




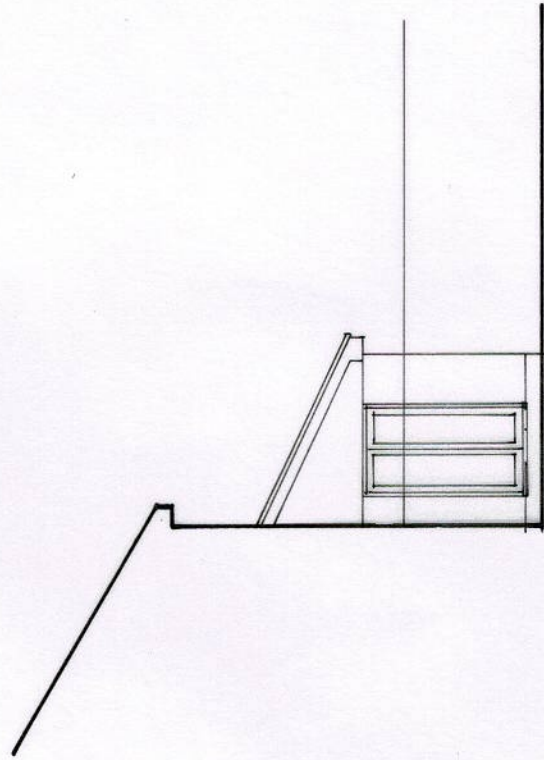

WEST

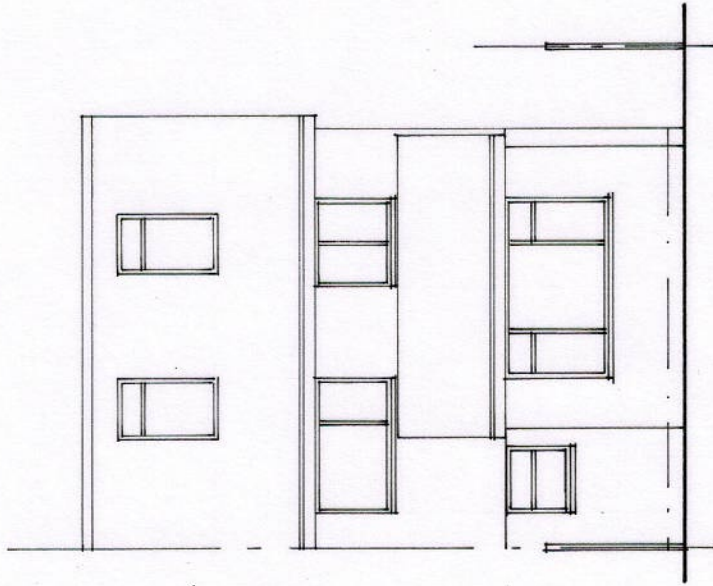

SOUTH

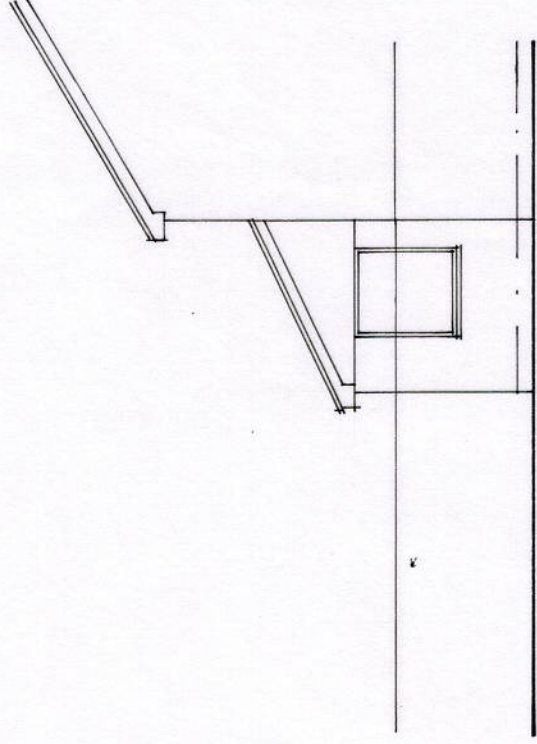

EAST

**Belmont Designs Practice
Limited**
37 Ashenground Road
Haywards Heath
West Sussex
RH16 4PS
emailjames@belmont-designs.co.uk

Architectural Practice

Client Mr & Mrs D St.Clair Site 3 Longhurst Burgess Hill RH15 0TG Project Proposed conservatory to the rear of the property	Date April 2026 Scale 1:100 Drawn JTM Drawing No B.029.26.04	copyright and all dimensions to be checked prior to commencement
--	---	---

Existing Elevations

