



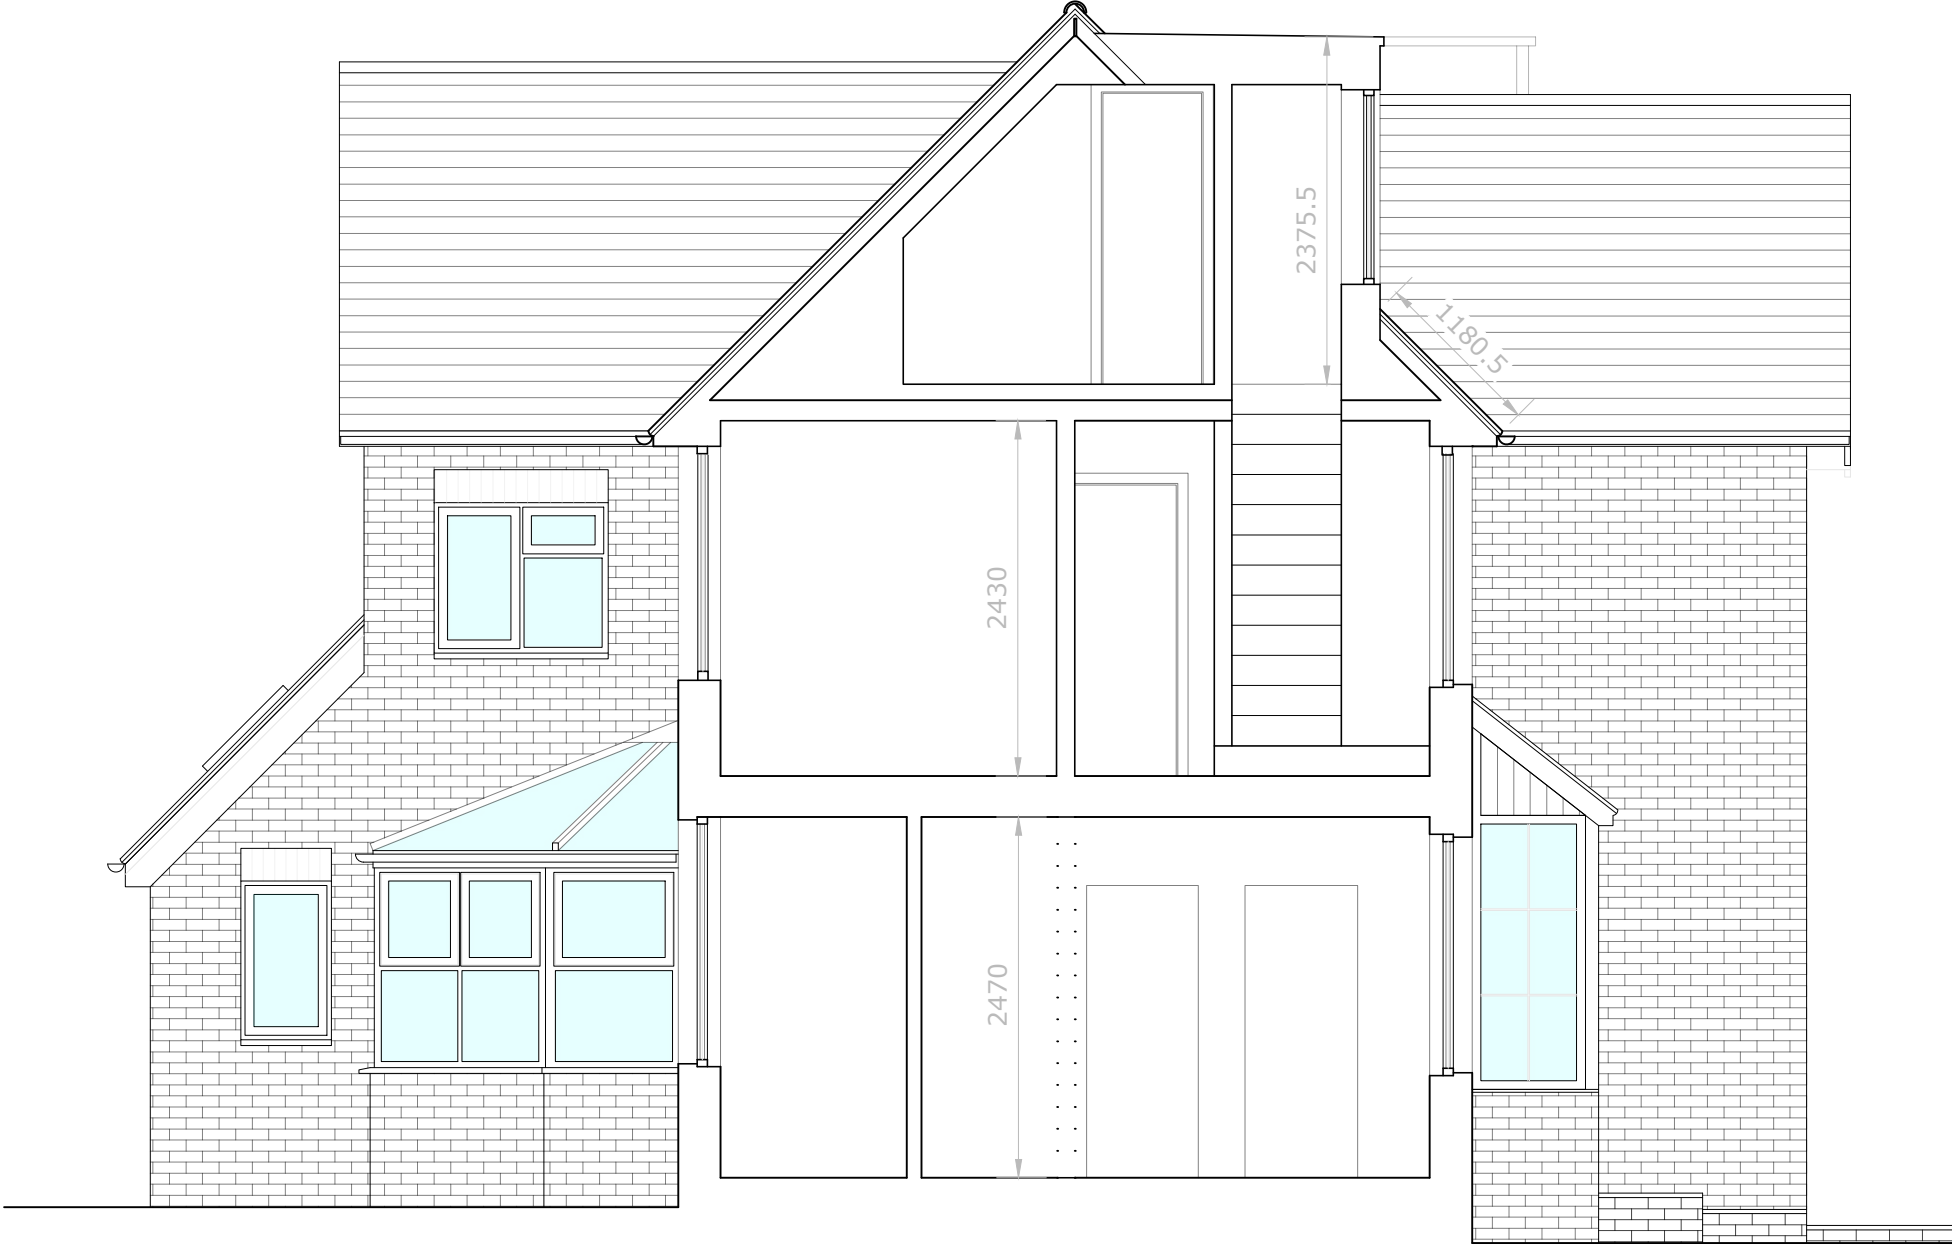

proposed section A-A 1:50

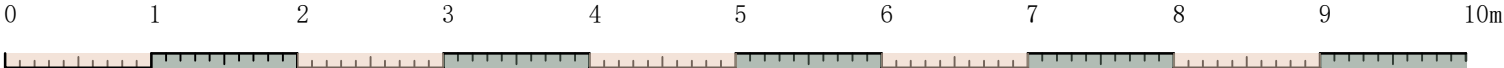

Stage

Proposed

Client

Mr & Mrs Aloy

Site address
The Vicarage Cottage
Sayers Common
Hassocks
BN6 9HN

Drawing title

Proposed: Section A-A

Scale:	Paper size:	Drawn:	Checked:
In drawing	A3	B Garrish	Director
Project No:	Drawing No:	Revision:	Date:
120	P. 20		18/03/2026