


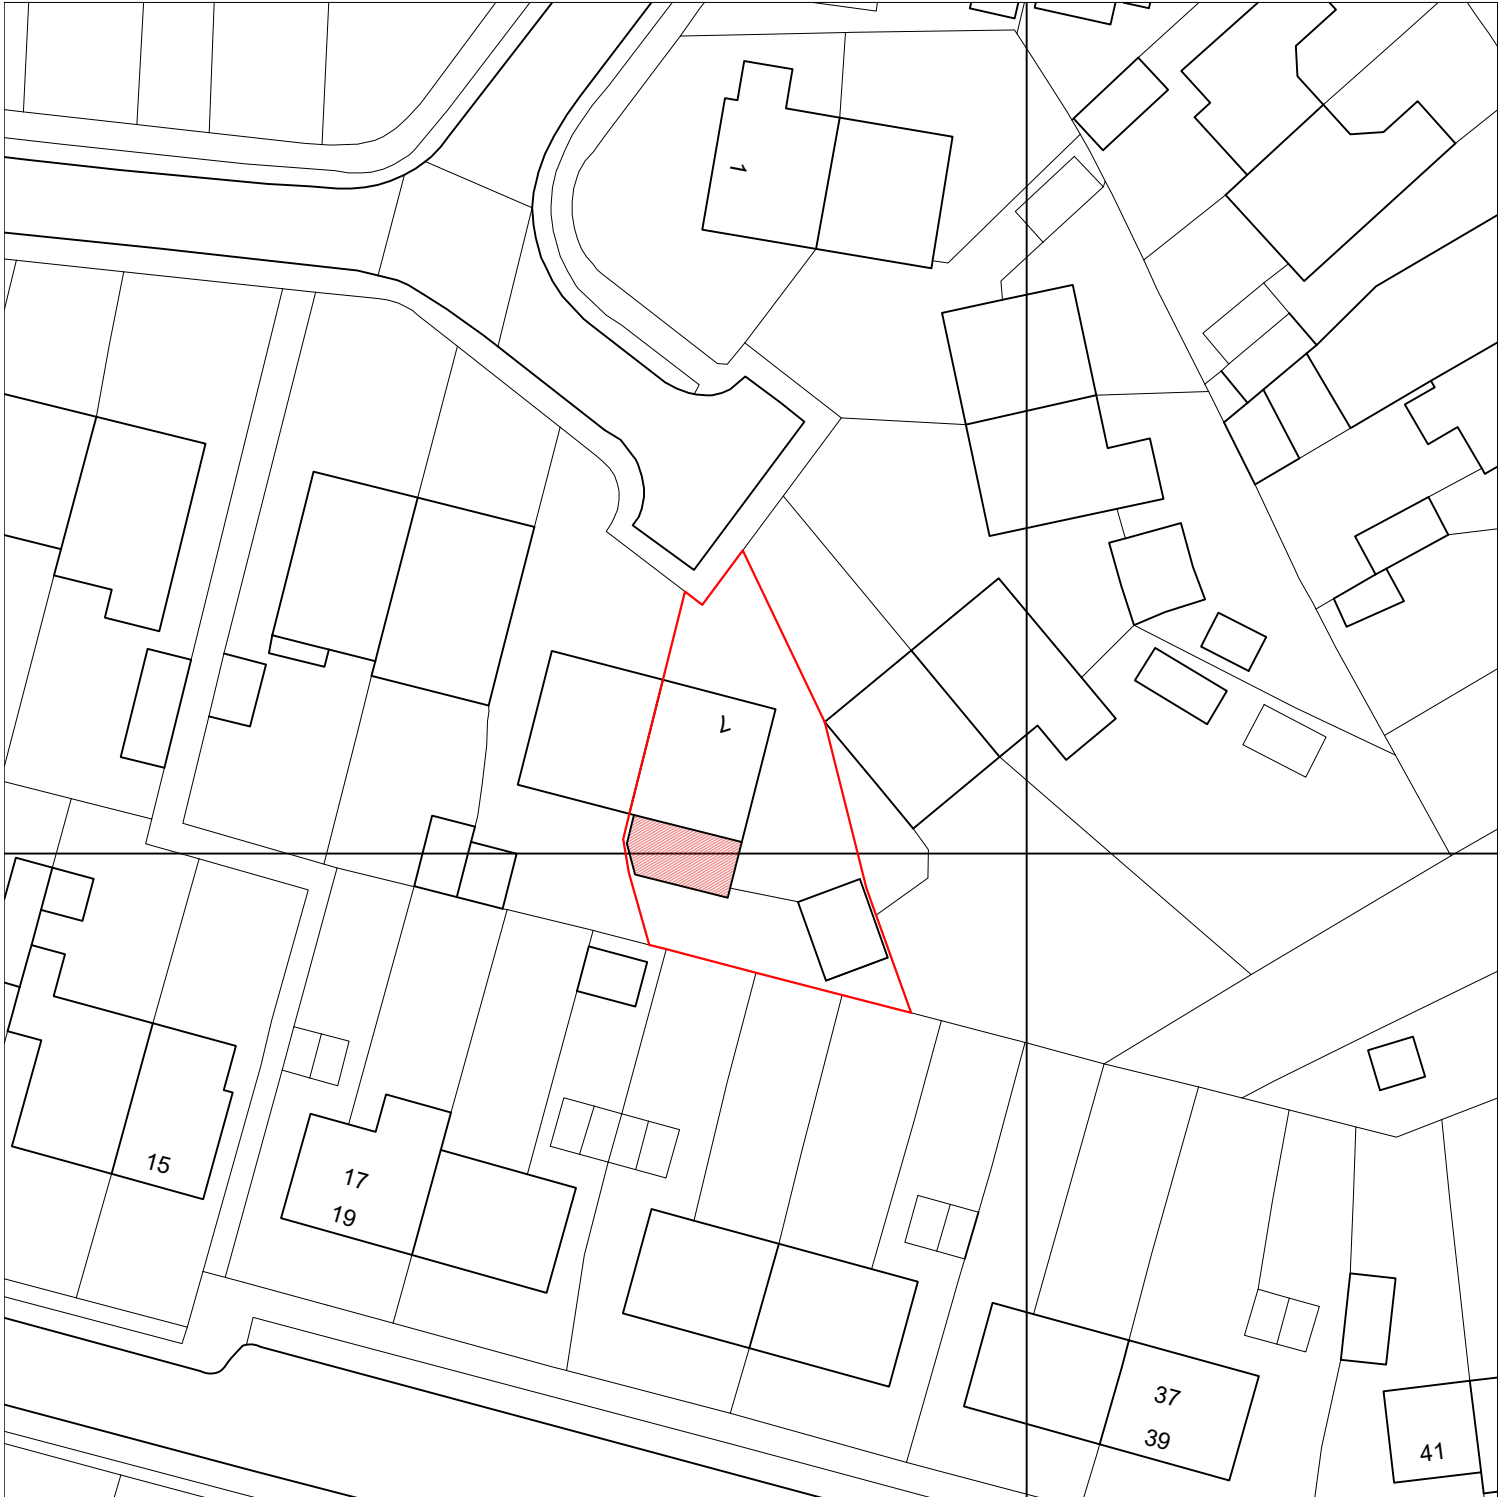

Client

Mr Goering

Project

7 Manor Close, Burgess Hill, West
Sussex, RH15 0NN

Drawing Title

Block Plan

OS Licence No.

AC0000848283

Scale


1:500 @ A4

Rev

-

Scale Bar

1:500

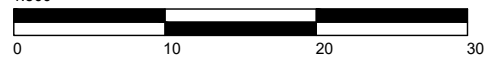

North Point

