





THIS DRAWING SHOULD BE READ IN CONJUNCTION WITH ANY OTHER RELEVANT DRAWINGS AND THE CONSTRUCTION MANUAL. THE BUILDER SHOULD CHECK ALL LEVELS AND SITE DIMENSIONS BEFORE WORK STARTS AND NOTIFY SCANDIA-HUS OF ANY DISCREPANCY IF IN DOUBT PLEASE ASK				
© COPYRIGHT IN THIS DRAWING AND WORK EXECUTED IS AND REMAINS THE PROPERTY OF SCANDIA-HUS LIMITED AND OR ITS SUBSIDIARIES IN ACCORDANCE WITH THE PROVISIONS OF THE COPYRIGHT ACT. PERMISSION TO PRODUCE COPIES OR MODIFIED DRAWINGS IN WHOLE OR IN PART FOR ANY PURPOSE SHOULD BE OBTAINED FROM SCANDIA-HUS LIMITED & ANY SUCH REPRODUCTIONS SHOULD INCLUDE THIS & THE FOREGOING STATEMENT				
REV	DESCRIPTION	DATE	DRN	CHK

WEST FACING ELEVATION

POND

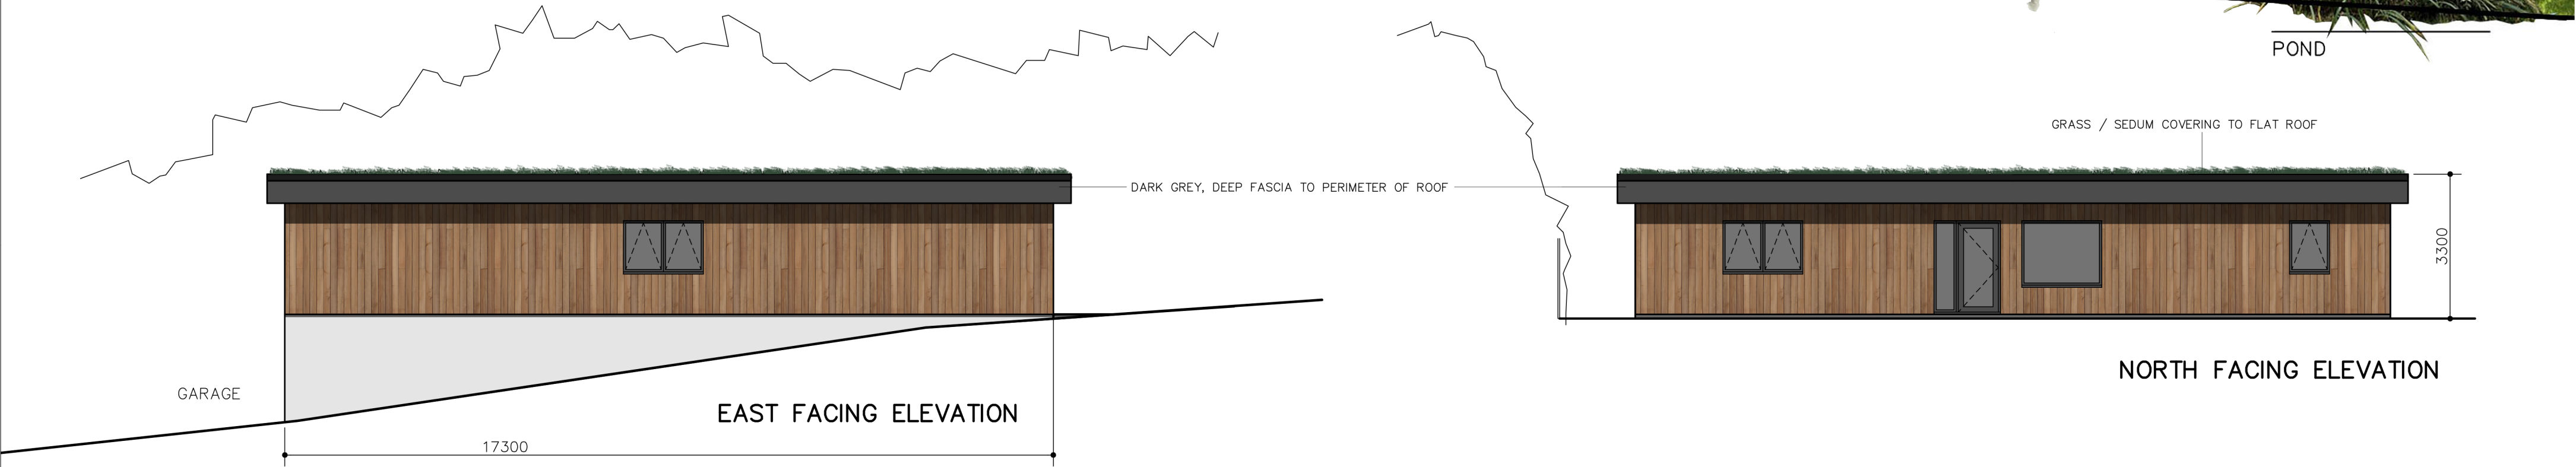

NORTH FACING ELEVATION

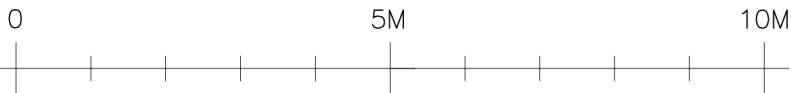

SOUTH FACING ELEVATION



SCANDIA-HUS BUSINESS PARK,
FELCOURT ROAD, FELCOURT, EAST GRINSTEAD,
WEST SUSSEX, RH19 2LP : TEL 01342 838060

FOR
MR & MRS BAKER

SITE
land rear of STUMBLE RIDGE
OLDLANDS AVENUE,
BALCOMBE, WEST SUSSEX

TITLE

PROPOSED
ELEVATIONS

C/No. 238872	O/No.	SCALE 1/100 @ A2 SCALE
DRAWN JW	DRAWING NUMBER X03	
DATE 3.10.24	REV	