


Burgess Hill Town Fc


Stadia AGP




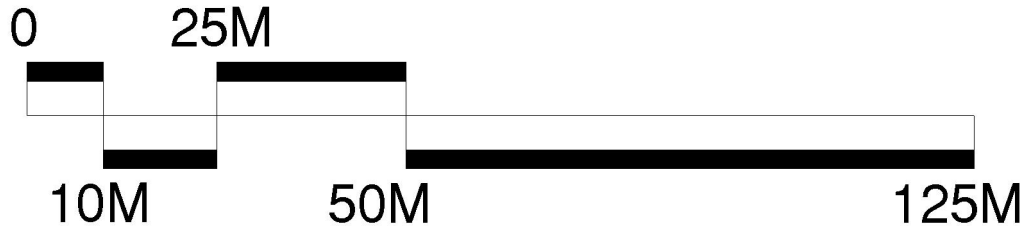


CONSULTANTS
Surfacing Standards Limited
Office: 1, The Willows House,
Station Road, Liphigton, LE15 9AT
(01509 400 012)

1. DO NOT SCALE FROM DRAWING UNLESS FOR PLANNING PURPOSES ONLY. ALL
DIMENSIONS TO BE CHECKED ON SITE PRIOR TO COMMENCEMENT OF WORKS.
2. THIS DRAWING IS COPYRIGHT TO SURFACING STANDARDS LTD.
3. ALL PERSONNEL SHOULD BE AWARE OF THE HEALTH AND SAFETY PLAN WHICH IS
RETAINED IN THE SITE MANAGERS OFFICE.

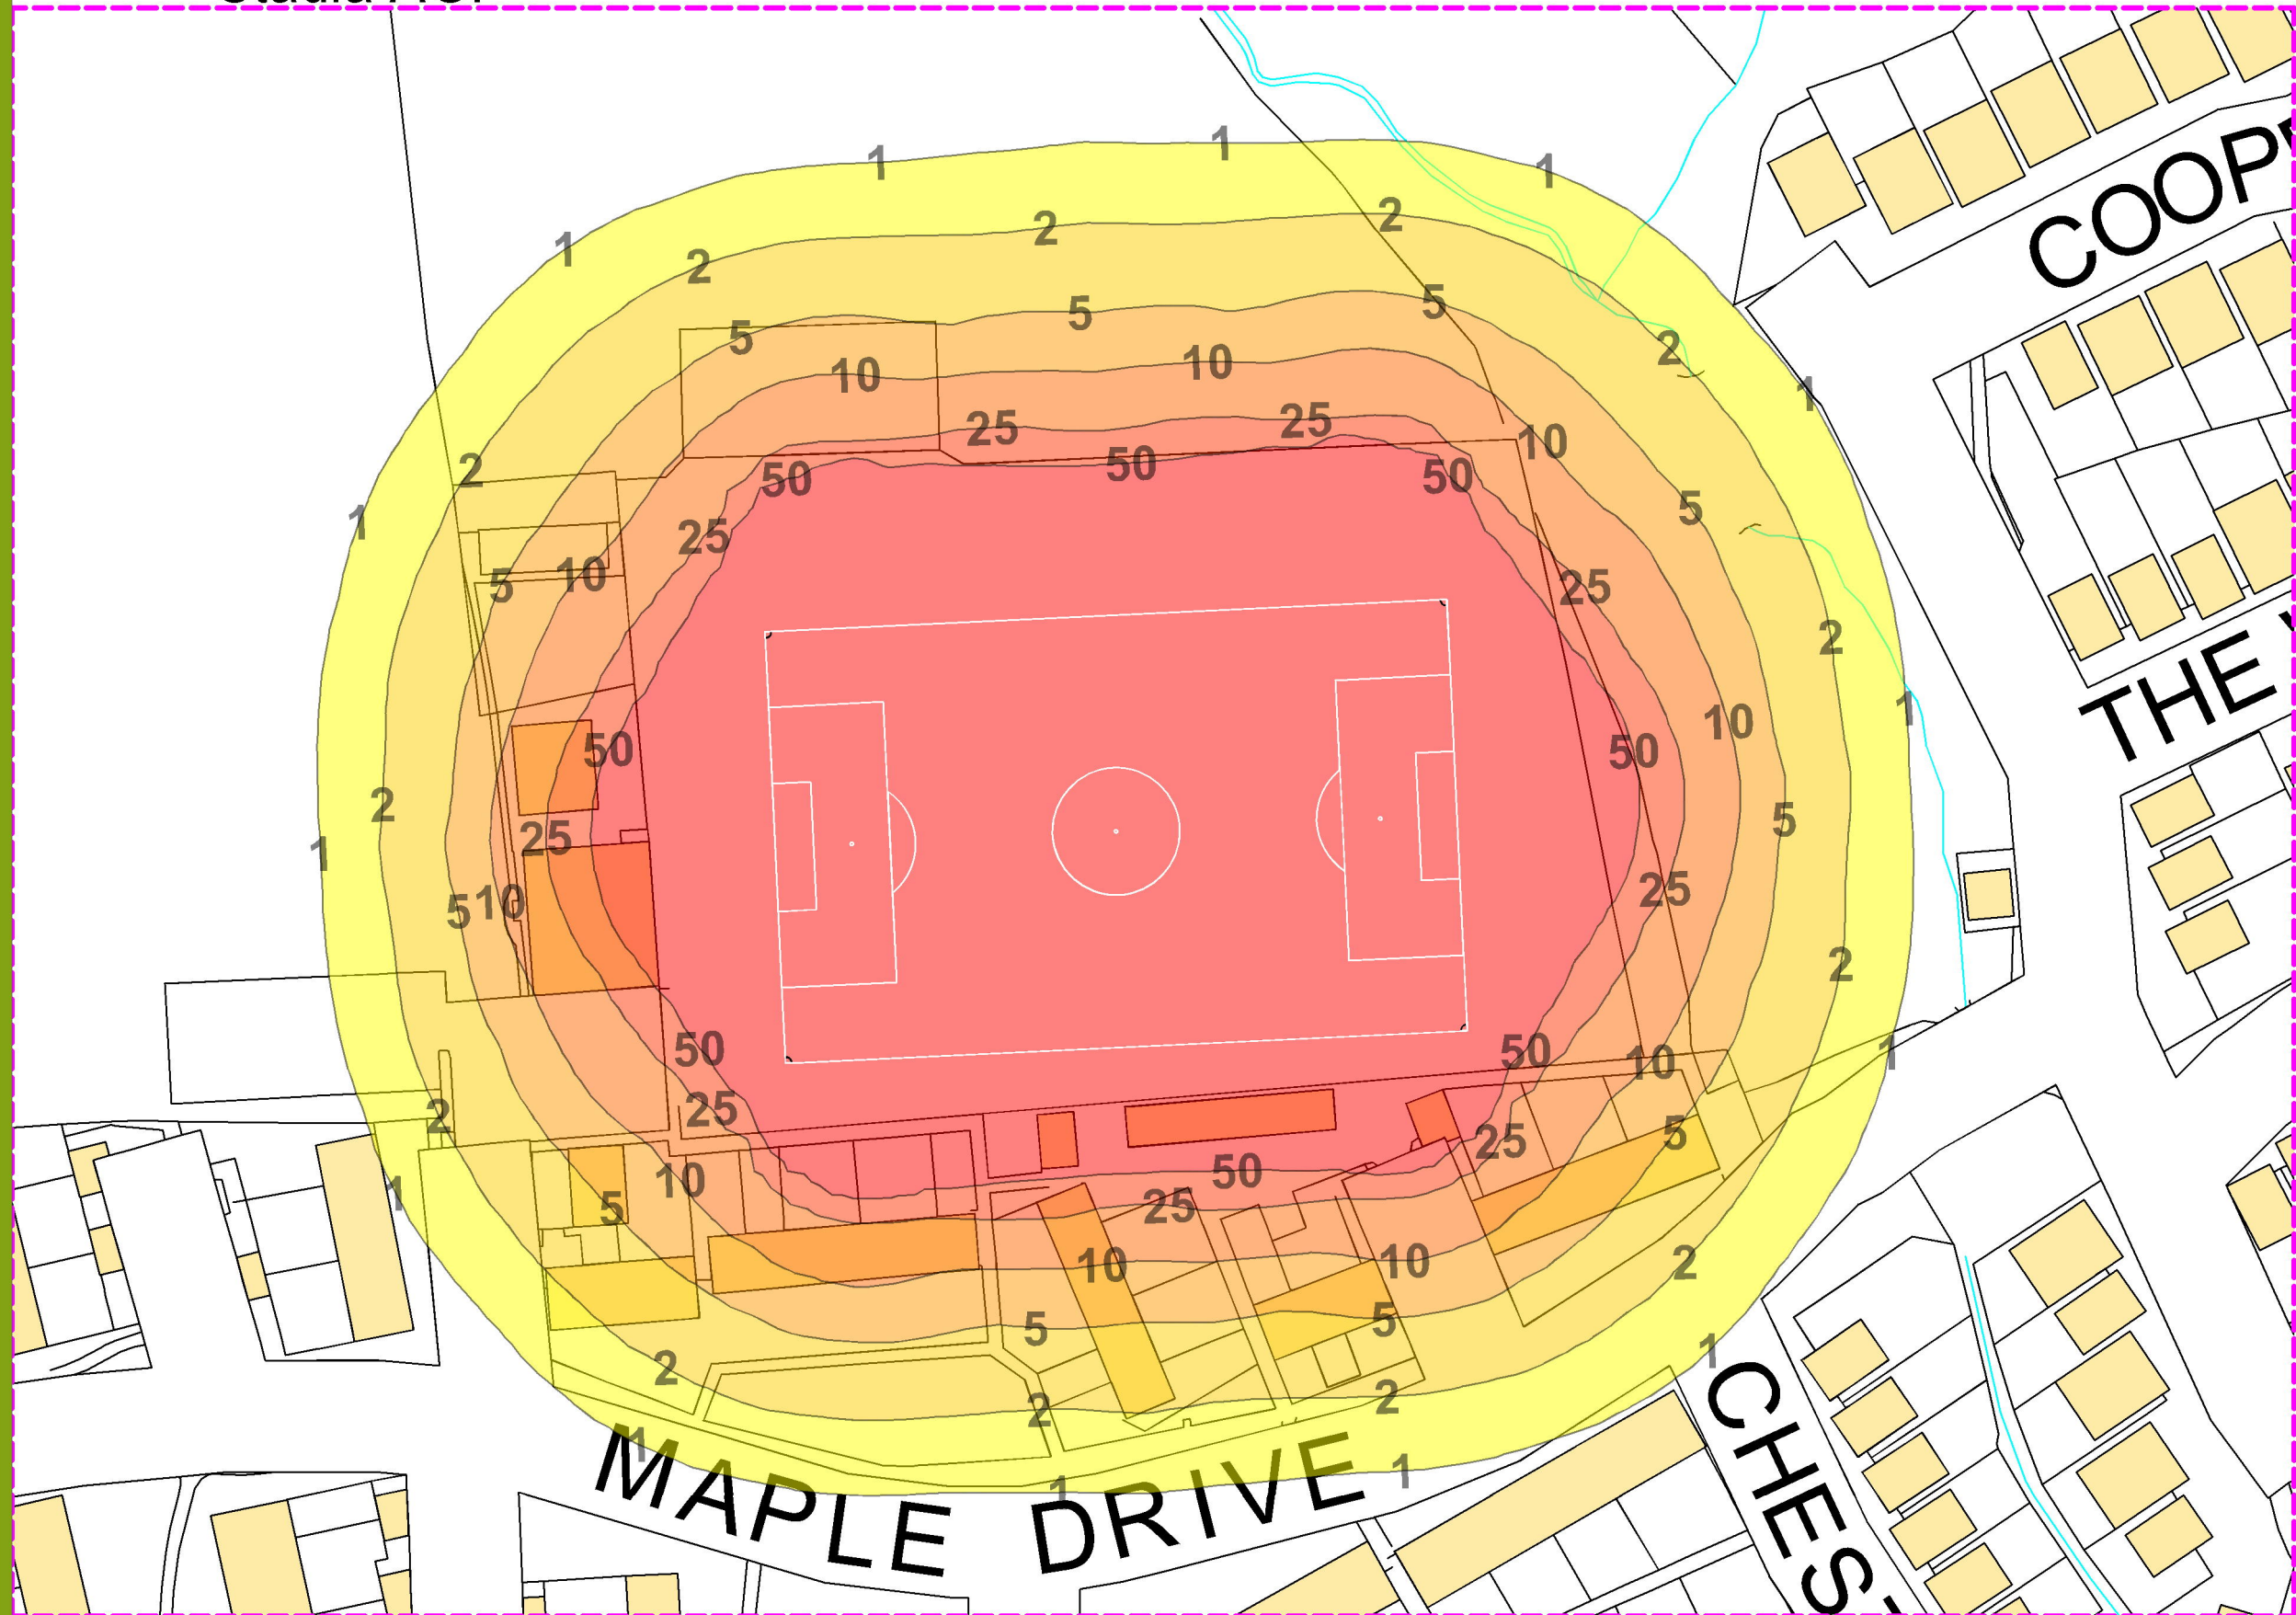


Existing Spillage

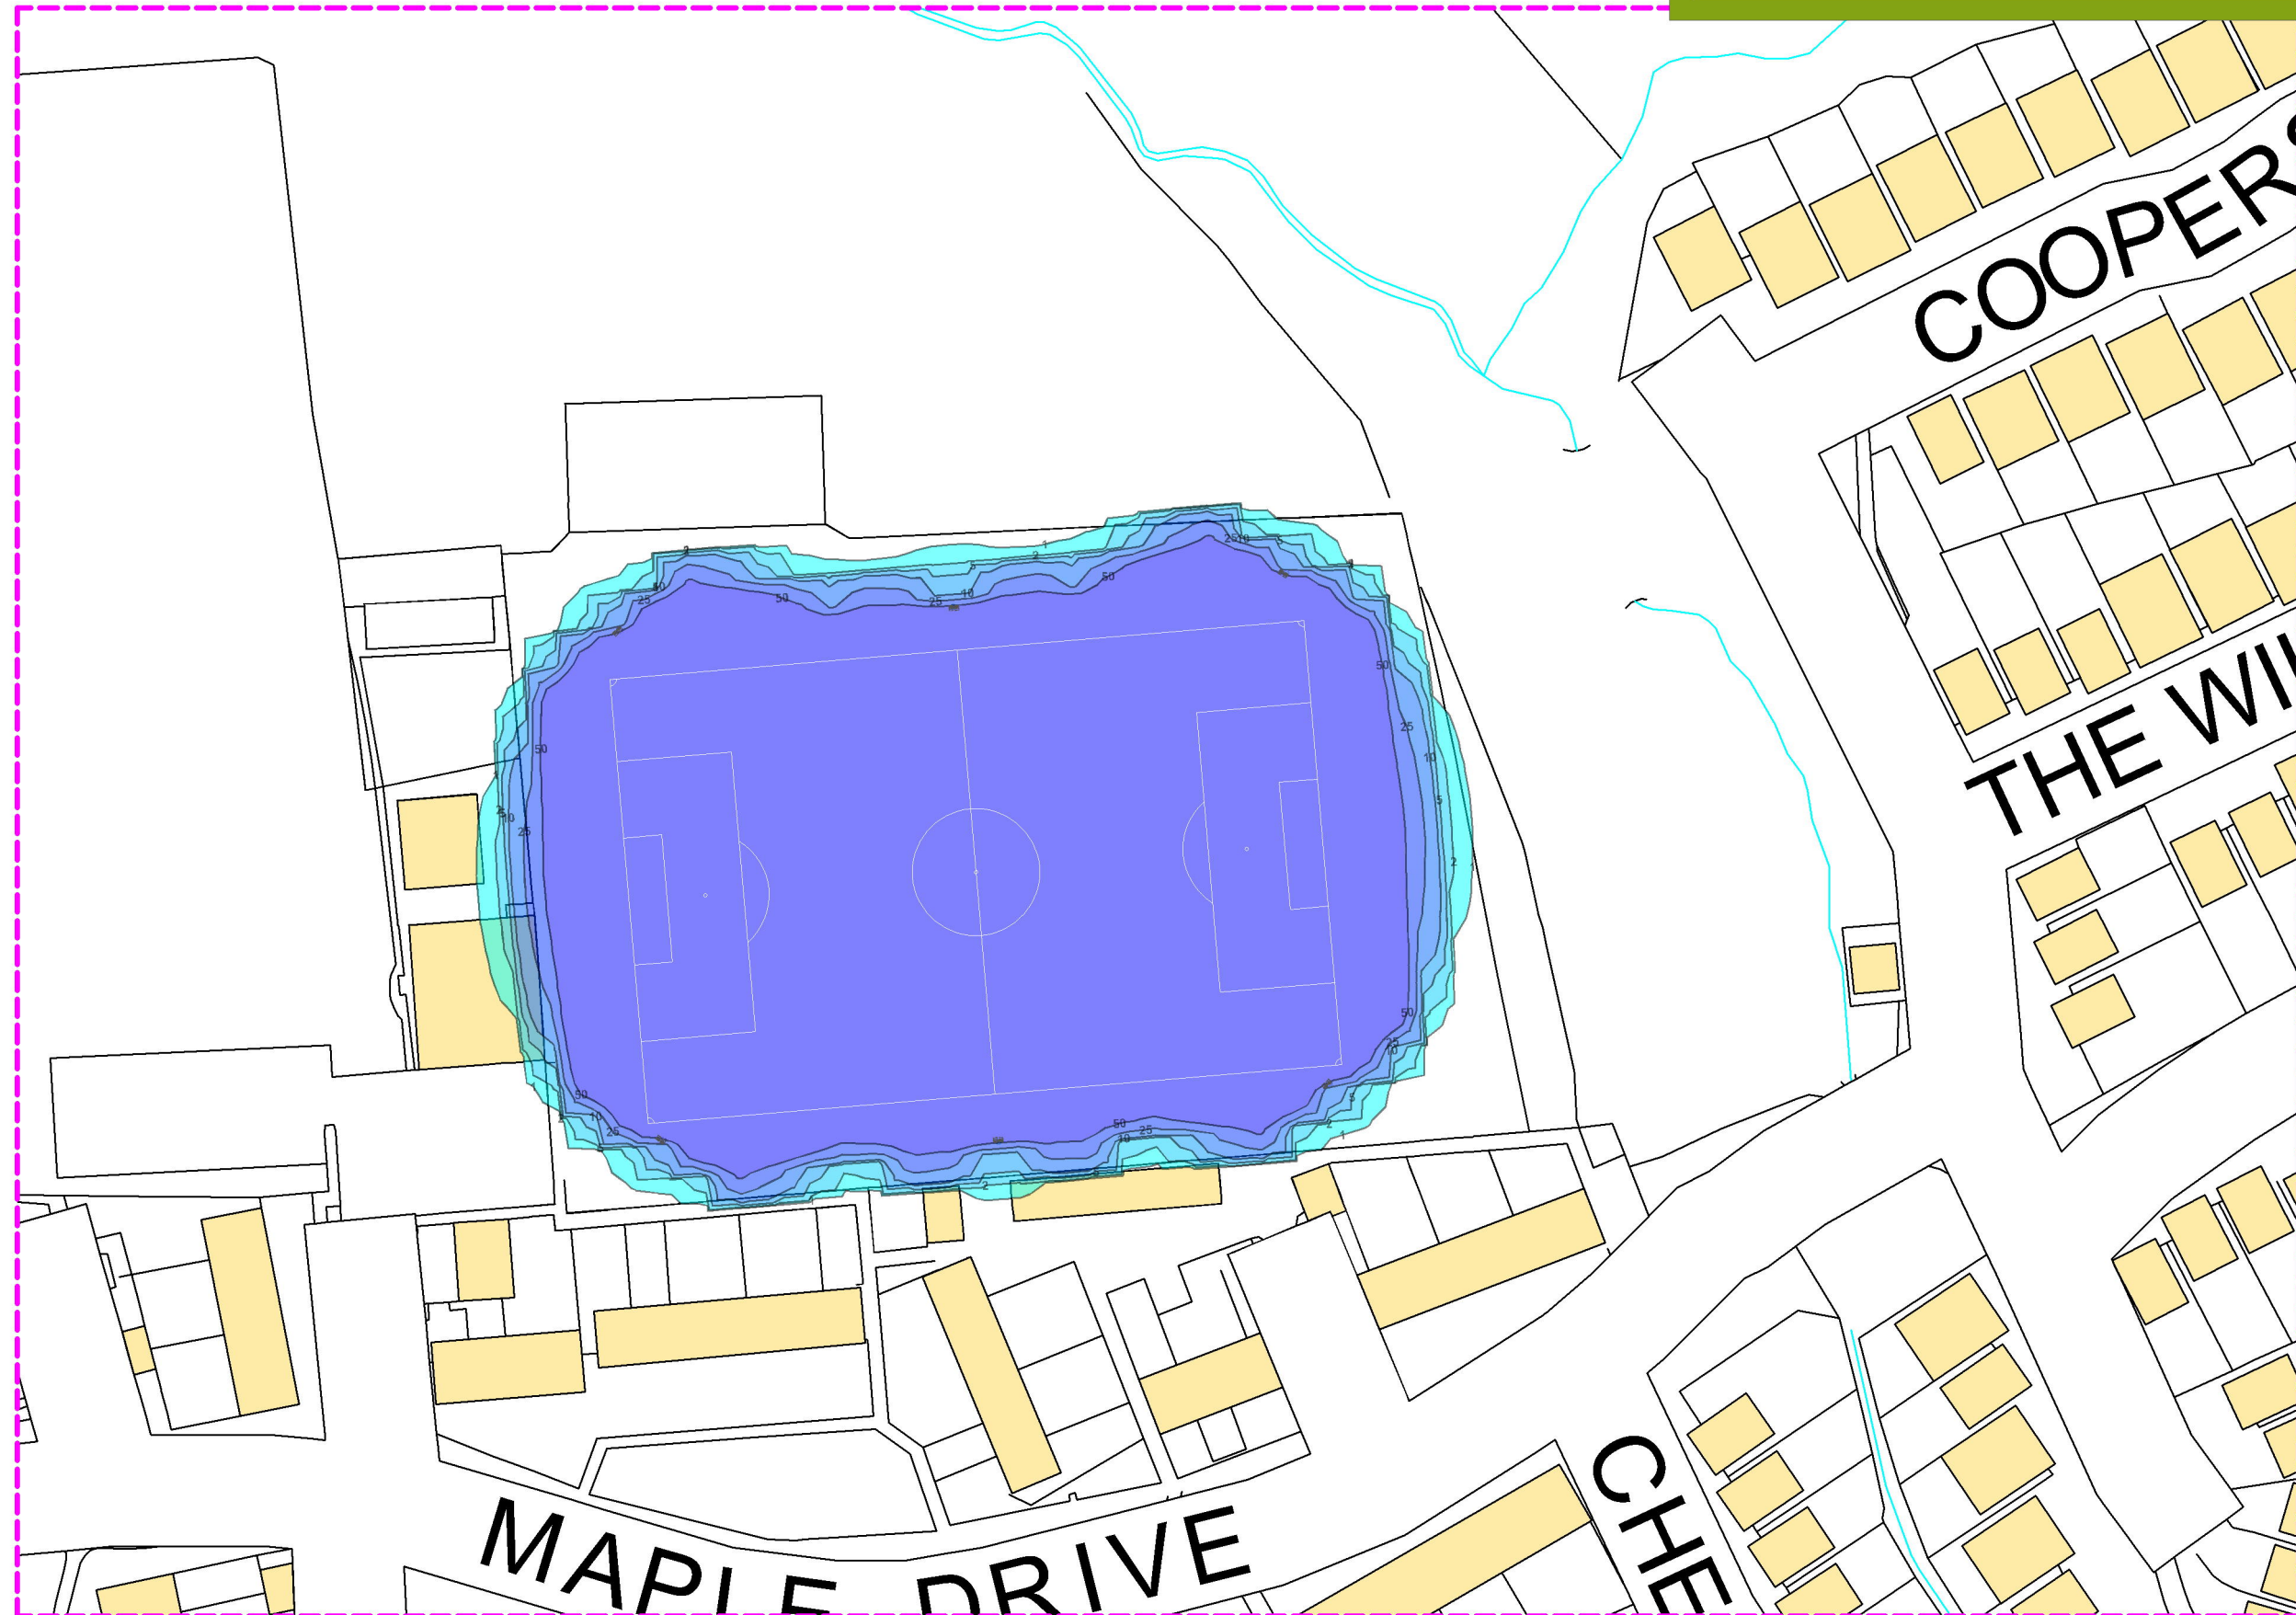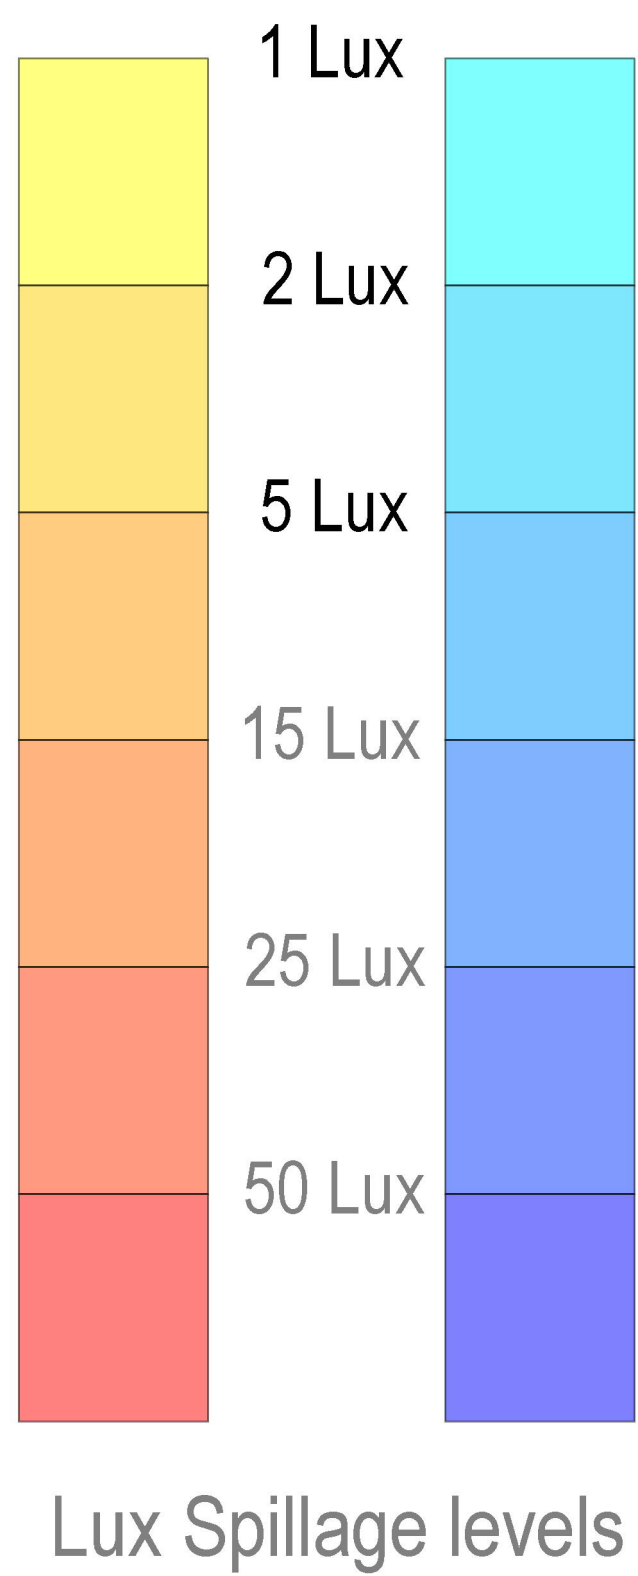


Proposed Spillage

- Notes:
- The existing site spillage shows the spillage of the existing pitch metal halides
 - The proposed site spillage shows the spillage of the proposed LEDs
 - The spillage comparison shows both the proposed LED spillage and the existing metal halide spillage.

Please note the spillage shown for the AGP is shown without any obstruction, and are therefore a worst case scenario.

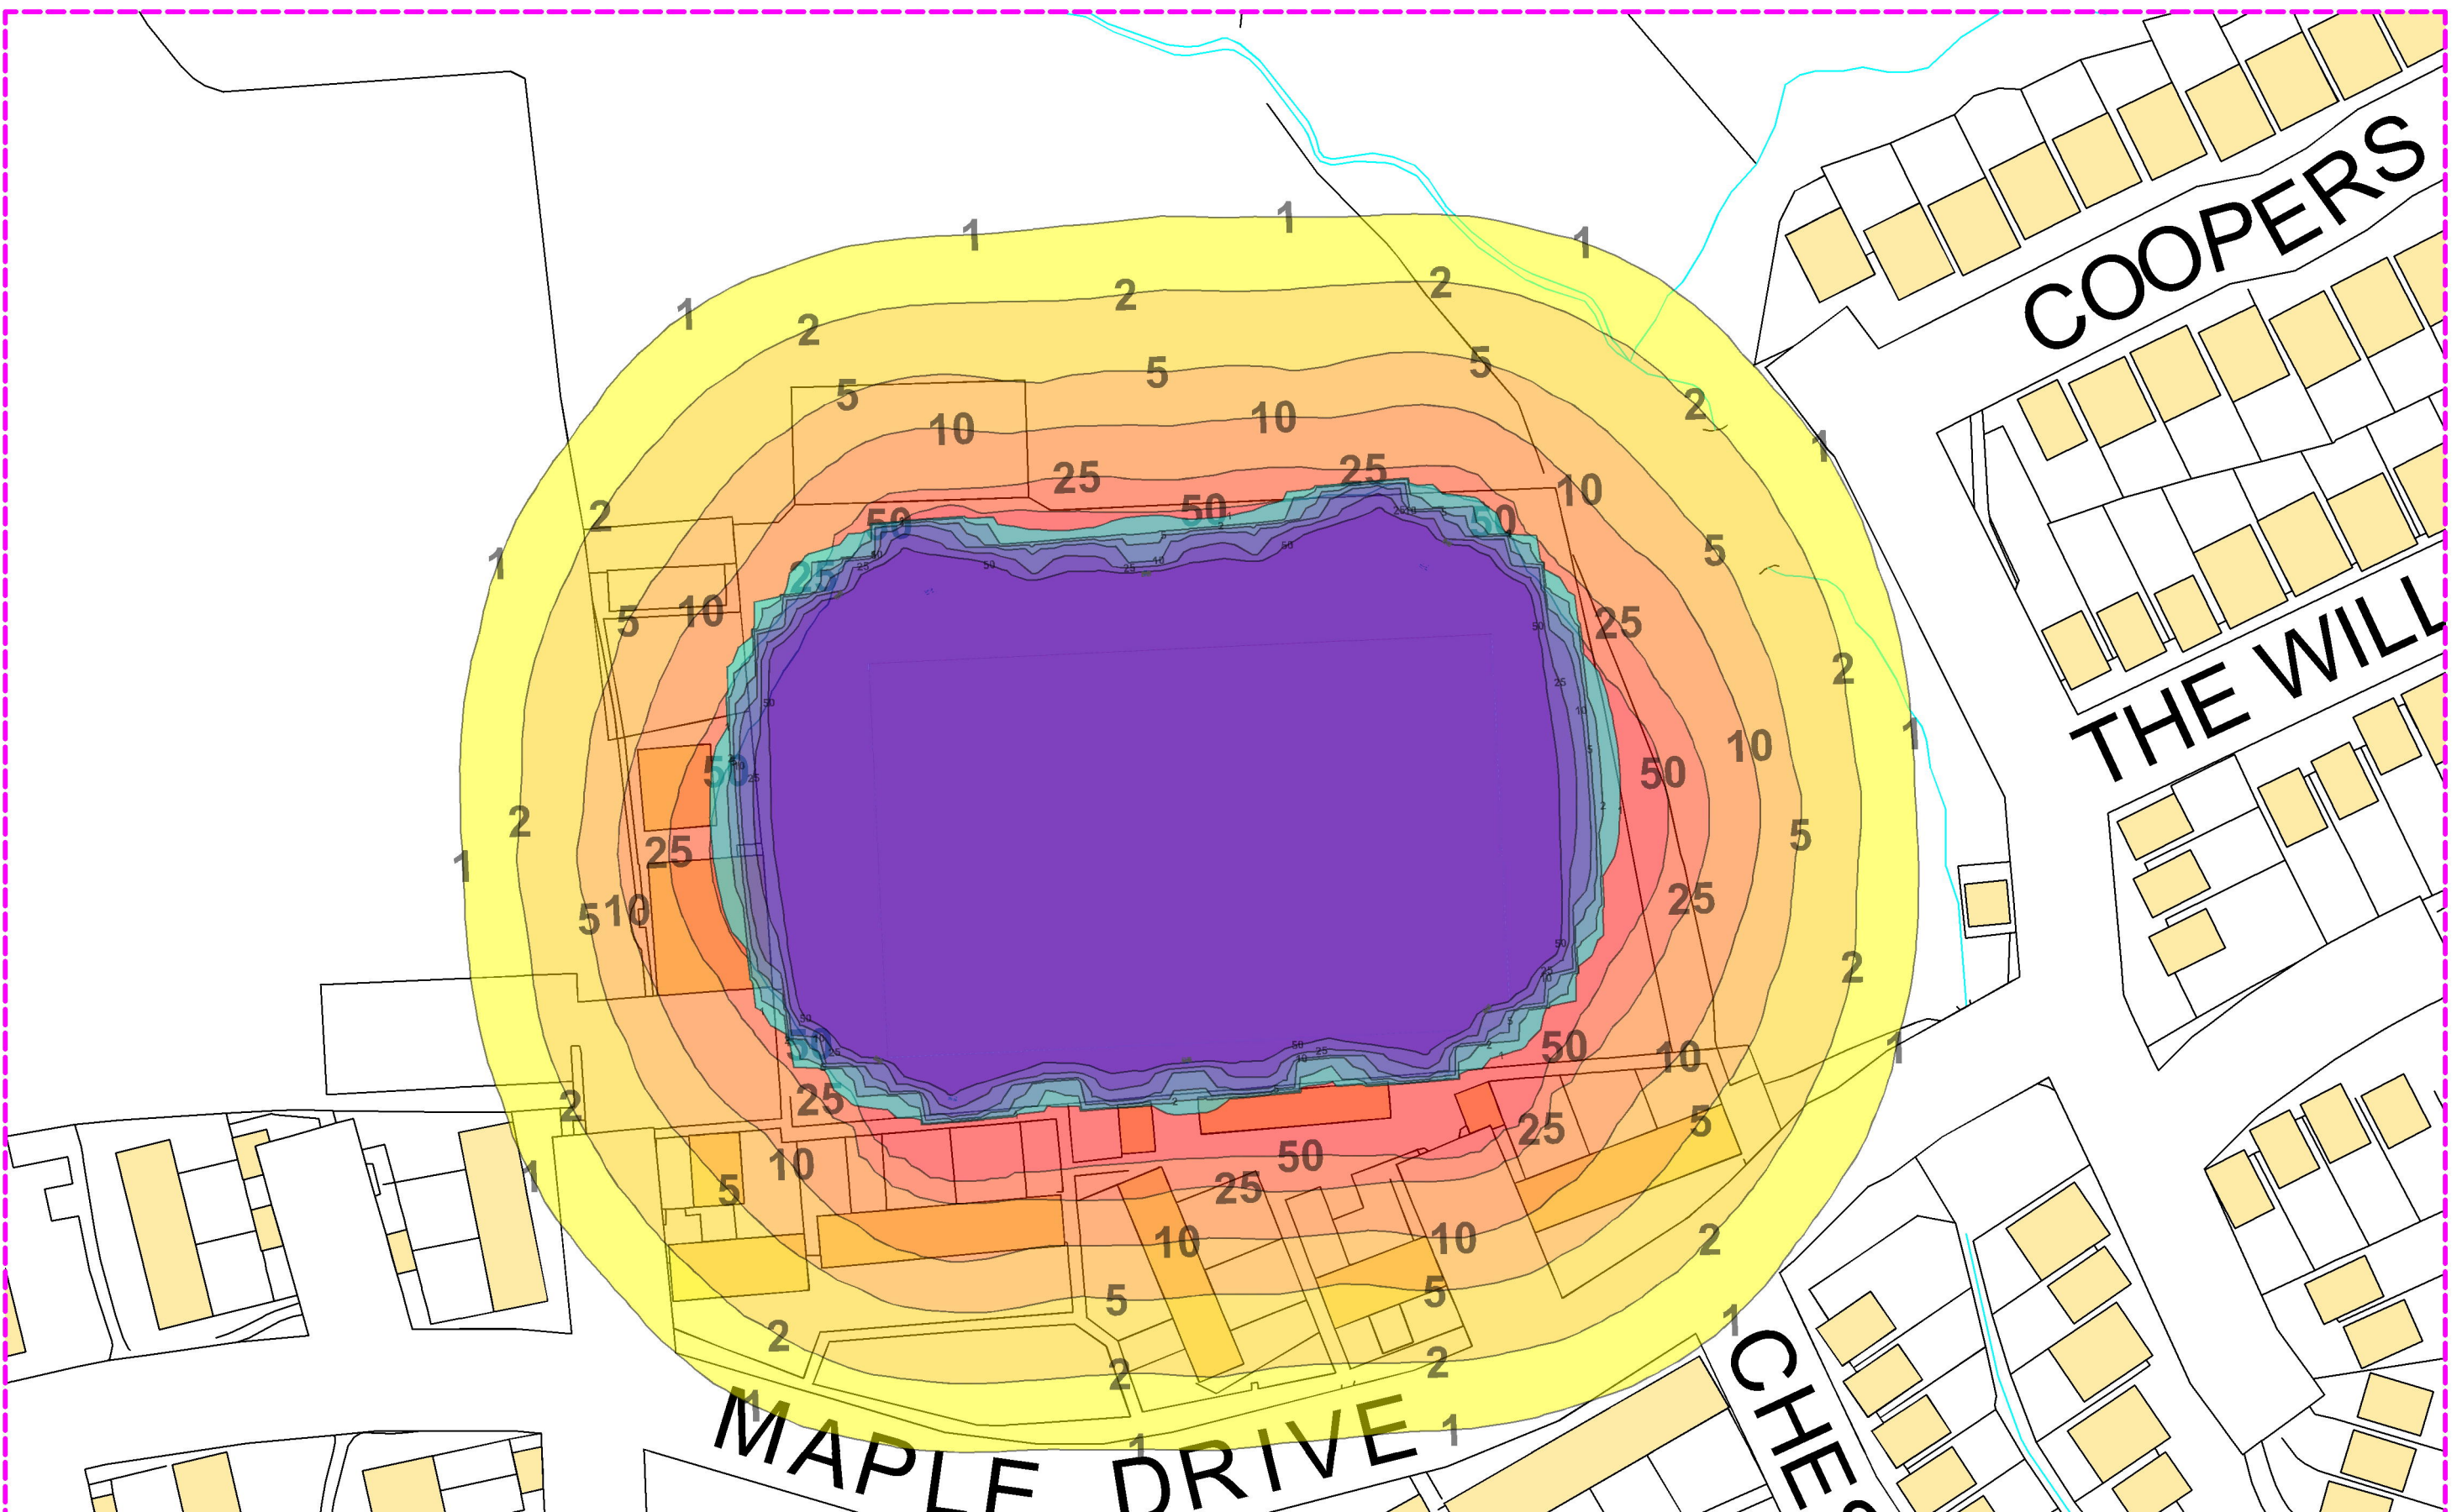

Spillage Comparison

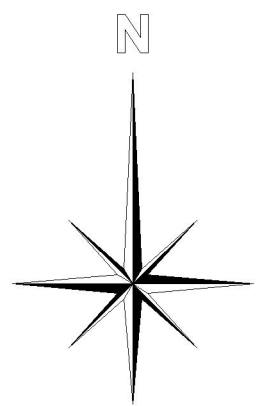



Surfacing Standards Limited
SPORTS PITCH CONSULTANTS

00 PLANNING ISSUE
REV DESCRIPTION

LS
REV CK DATE

AUTHOR
LS

TITLE
Burgess Hill Town Fc
Stadia AGP
Spillage Comparison

PROJECT
SSL3402

SCALE
1:1000

SIZE
A1

DRAWING No
06

REVISION
00