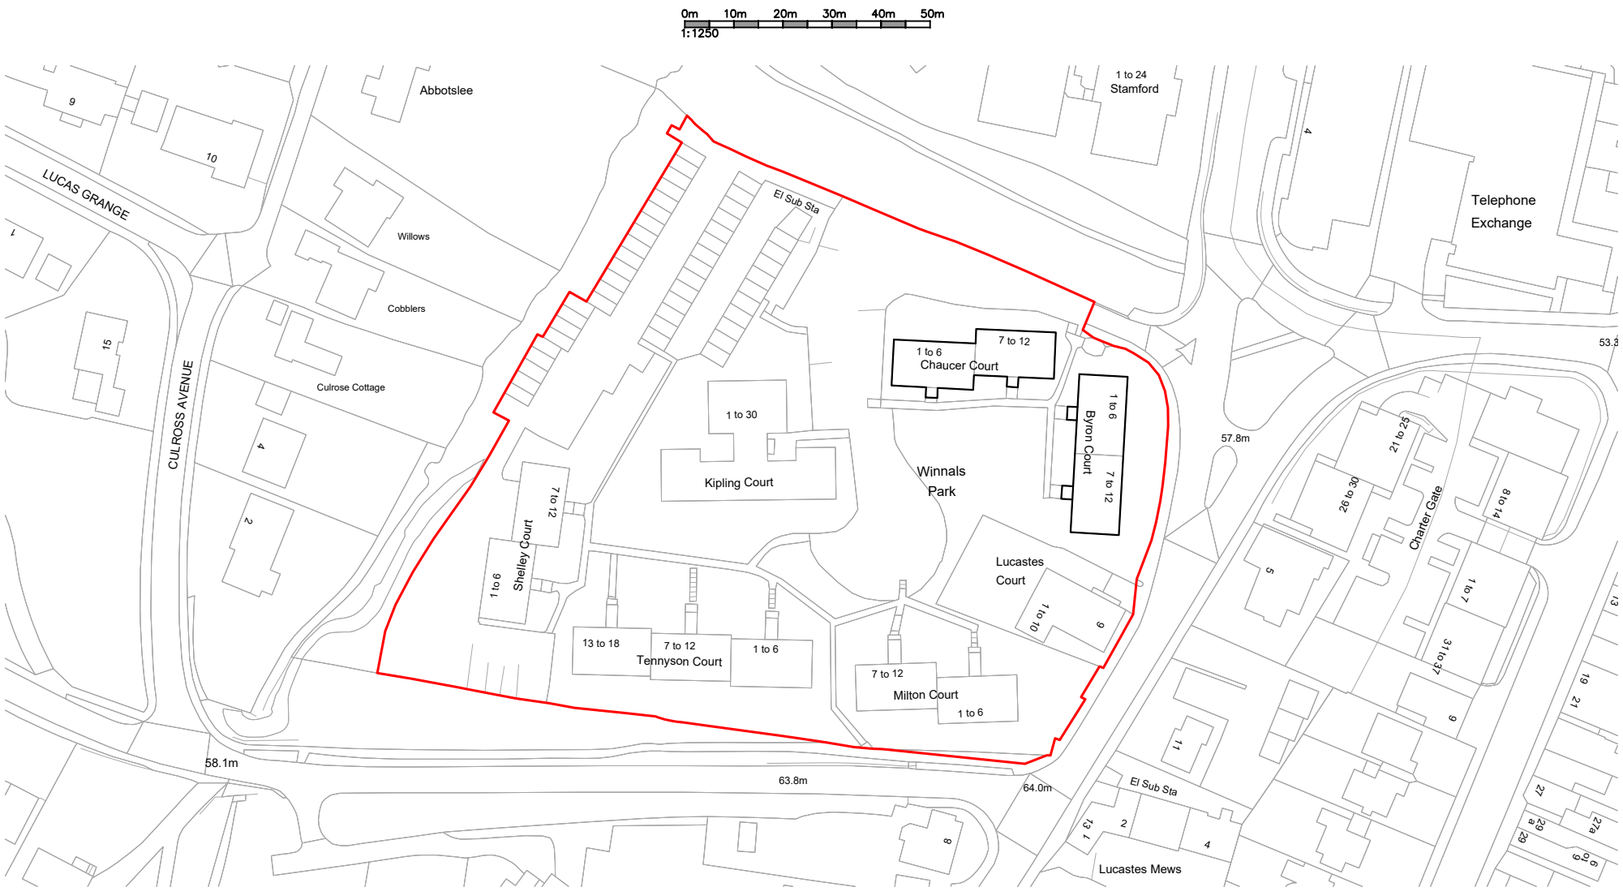


Location Plan 1.1250

ReQuestAPlan
Map number: TQRQM25114161030069

Title: Winnals Park
Map Produced for: Grumitt Wade Mason
© Crown copyright and database rights 2025 OS 100042766

Date of Purchase: 24-04-2025
1 Years subscription from 24-04-2025 for 1 workstation.

NOTES:

1. All dimensions are in mm and must be checked on site.
2. Drawings are to be read in conjunction with accompanying documents.
3. Any errors or inaccuracies should be brought to the attention of Grumitt Wade Mason

Contact Information
Unit 3, Tungsten Building, George Street, Portslade, Brighton, BN41 1RA
Tel: 01273 410836
Email: John@grumittwademason.co.uk

grumittwademason chartered surveyors & architectural consultants
CIAT CHARTERED PRACTICE
RICS

Revision	Description	By	Date
-	-	-	-

Client Name:
Address: Chaucer and Byron Court, Winnals Park, RH16 1EU
Drawing Title: Location plan Winnals Park
Drawing Reference: DT/WinnalsPark/00
Date: 24.4.25
Scale: 1:1250
Paper: A3
Drawn By: DS
Revision: -
Direction: N