




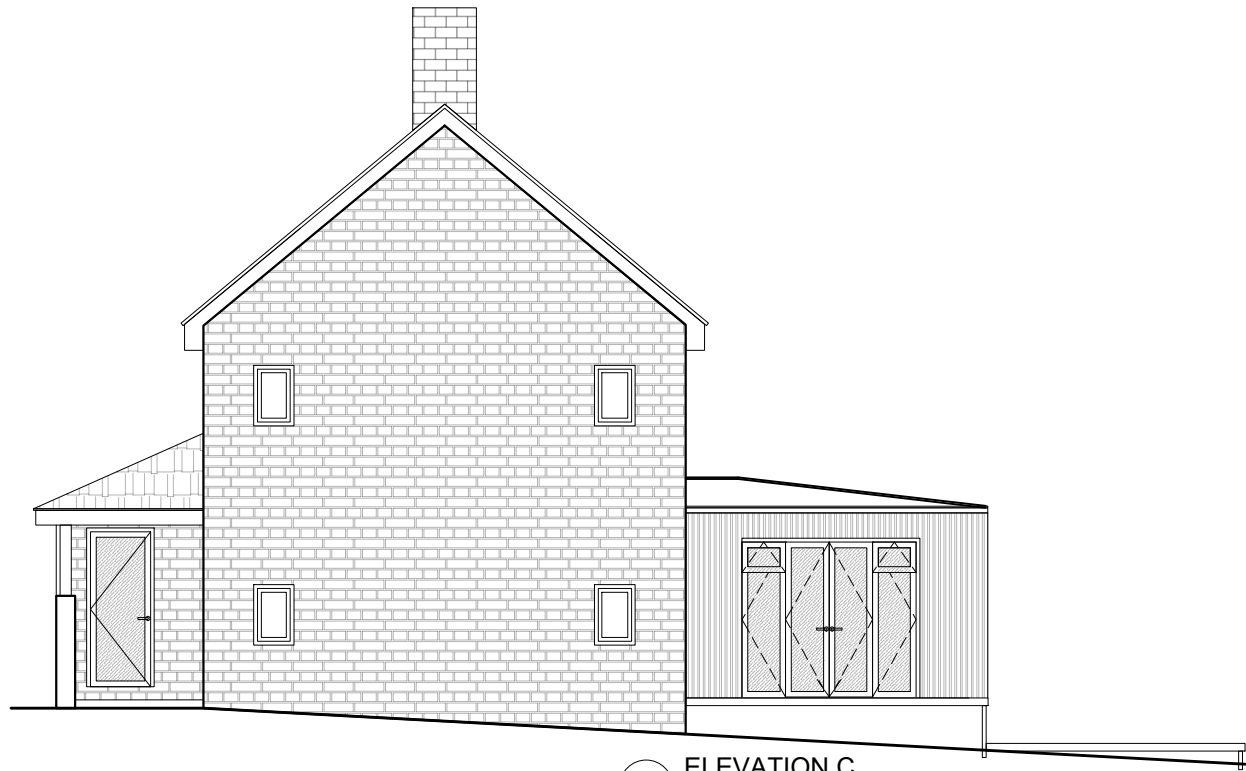

03 ELEVATION C
Scale: 1:100 @ A3

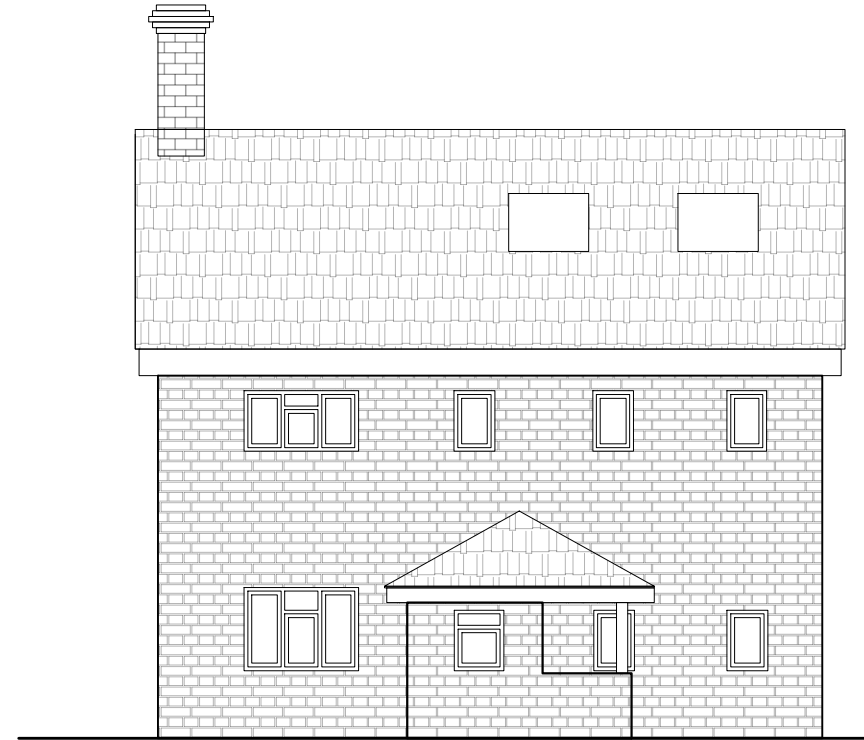

02 ELEVATION B
Scale: 1:100 @ A3

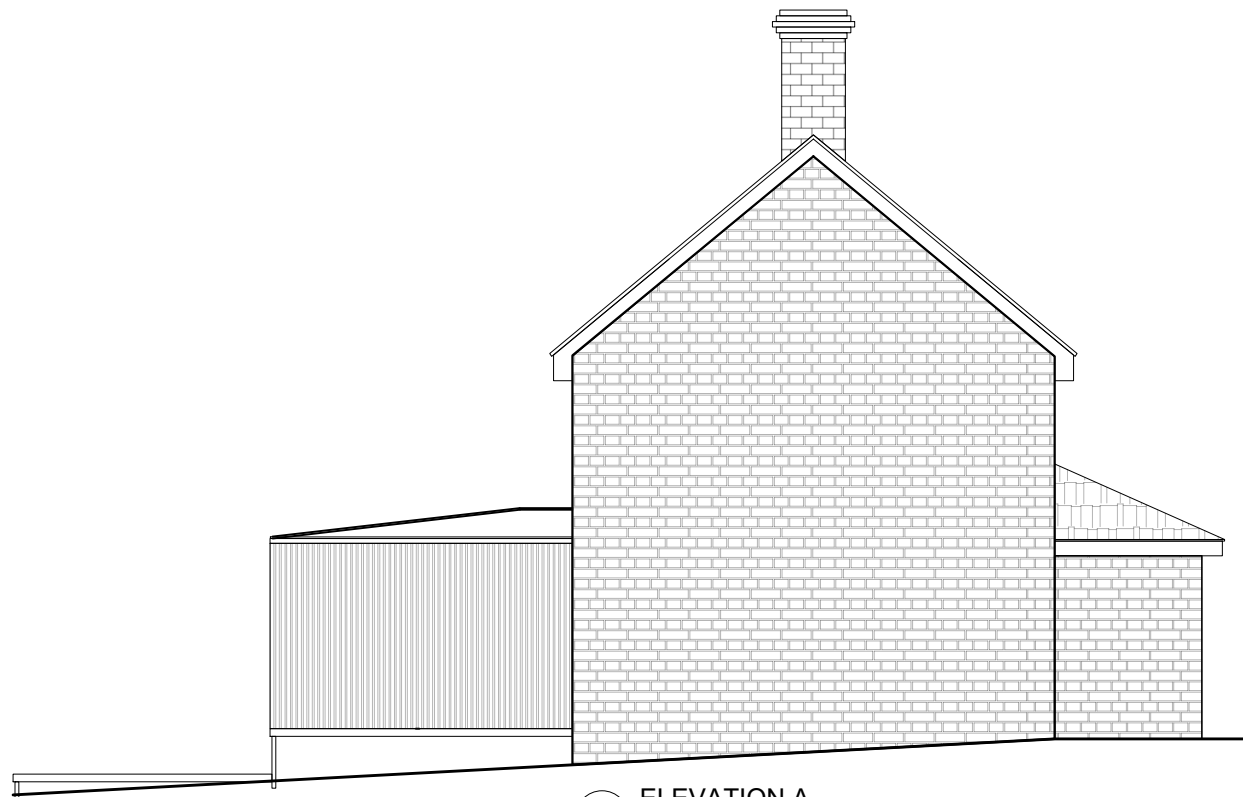

01 ELEVATION A
Scale: 1:100 @ A3



04 ELEVATION D
Scale: 1:100 @ A3

Site address		
14 Newlands, Balcombe		
Job Title		
Residential Extension and internal remodelling		
Proposed Elevations		
buchan rum		
9 SAVILL ROAD LINDFIELD WEST SUSSEX RH162NY		
E : info@buchanrumarchitects.co.uk T : 01444 239019		
Scale	1:100	Size A3
	04/2026	Des By BRA
Project number:	Drawing number:	Rev.
26_112	PL_116_00	01