


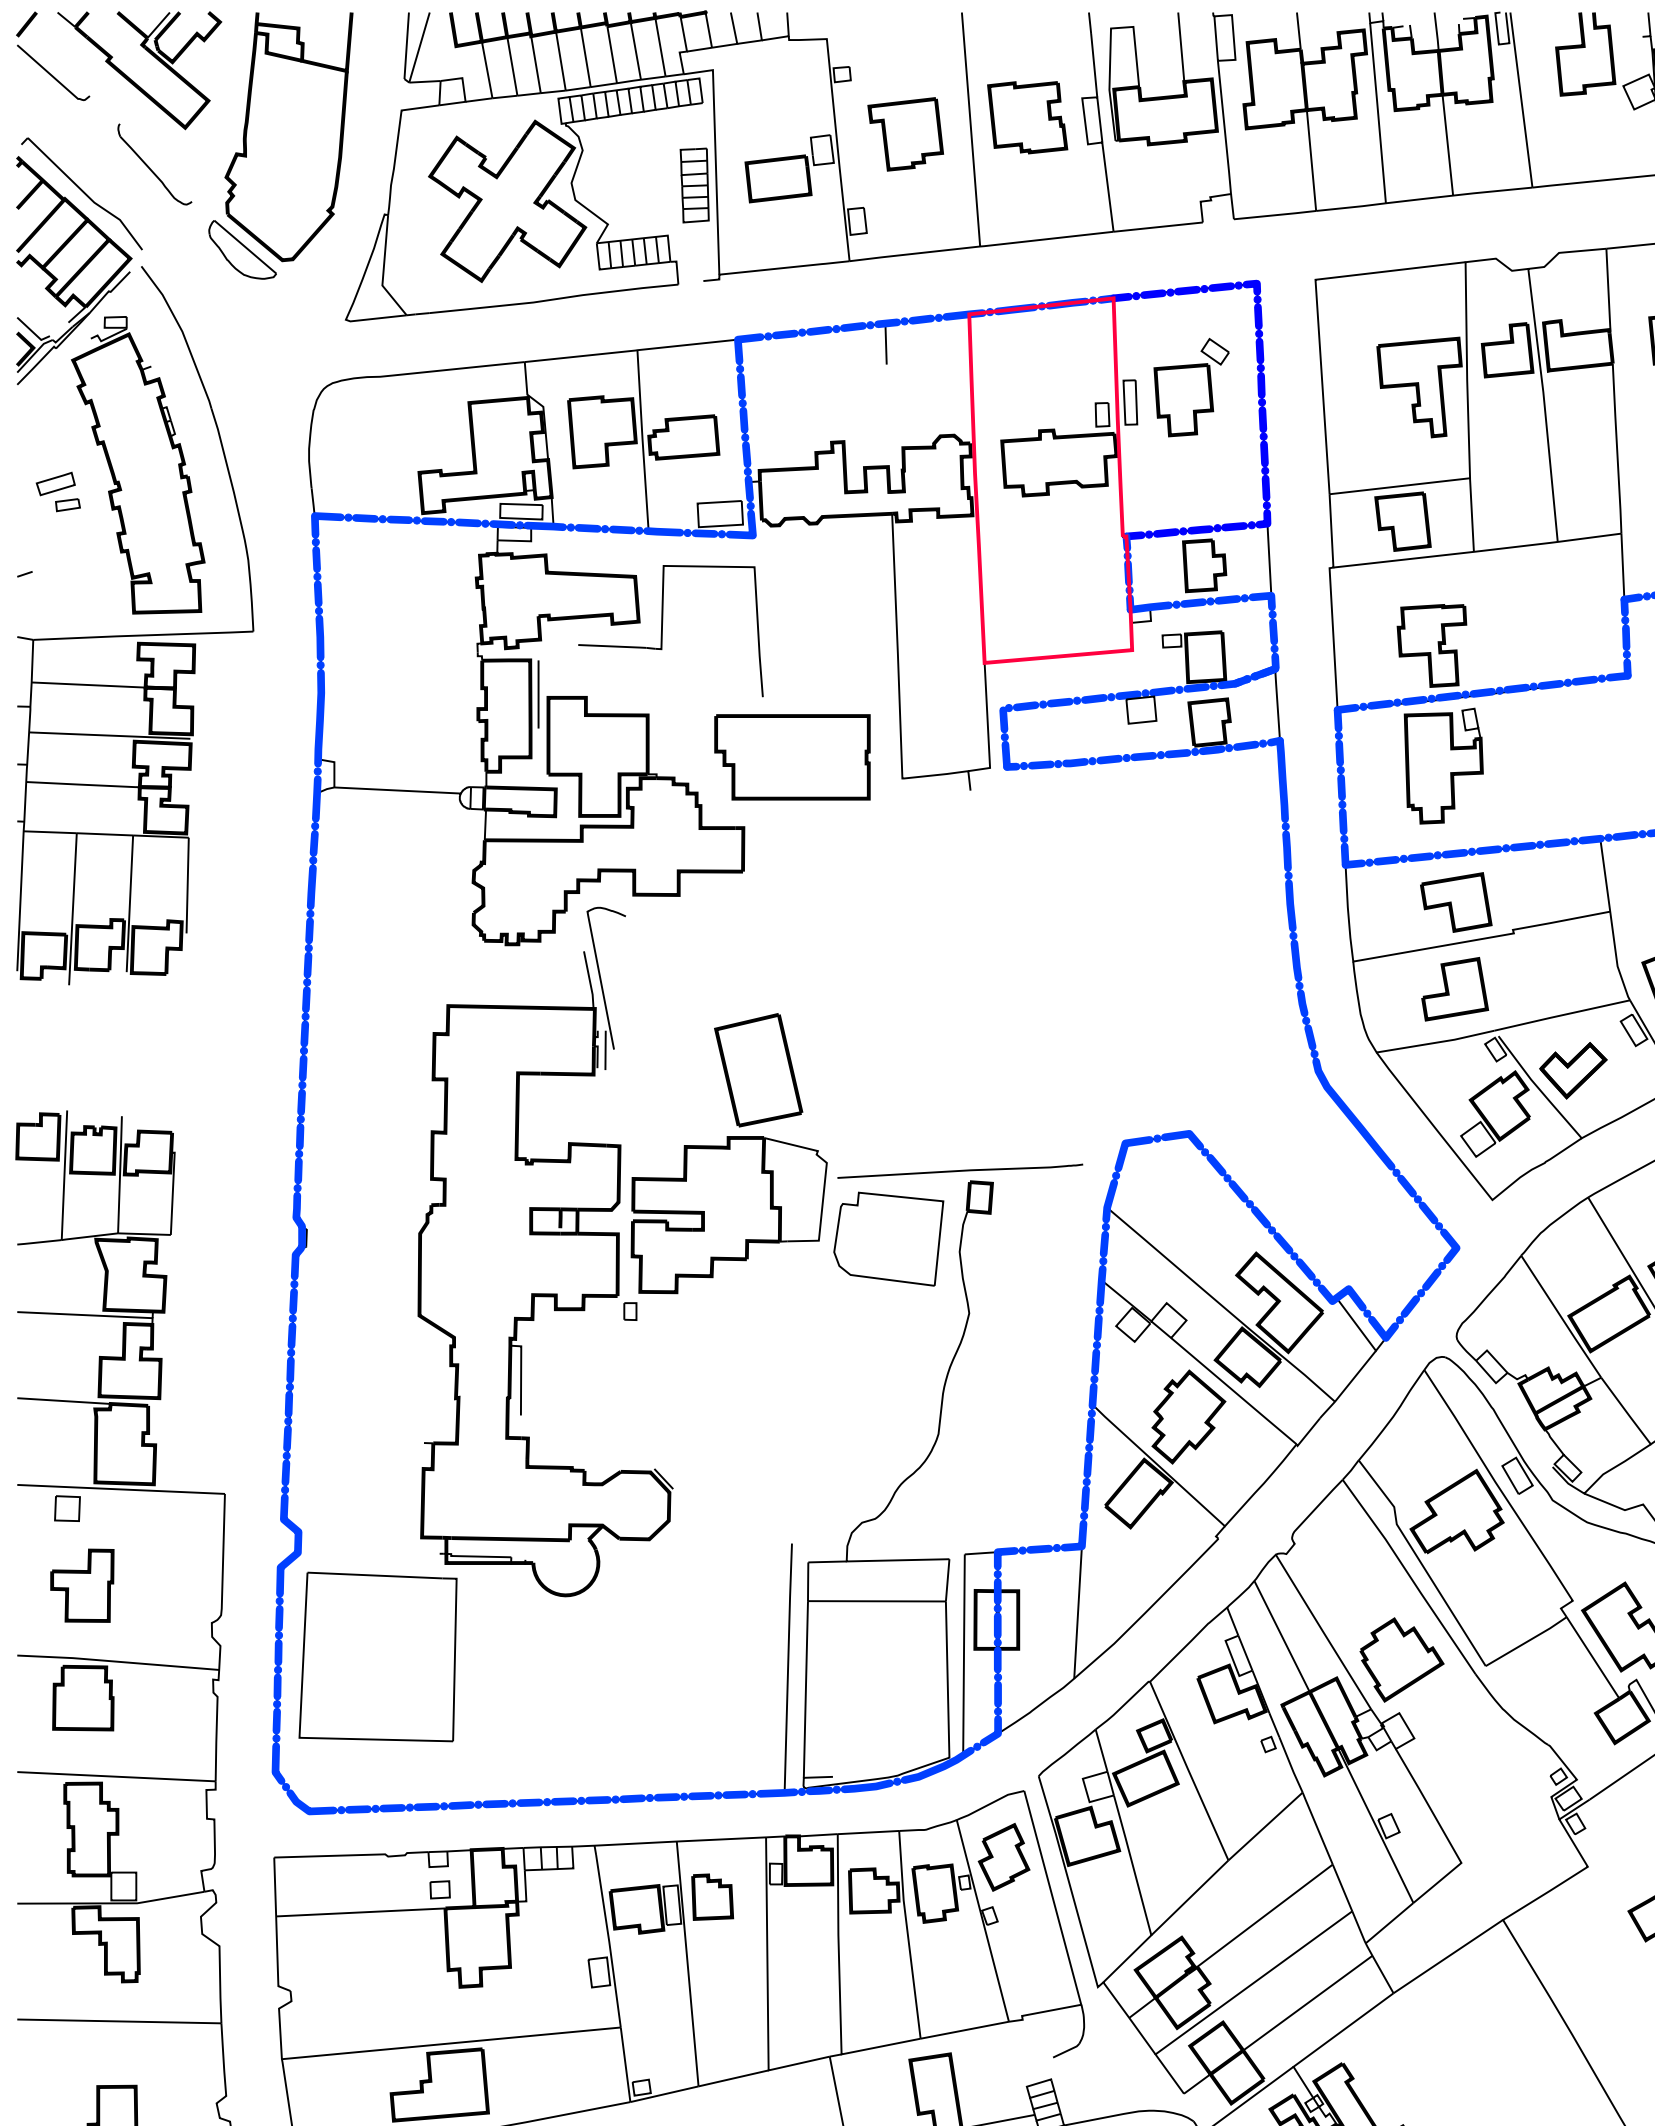

TERMS AND CONDITIONS

- This drawing is the copyright of HNW Architects Ltd Registered No. 3589904
- All dimensions must be verified on site prior to construction.
- Do not scale this drawing except for Planning Application purposes.
- Ordnance Survey Licence No. 100000200
- Only PDF issues of this drawing are controlled. All other formats of this drawing (e.g. dwg Autocad or Revit files) are un-controlled and are used at your own risk.
- This drawing must not be copied, transmitted or passed to a third party, without written consent.

Rev	Amendments	by	chkd	Date
P01	First Issue	KM	RM	10/12/12
P02	Planning Submission	KM	RM	17/12/12

Application Site Boundary

 Land Ownership Boundary

Drawing is based on survey by OS map
data and plans from Crown Court:
Ref: go26_00000400 - dated: FEB 2002

Note:
This drawing is to be read inconjunction with all relevant Architectural, Structural, Civil, MEP, and Specialist Subcontractor drawings, specifications schedules and information.

Note: WIP
This drawing is subject to further coordination. Resultant amendments may be necessary following receipt and coordination of Consultant/ Building Control/ Fire/ Acoustic Engineer and Subcontractor/ Supplier Information.

Note: Design Intent
This drawing illustrates design intent only and is subject to Manufacturer's and or Specialist Subcontractor's Detailed Design & Specification.



Scale 1:1000

Project
**BURGESS HILL GIRLS
BOARDING HOUSE
ACCOMMODATION**

Drawn By	Checked By	HNW Project No.	Date Created
KM	RM	21040	DEC 2021

Scale
A3- 1:1000

Drawing Title
SITE LOCATION PLAN

Drawing Status	Revision
PLANNING	P02

Drawing Number
21040-HNW-ZZ-ZZ-DR-A-1110

61 North Street, Chichester, West Sussex, PO19 1NB

61 North Street, Chichester, West Sussex, PO19 1NB