




Section AA Existing

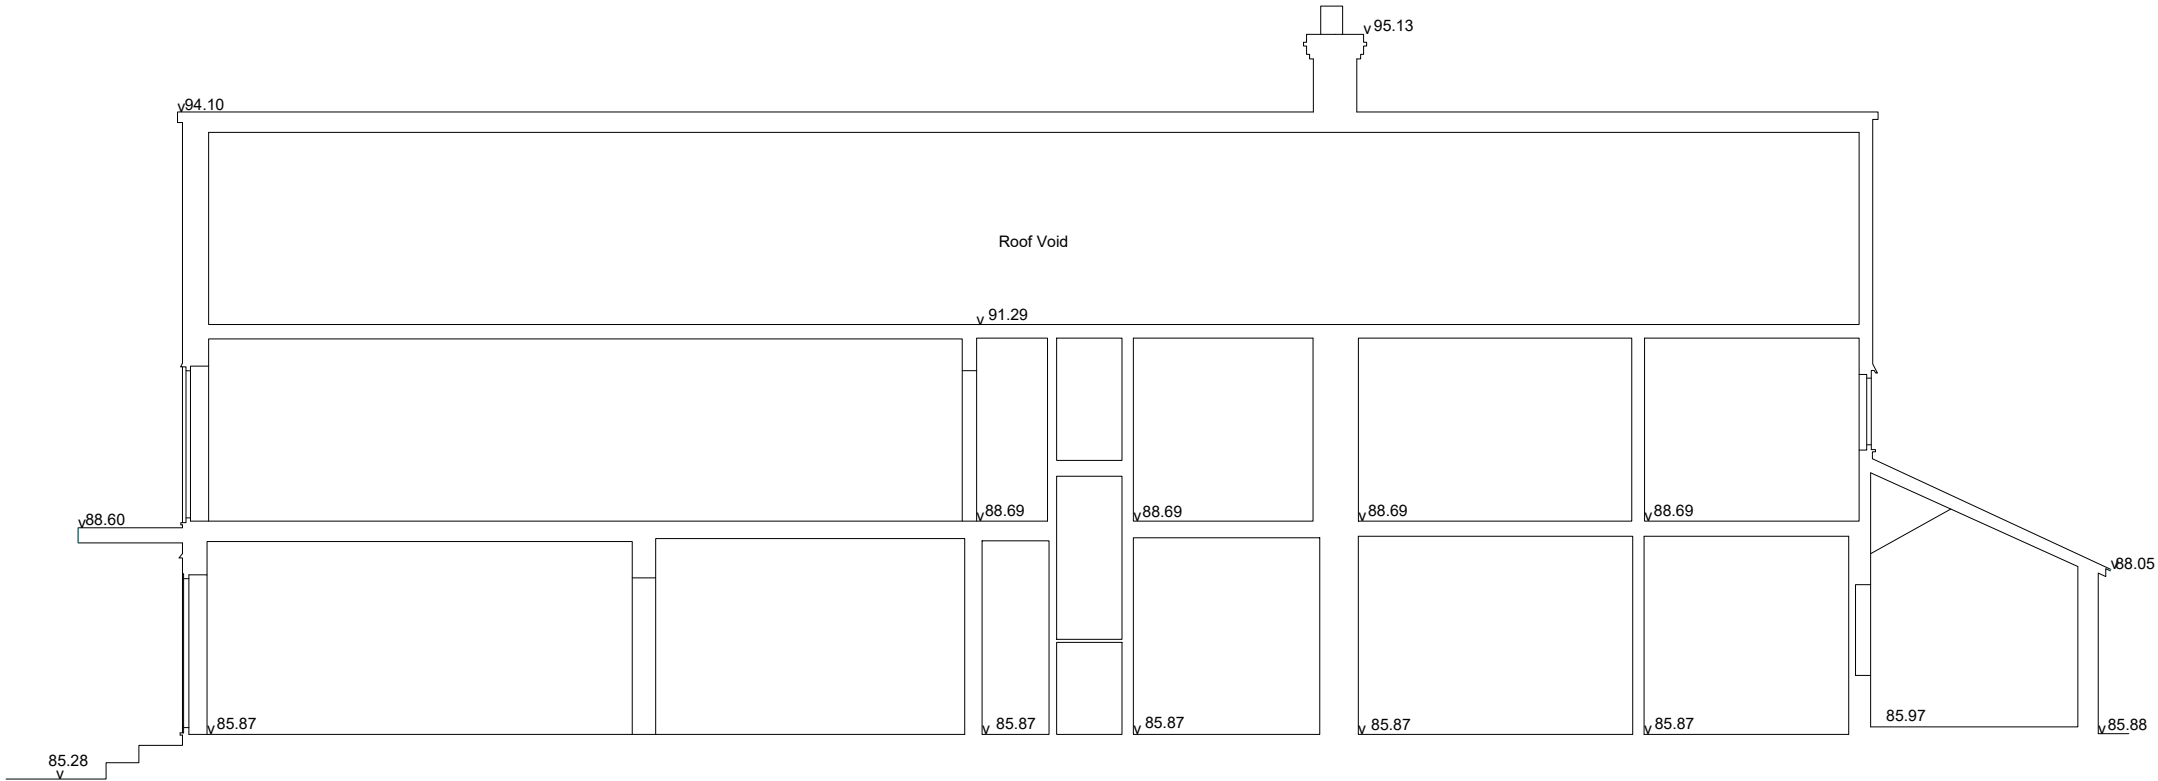

Section AA Proposed

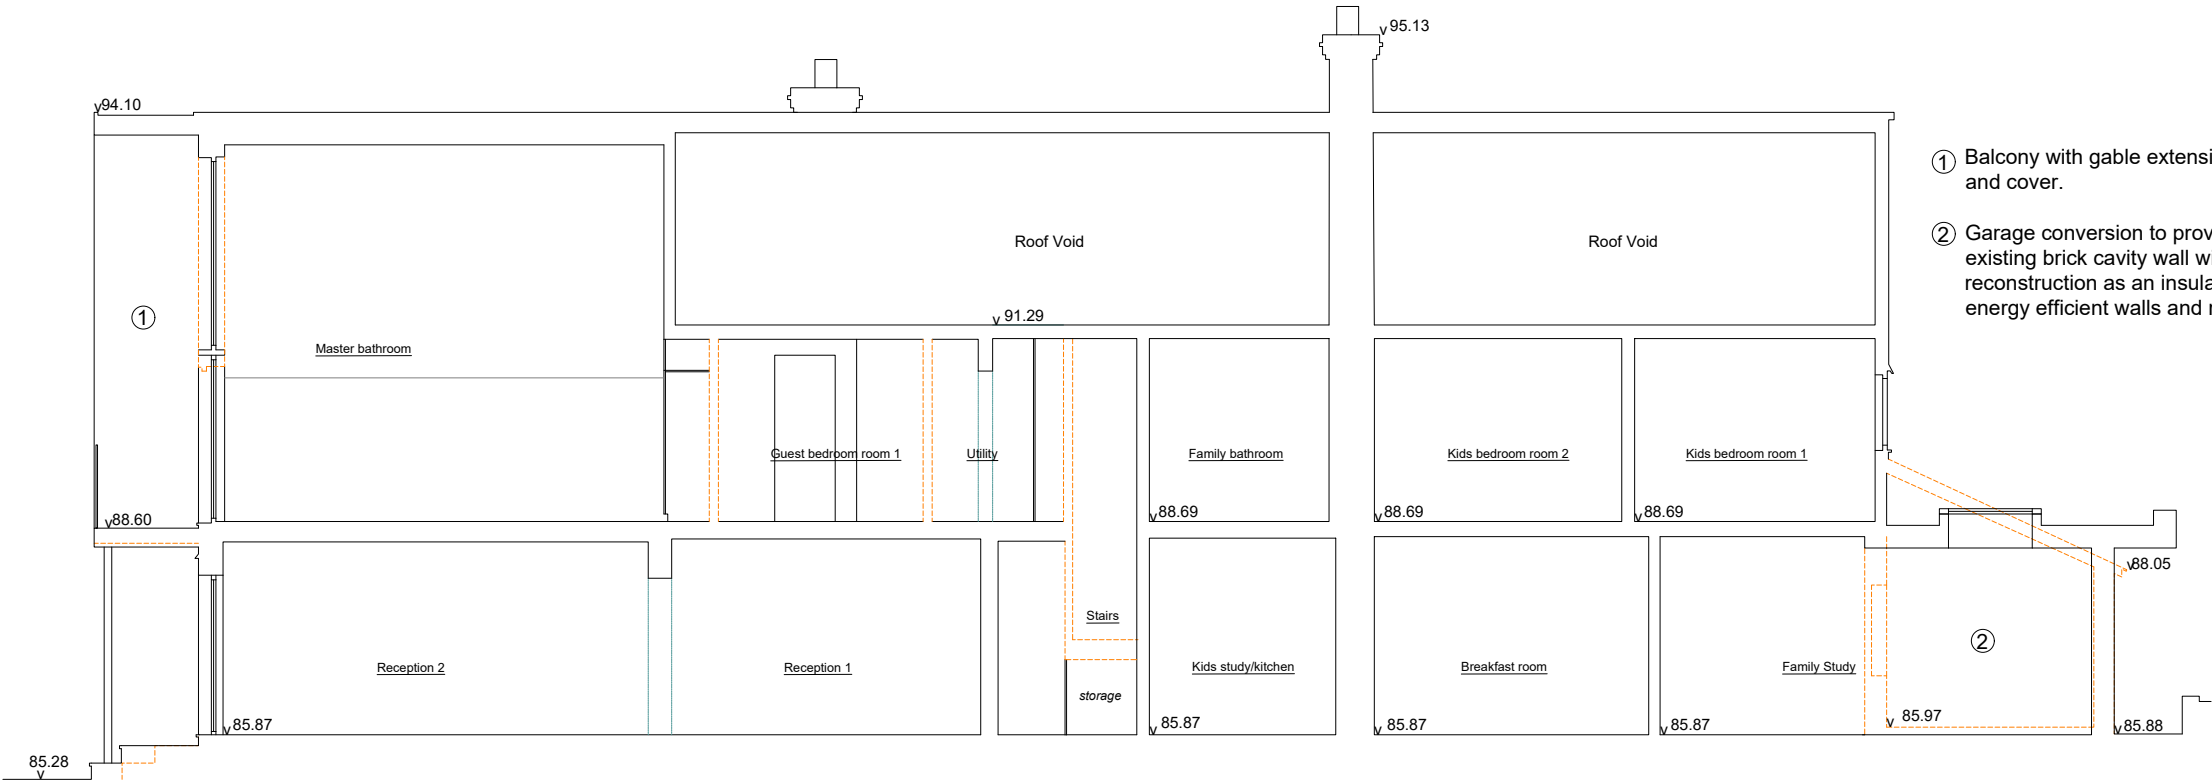

- ① Balcony with gable extension to provide shading and cover.
- ② Garage conversion to provide family study. Its existing brick cavity wall will require reconstruction as an insulated slab and a more energy efficient walls and roof are required.

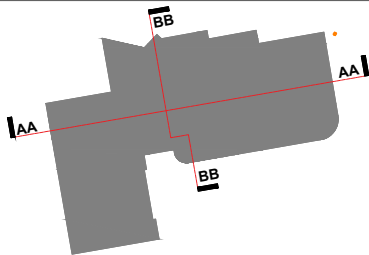

PSA STUDIO LIMITED
RIBA Chartered Practice
27 Tredgar Road, London E3 2EH
Email: hello@psa-studio.com

Project name:

Lower Ricks

Drawing name:		Section AA EXISTING + PROPOSED	
Date:	Job no:	Drawing no:	
2024/07/04	92305	(PL) 12	
Scale:	Revision:	Drawn by:	
1:100@A3	A	AS	

PSA