


SCALE BARS
1:1250 0 5 10 20 30 40 50 60 70 80 90 100 110 120 130 140 150m

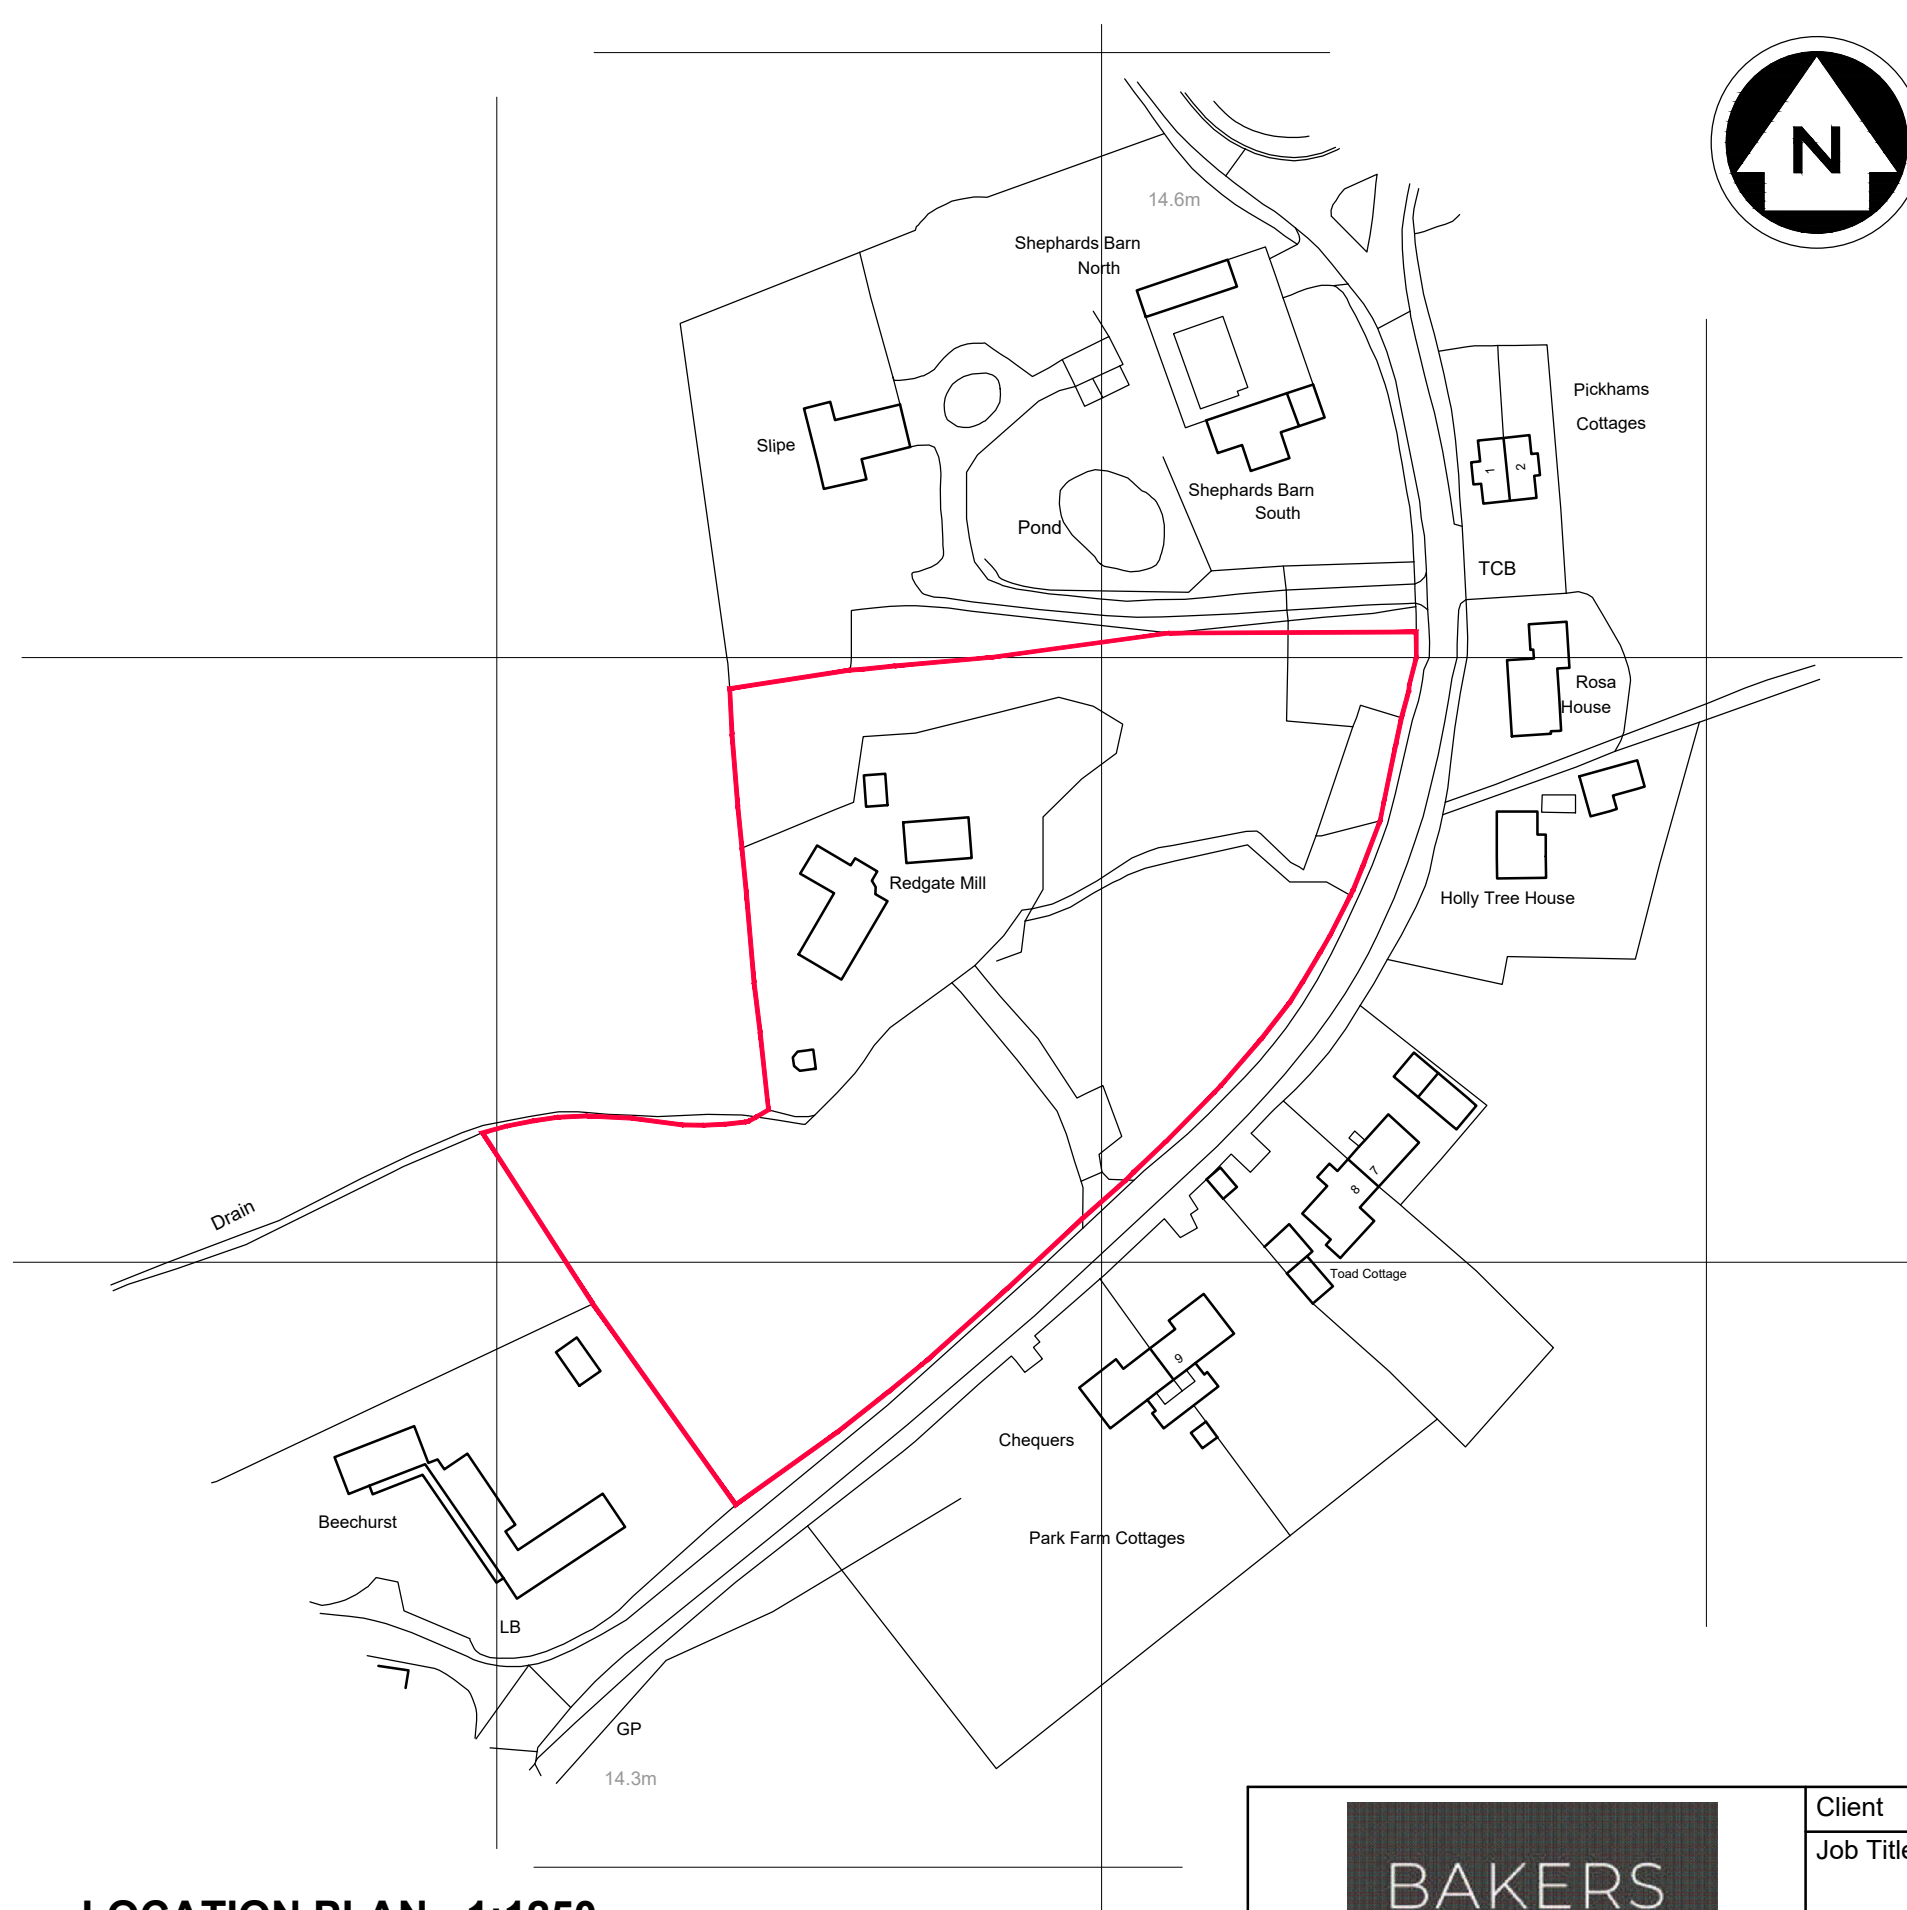

- LOCATION PLAN - 1:1250 -

Reproduced from Ordnance Survey mapping by permission of Ordnance Survey on behalf of Her Majesty's Stationary Office. © Crown copyright 2001. All rights reserved. Licence number LG1379



Bakers Garden Buildings
Units 28-29 Bolney Grange Business Park
Stairbridge Lane
Bolney, West Sussex
Tel. 01444 247192

Client Mr & Mrs N Walker			
Job Title PROPOSED HOME GYM AND GOLF SIMULATOR REDGATE MILL TWINEHAM LANE TWINEHAM WEST SUSSEX RH17 5NP			
Drawing Title LOCATION PLAN - 1:1250			Paper Size A3
Date	October 2026	Drawing No.	5 2 6 / 0 2 6 / 9 9
			0