




Ordnance Survey®
UKmapcentre.com

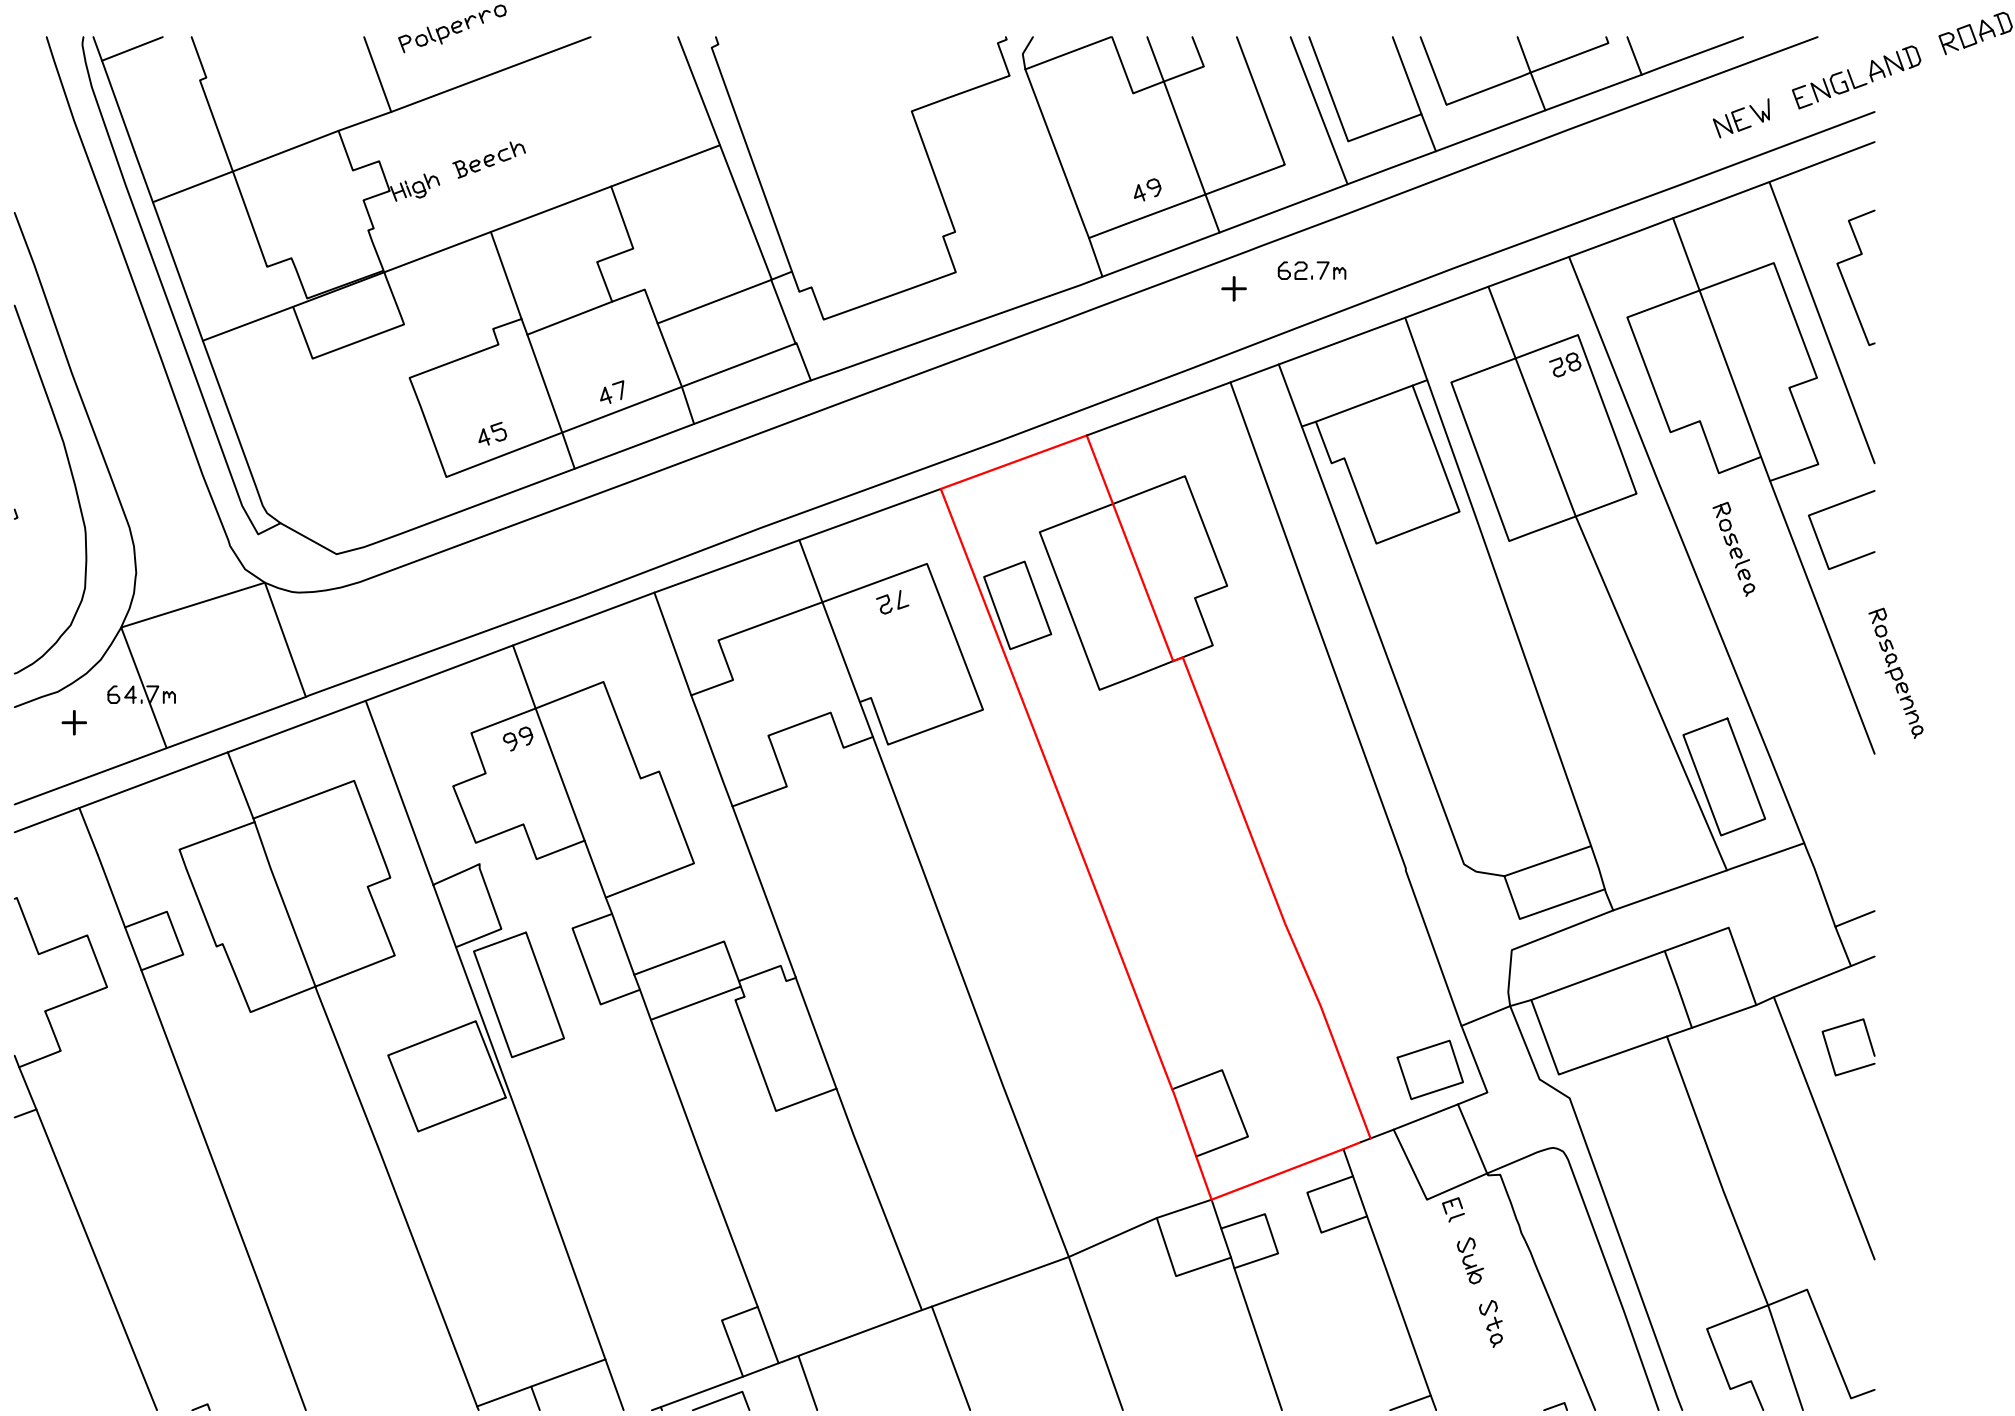


Existing Block Plan 1:500

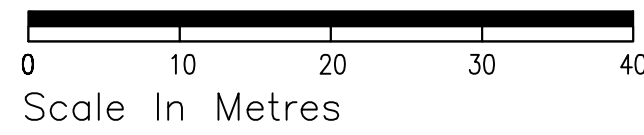


Ordnance Survey®
UKmapcentre.com

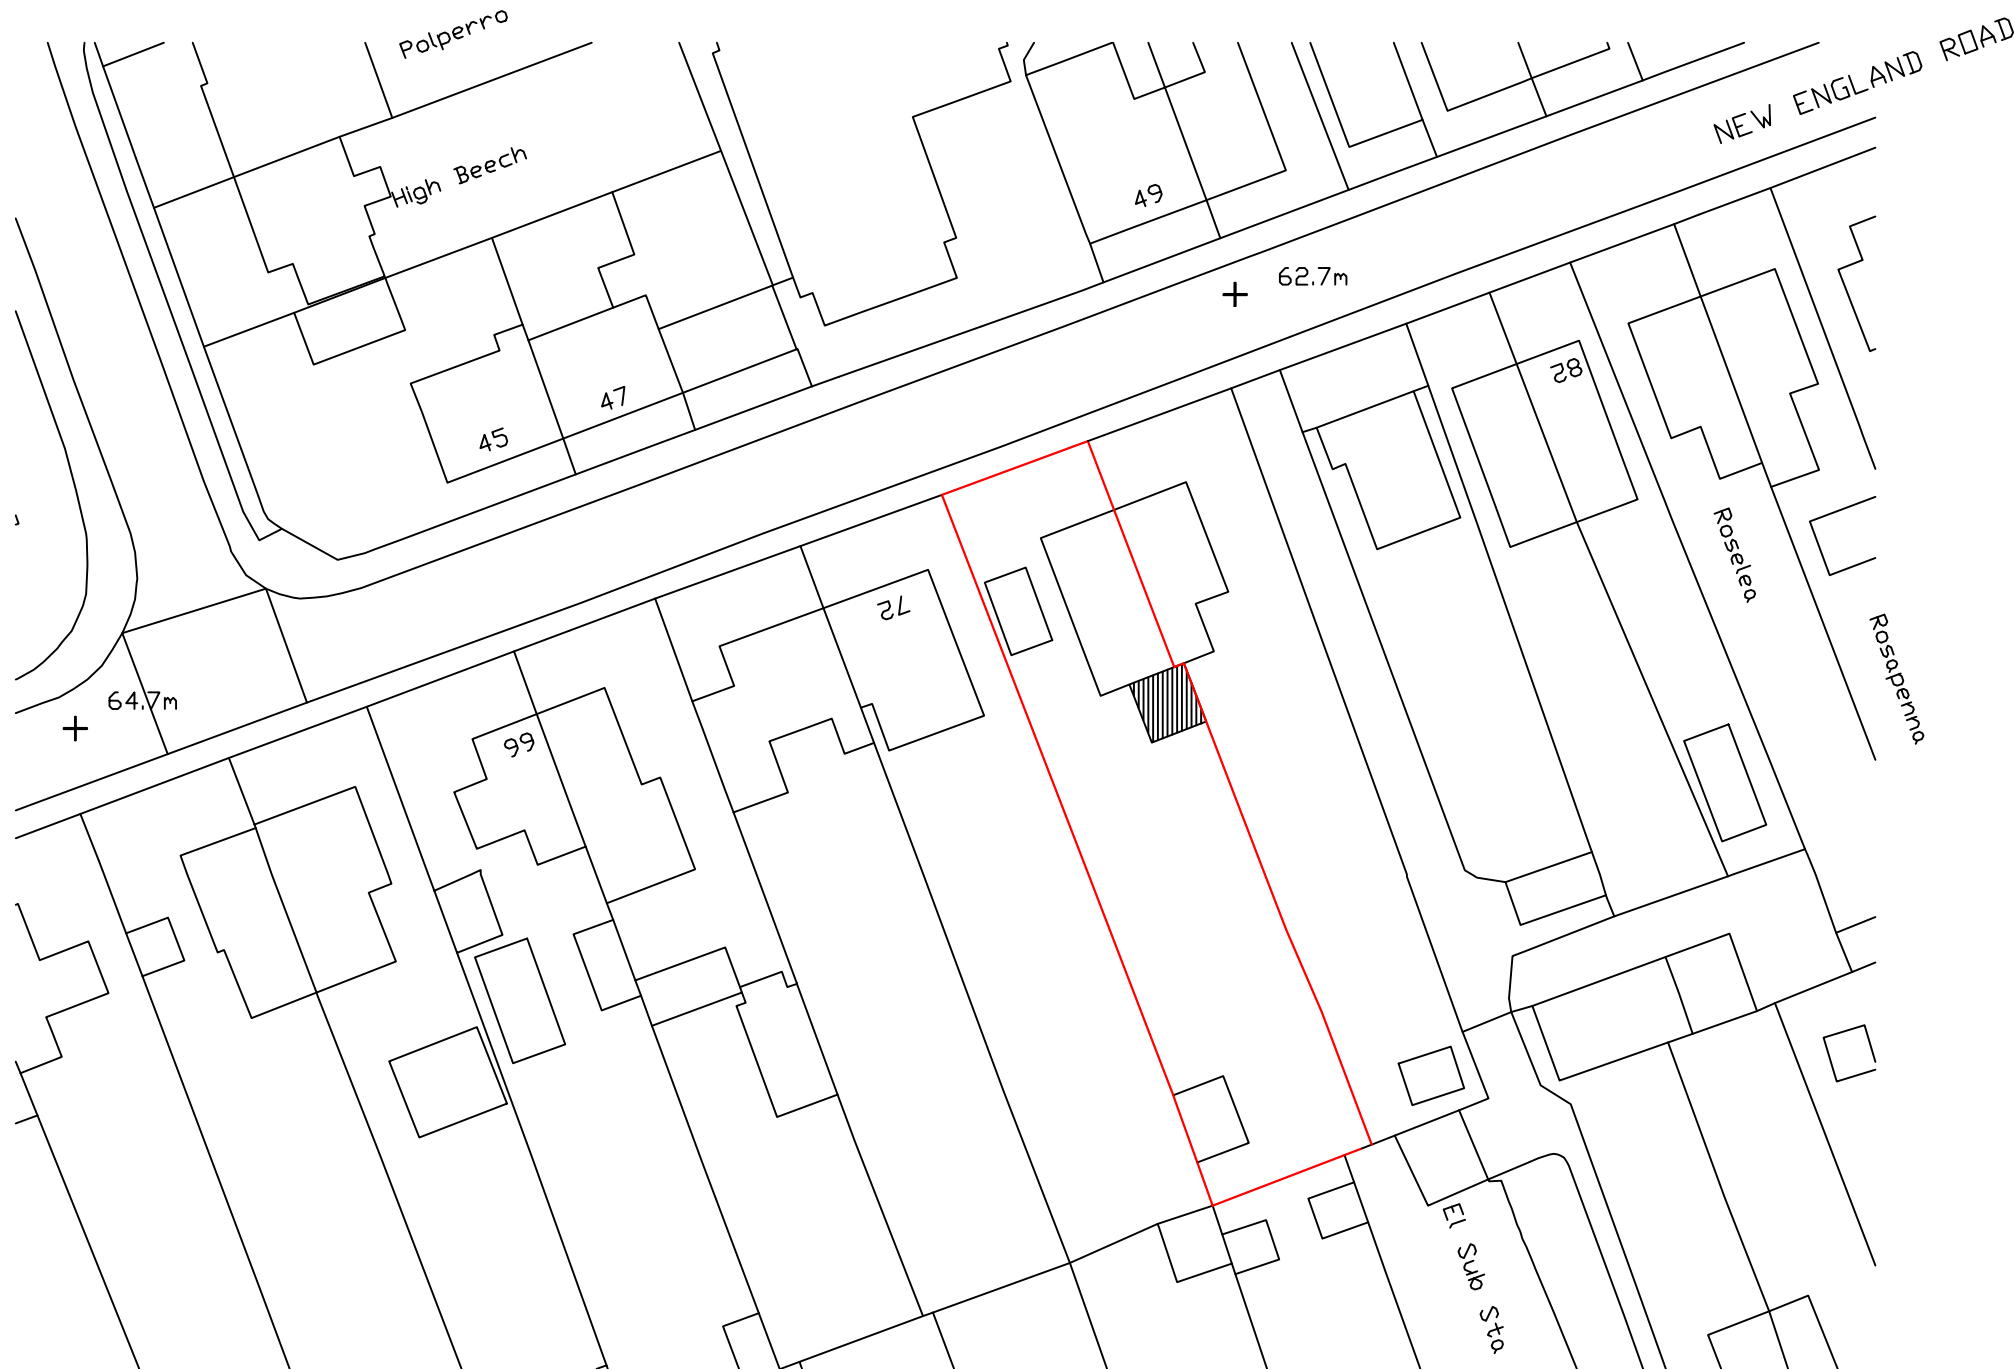


Proposed Block Plan 1:500

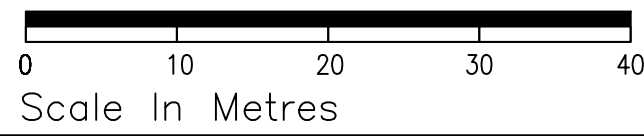

Ordnance Survey®
UKmapcentre.com

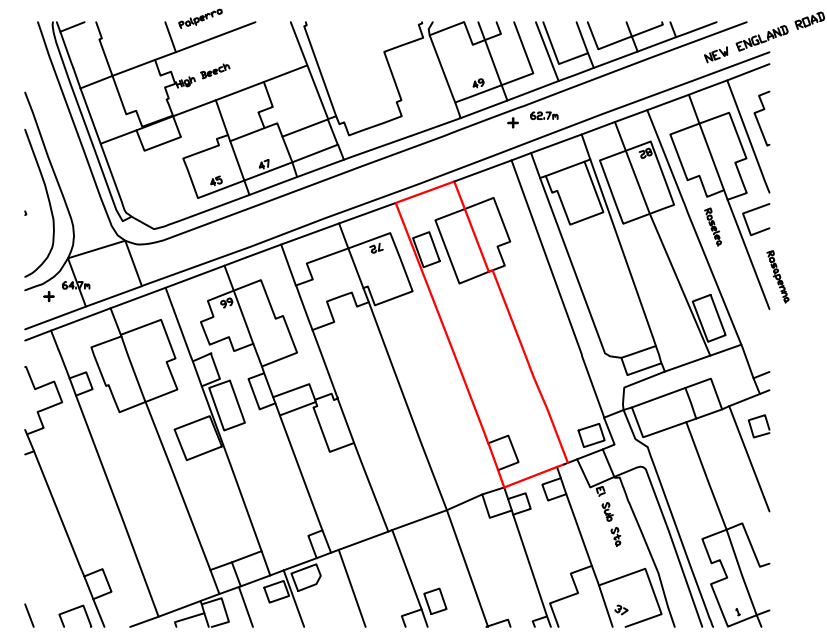


Serial number: 313231
© Crown copyright and database right 2025
Ordnance Survey licence AC2000846293
Reproduction in whole or in part is prohibited
without the prior permission of Ordnance Survey.

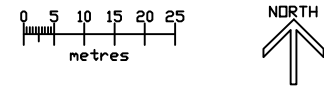


Location Plan 1:1250

Existing

Ordnance Survey®
UKmapcentre.com

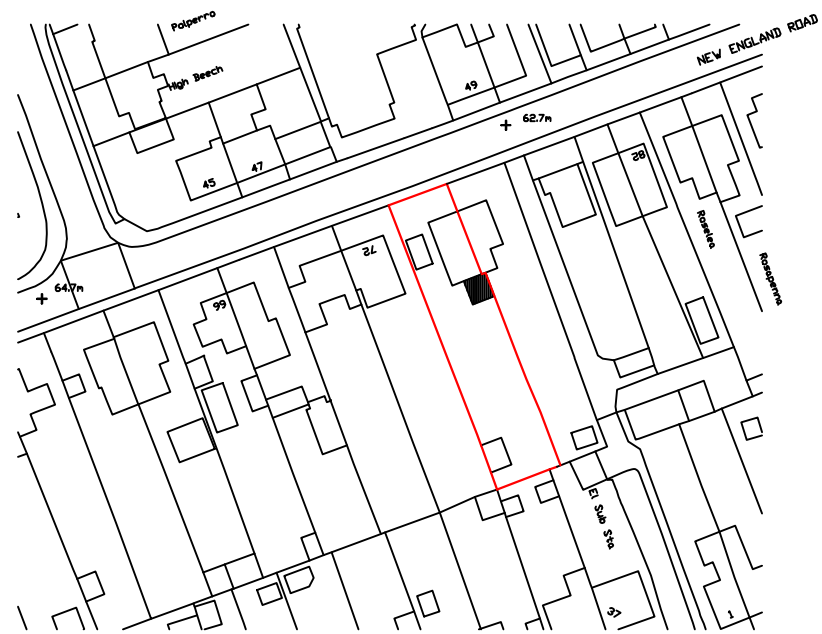

Serial number: 313231
© Crown copyright and database right 2025
Ordnance Survey licence AC2000846293
Reproduction in whole or in part is prohibited
without the prior permission of Ordnance Survey.

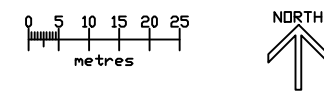

Location Plan 1:1250

Proposed

SKETCH DRAWING

NOTES

- © Copyright of this drawing remains the property of Buchan Rum Architects Ltd and should not be reproduced in full or parts or re-used without written permission from Buchan Rum Architects Ltd.
- These drawings must be read in conjunction with the structural engineers drawings & details, and with all other consultants, sub-contractor and specialist's drawings & details.
- All dimensions are in millimetres, unless stated otherwise.
- All goods materials workmanship to conform with current building regulations BS8 and CDM.
- All dimensions must be checked on site, and any discrepancies verified with the architect.
- Do not scale from the drawing.
- Any discrepancies between the drawings, details and specification must be reported to the architect immediately before work is put in hand.
- All works to be carried out in full accordance with current Building Regulations, British Standards and all Health & Safety Regulations.
- If in doubt please ask.

rev.	date	comment

amendments

Client

Site address

74 New England Road

Job Title

House extension and internal remodelling

Location plan and block plan

buchan rum
9 SAVILL ROAD
LINDFIELD
WEST SUSSEX RH162NY
E : info@buchanrumarchitects.co.uk
T : 01444 239019

Scale	Size
1:1250, 1:500	A1

Drawing number	Rev.
25_118_PL_00_105	01