



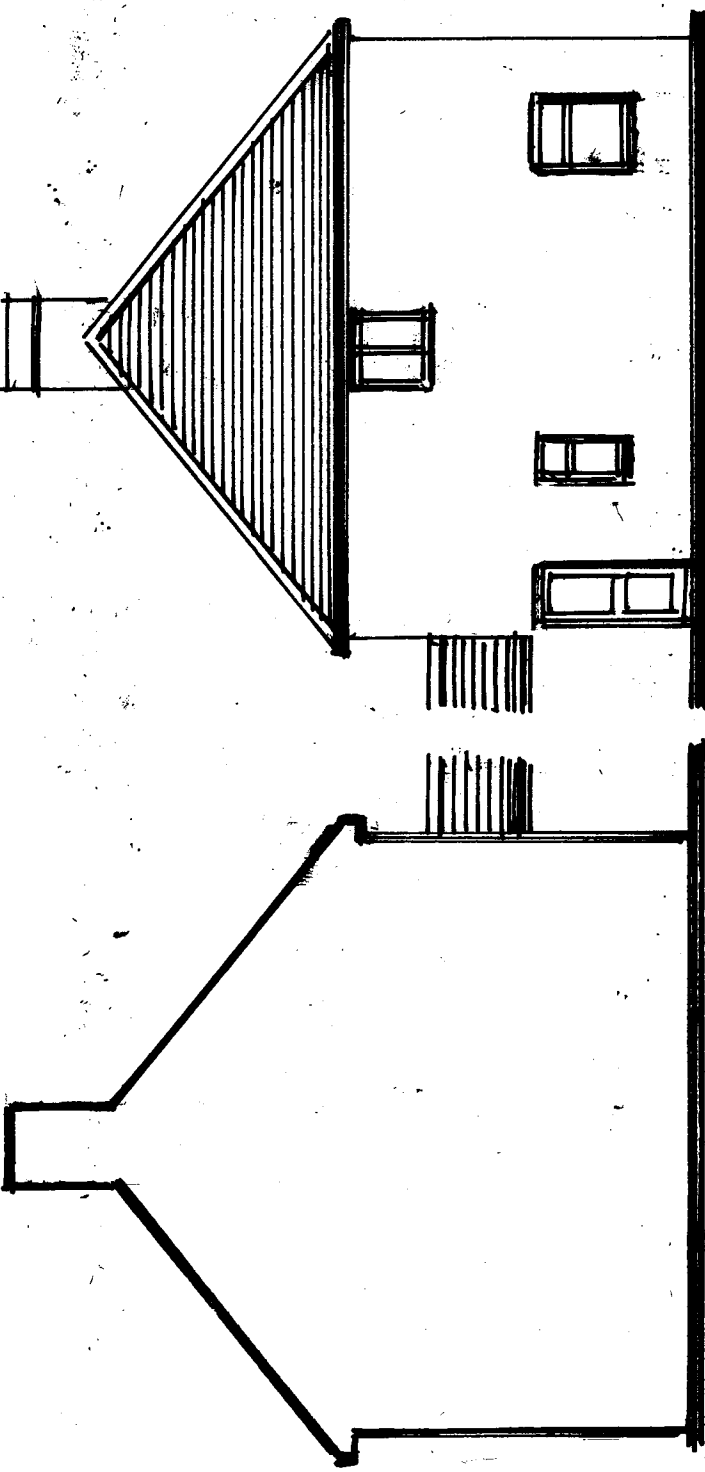


Right Side

Left Side

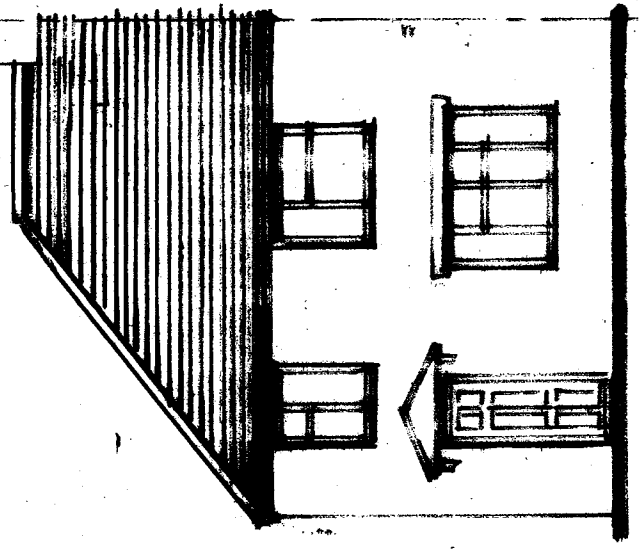

Fron

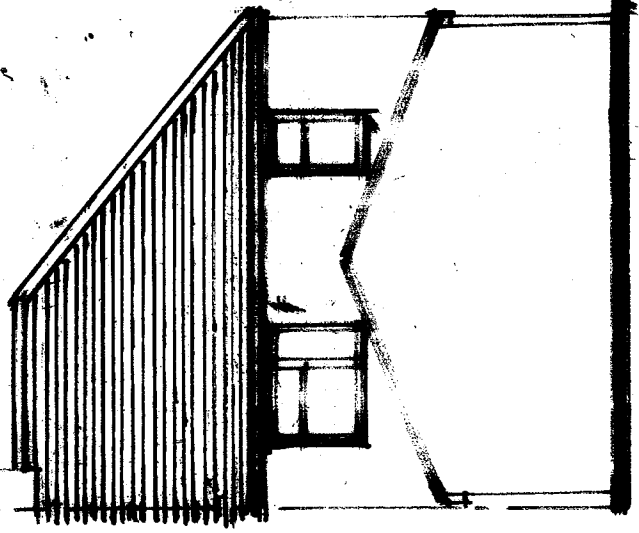

Rear

Existing Elevations

Amendments			Date

Client Mr Radley

Site Address

54 Eastern road
Haywards Heath
West Sussex
RH16 3NL

Proposal Loft Conversion

Drawing Title Existing Elevations

Date 16/10/2 Drawn S. Burrows

Scales 1:100

DWG NO. S13458/4	REV
------------------	-----