



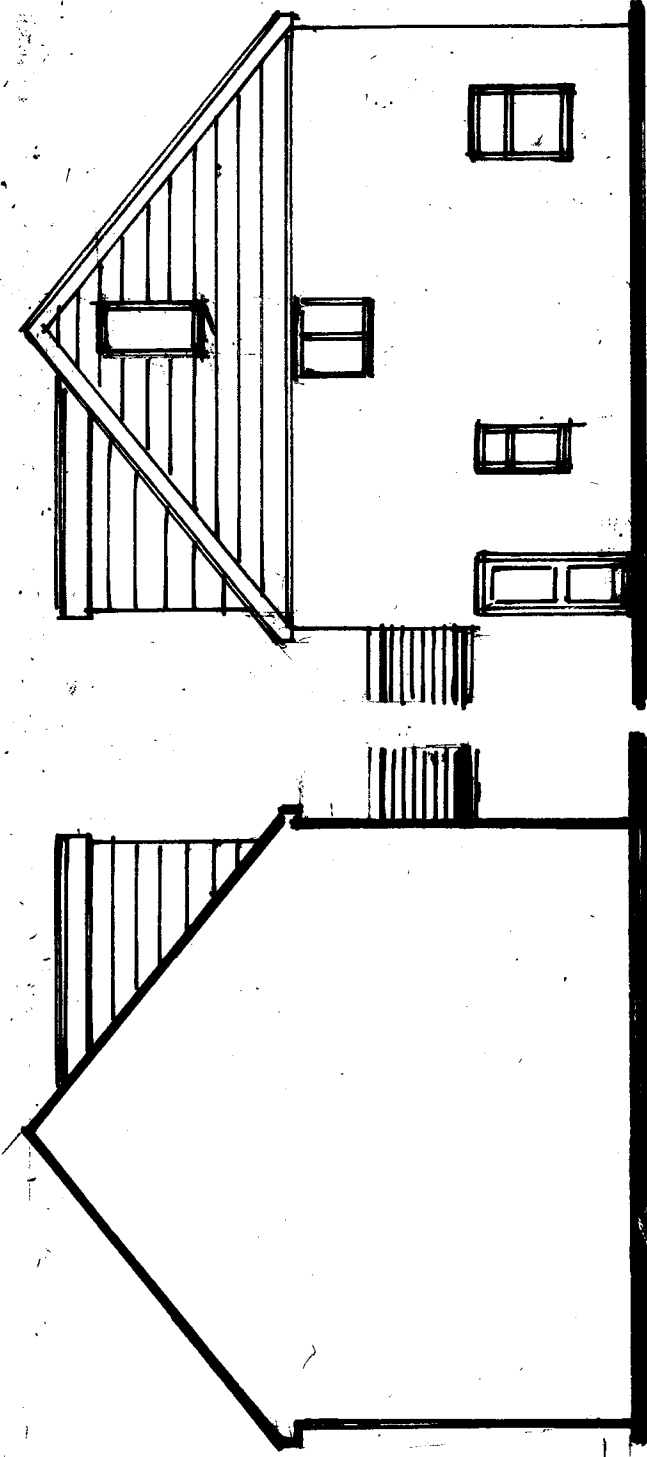


Right Side

Left Side

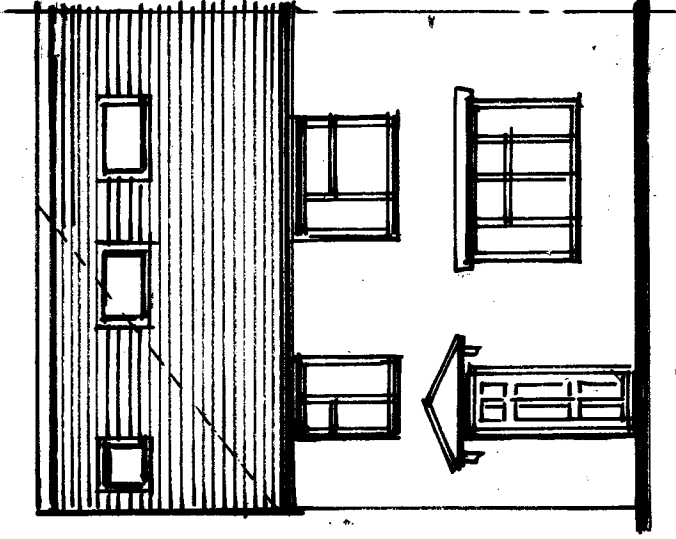

Front

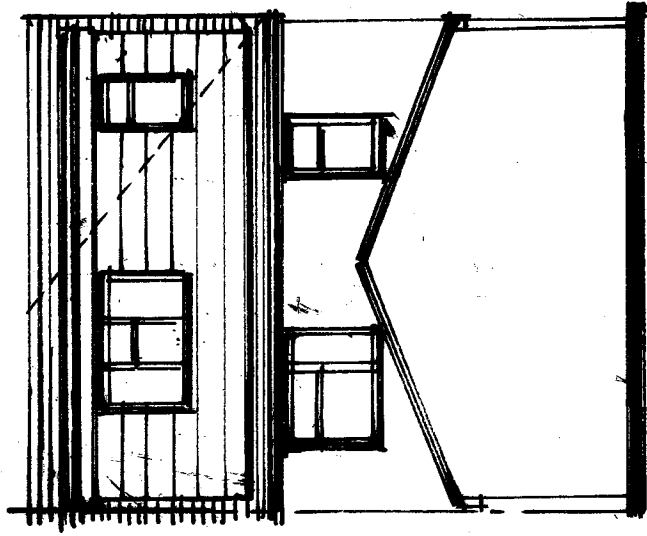

Rear

All external materials
are to match the existing

Amendments			Date

Client

Mr Radley

Site Address

54 Eastern road
Haywards Heath
West Sussex
RH16 3NL

Proposal

Loft Conversion

Drawing Title

Proposed Elevations

Date

16/10/2

Drawn

S. Burrows

Scales

1:100

DWG NO.

S13458/5

REV

Proposed Elevations