


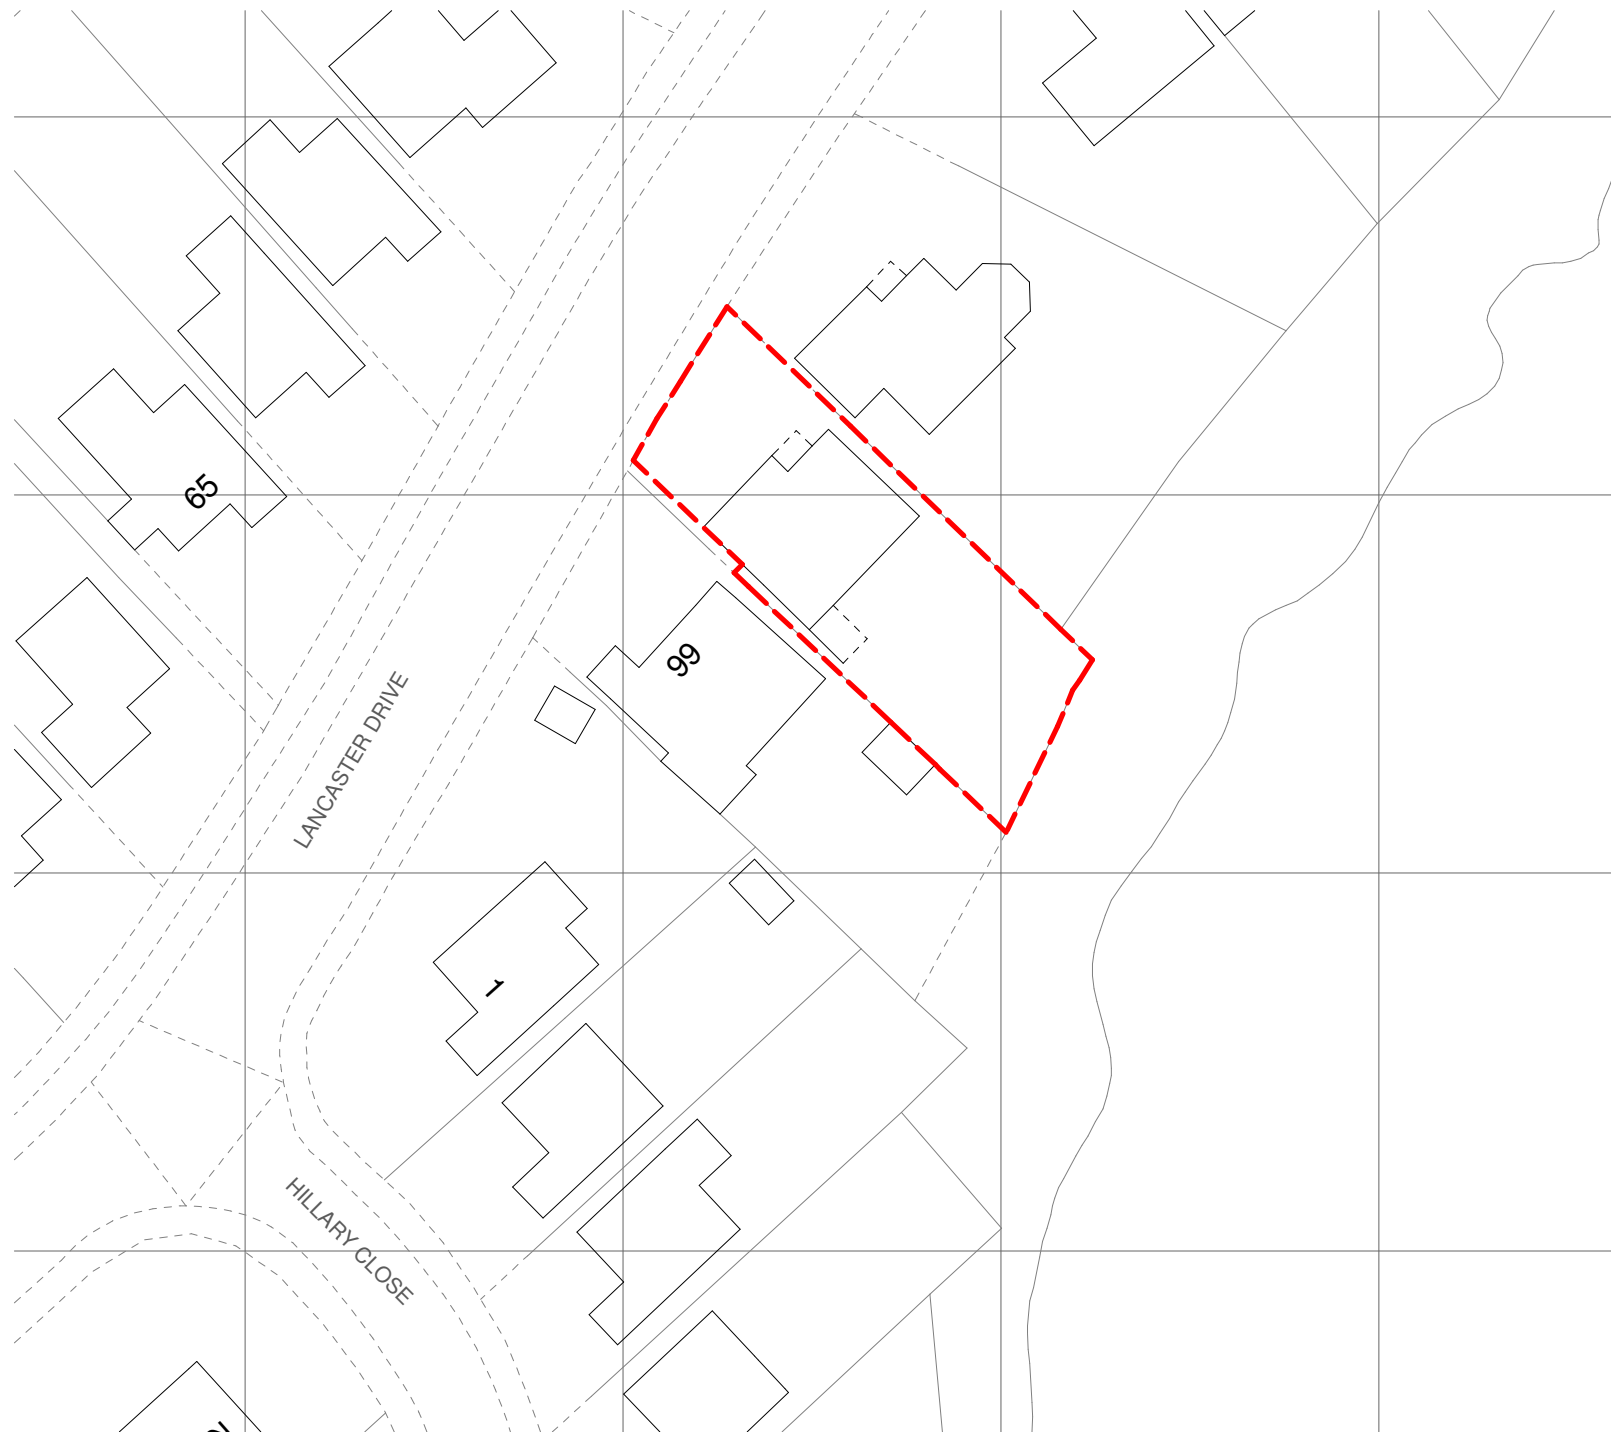


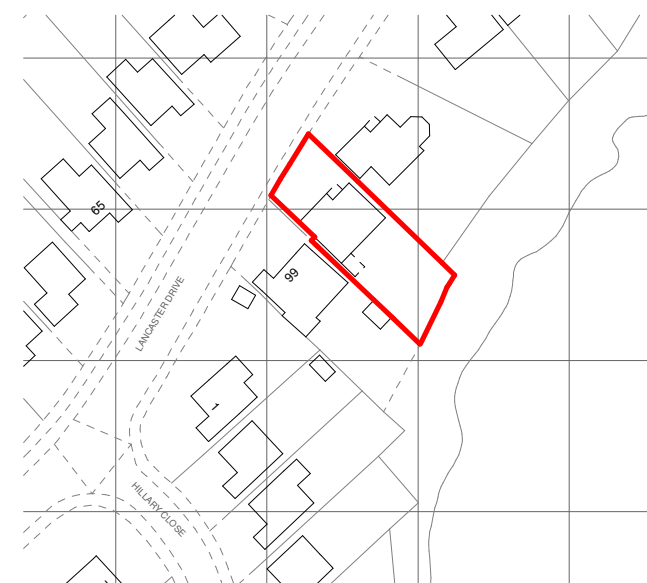

Block Plan
1 : 500

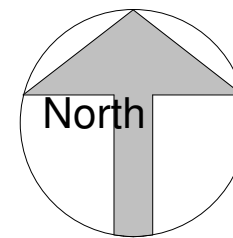

OS Map
1 : 1250

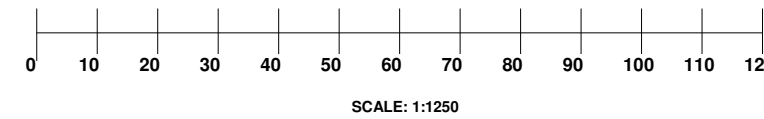

CANOPY

Planning Services

Tel: 020 3632 2690 Email: info@canopyplanning.co.uk Mob: 07956311277 Web: www.canopyplanning.co.uk



68 Lancaster Drive, East Grinstead, RH19 3XH	EXISTING BLOCK PLAN & OS MAP		
	Project number	Project Number	2526/05
	Date	June 2025	
	Drawn by	M.D	
	Checked by	Checker	Scale