



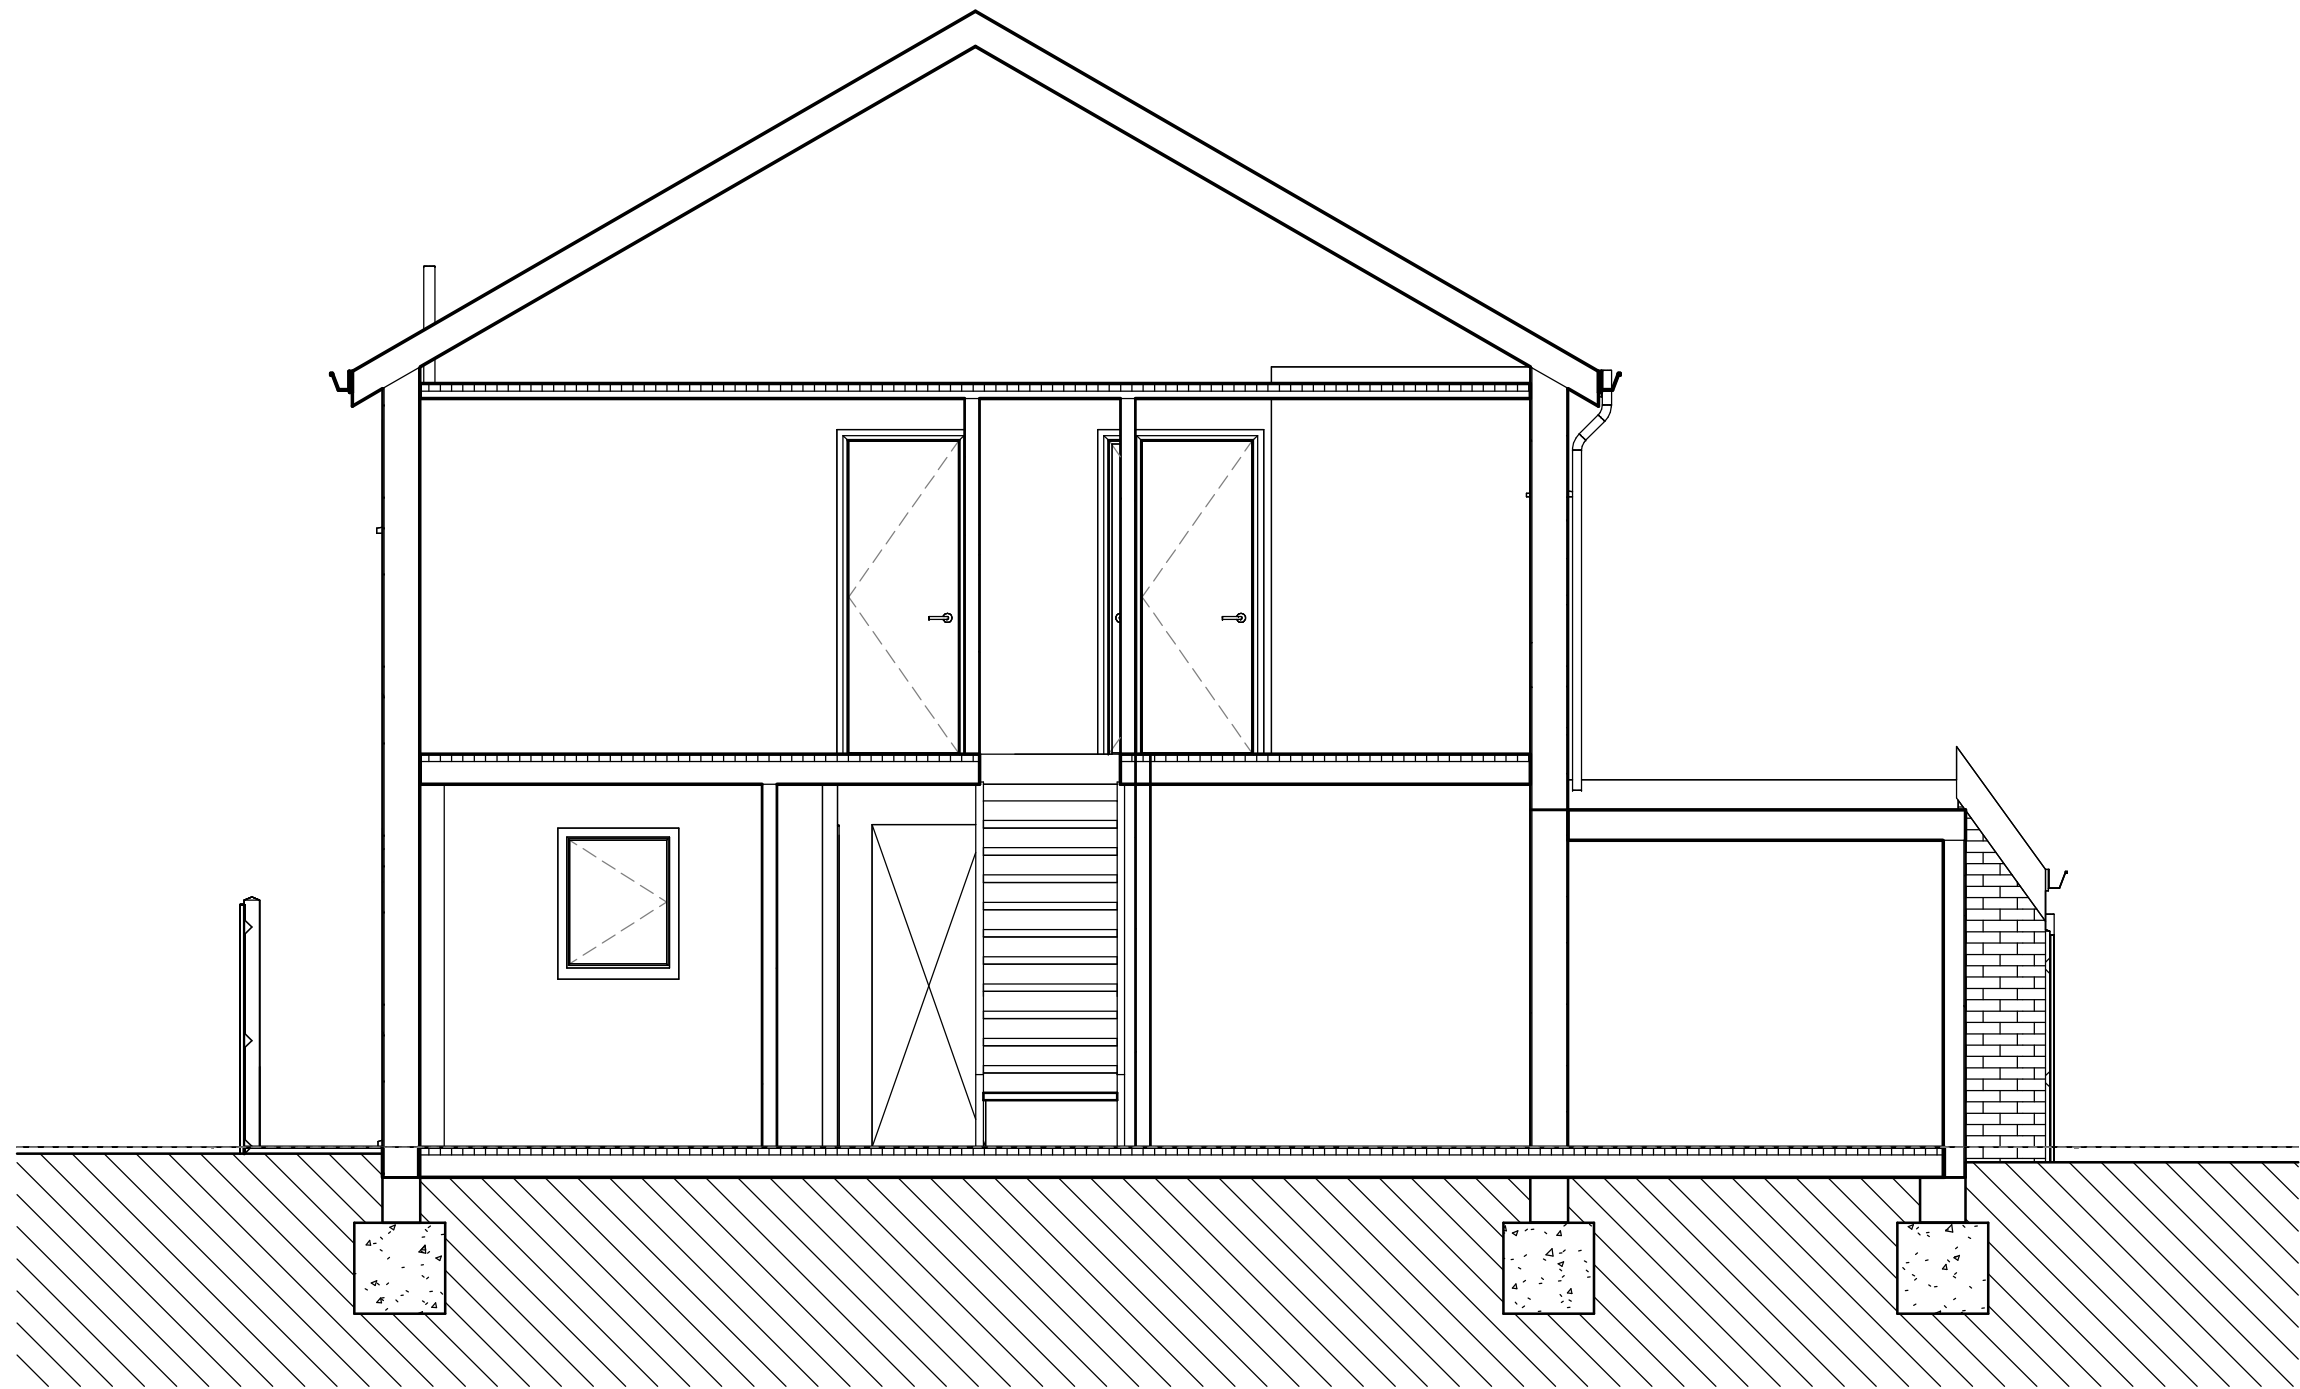

Section B-B.

1 : 50

PLANNING DRAWINGS

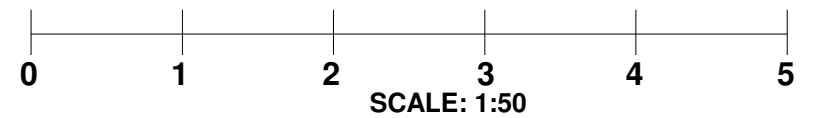

68 Lancaster Drive,
East Grinstead,
RH19 3XH

EXISTING SECTION

Project number	Project Number	2526/04
Date	June 2025	
Drawn by	M.D	
Checked by	Checker	Scale
		A3 @ 1 : 50