


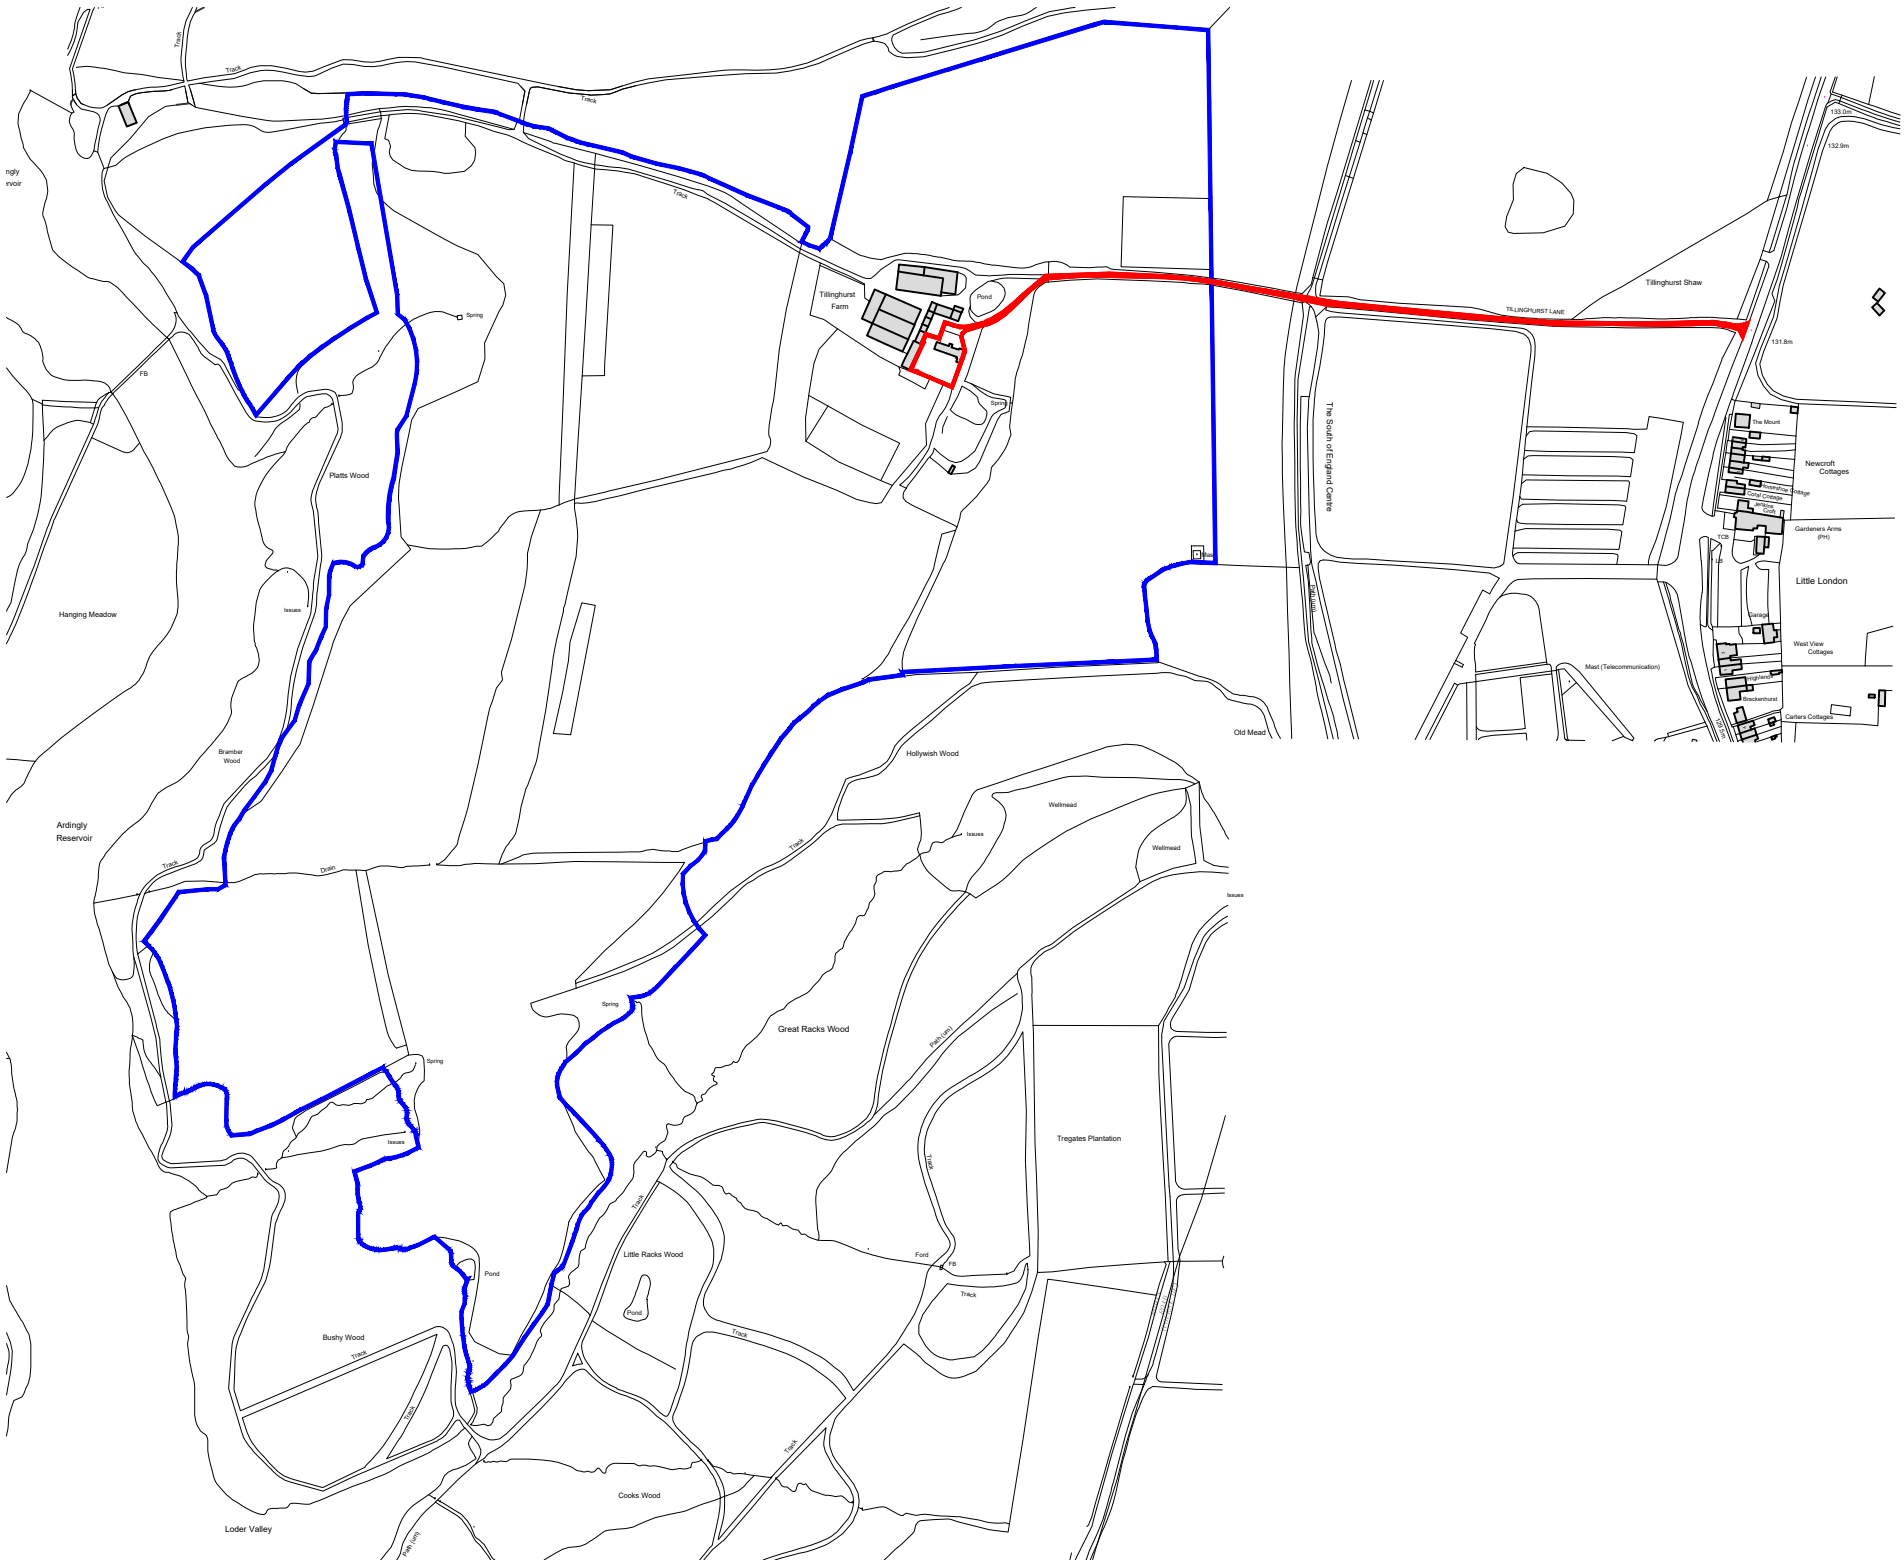

Ordnance Survey, (c) Crown Copyright 2026. All rights reserved. Licence number 100022432

Location Plan

— Proposed Boundary

— Ownership Boundary

P05	minor updates	06.10.26
P04	minor updates	28.09.26
P03	client added	26.09.26
P02	Site boundary updated	23.09.26
P01	First Issue	21.09.26

Rev	Amendments	Date
-----	------------	------

Document Status

For Approval

Client Name

Flying Lobster Aviation and Land Ltd

Project Name

Tillinghurst Farm, Ardingly

Scale	Project No.	Date Created
A3 – 1:5000	TILL26	SEPT 26

Document Title

Location Plan

Document Reference	Revision
LOC01	P05