


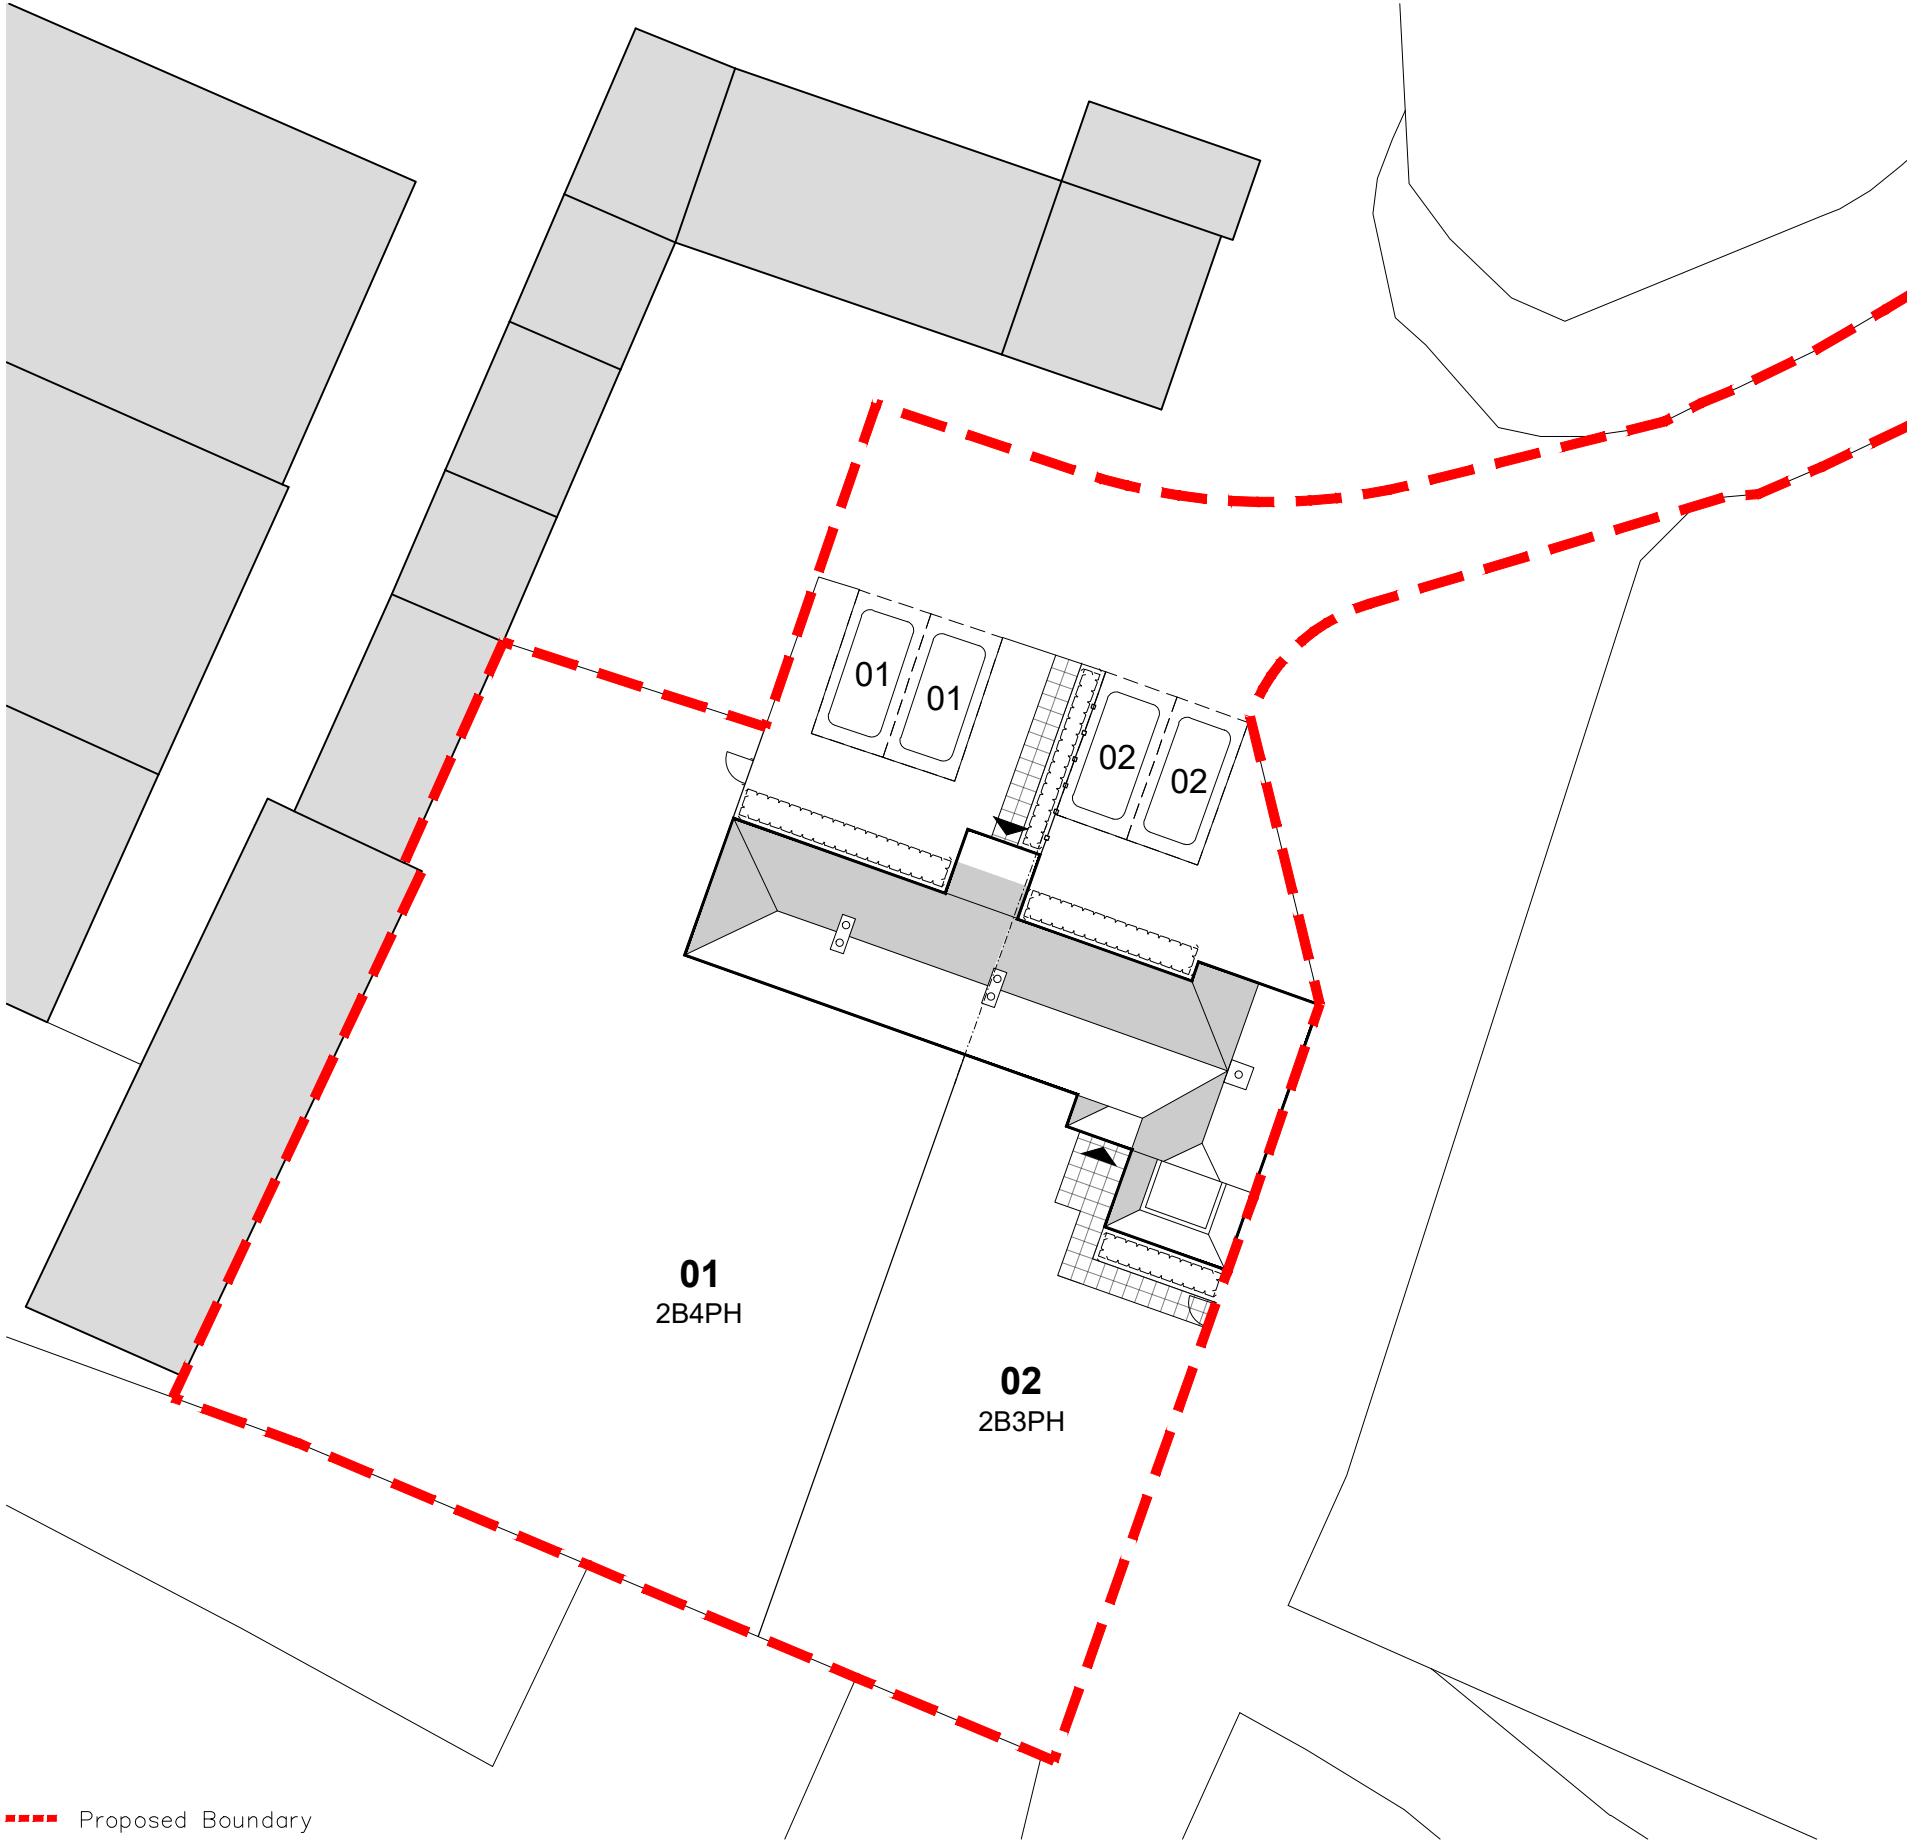

P03	client added	26.09.26
P02	Site boundary updated	23.09.26
P01	First Issue	21.09.26
Rev	Amendments	Date
Document Status		
For Approval		
Client Name		
Flying Lobster Aviation and Land Ltd		
Project Name		
Tillinghurst Farm, Ardingly		
Scale	Project No.	Date Created
A3 – 1:250	TILL26	SEPT 26
Document Title		
Site Plan		
Document Reference		Revision
PL01		P03