




P:\PROJECTS\12337 - Hurstpierpoint College\Drawings\Task 45 - New Foundations\HOP\12337-HOP-ZL-XX-DR-C-9104.MANWEATHERS 2026 Max Boler

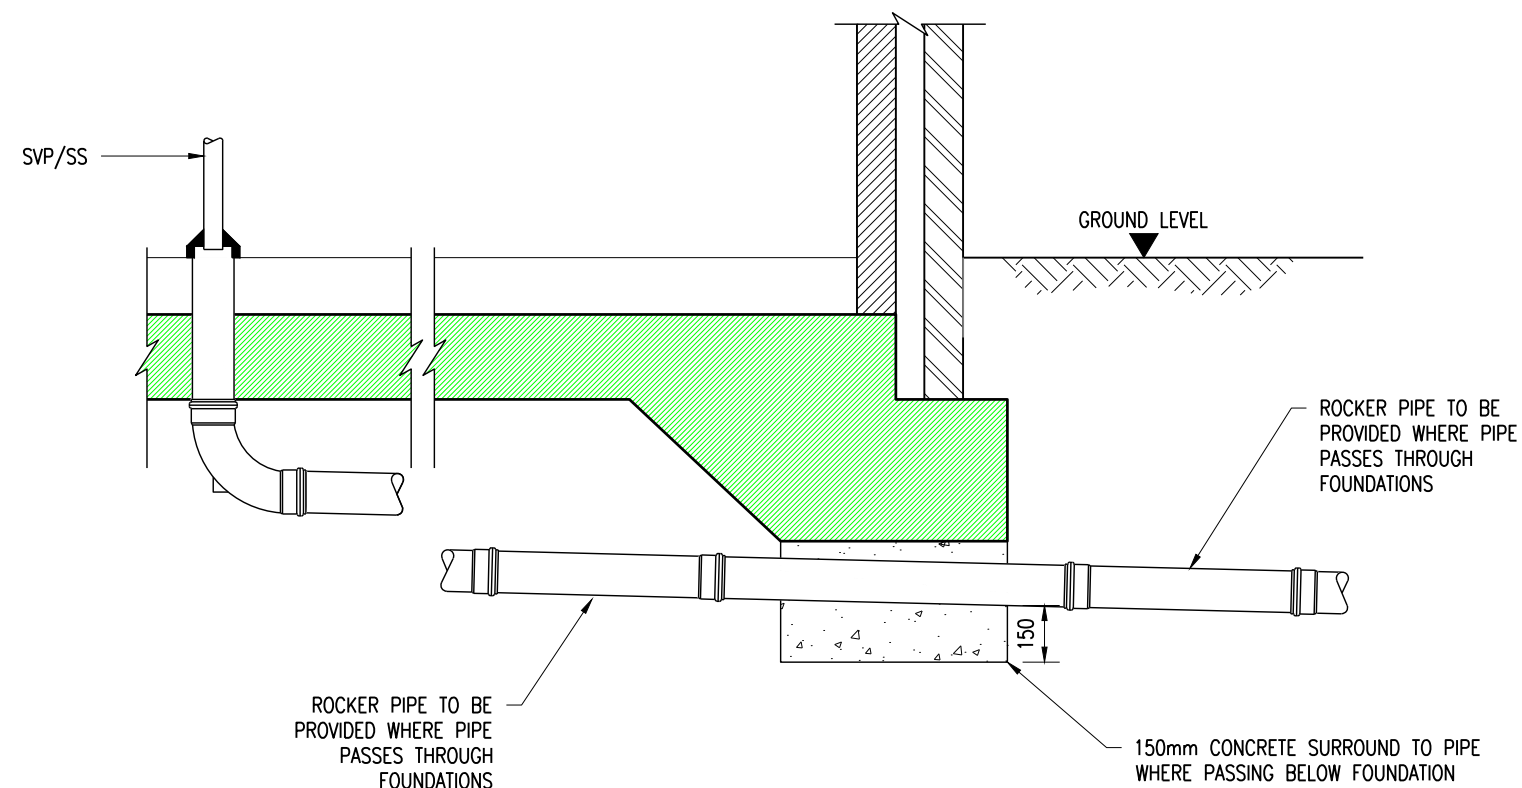


TYPICAL THROUGH FOUNDATION DETAIL
(RAFT FOUNDATION, BELOW THICKENING)
(1:20)

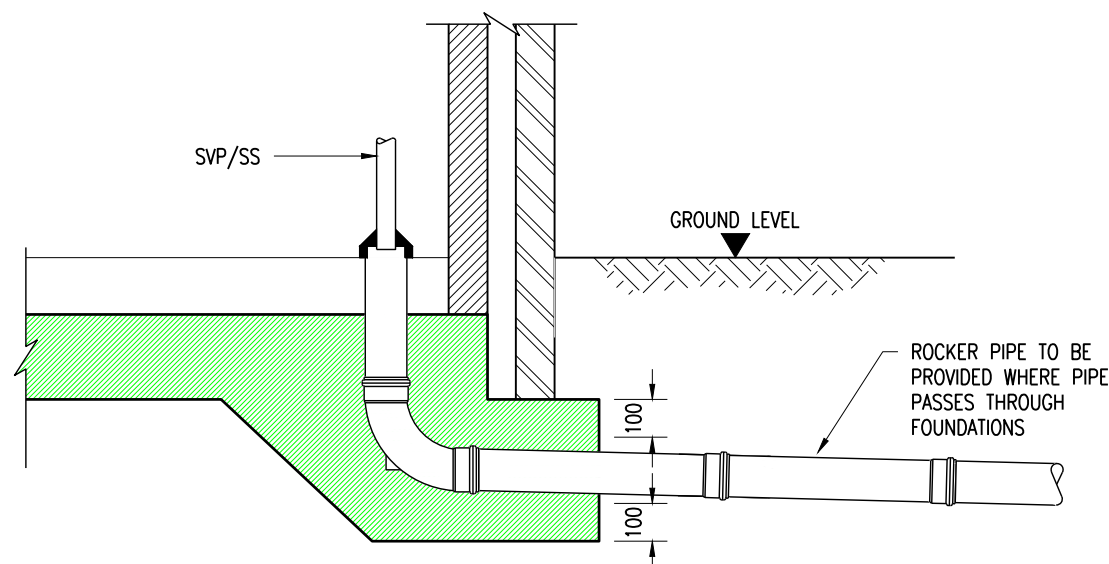


TYPICAL THROUGH FOUNDATION DETAIL
(RAFT FOUNDATION, THROUGH THICKENING)
(1:20)

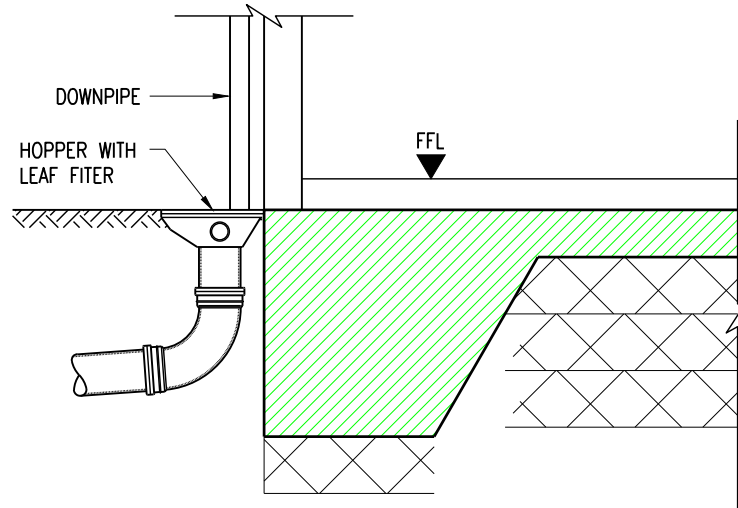


TYPICAL RWP CONNECTION
(1:20)

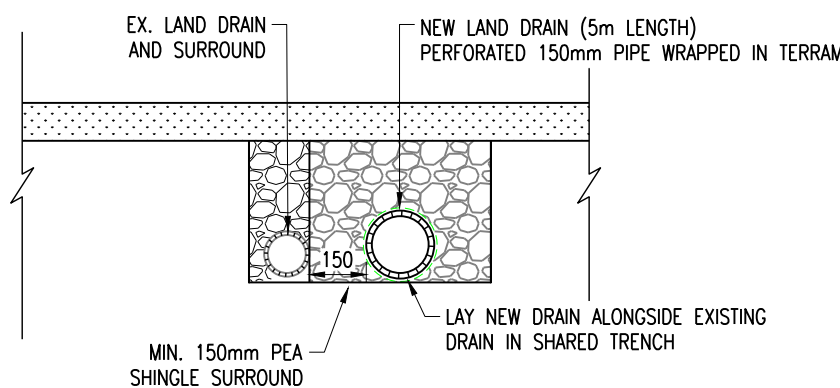


CONNECTION TO EXISTING LAND DRAINAGE SYSTEM
(1:20)

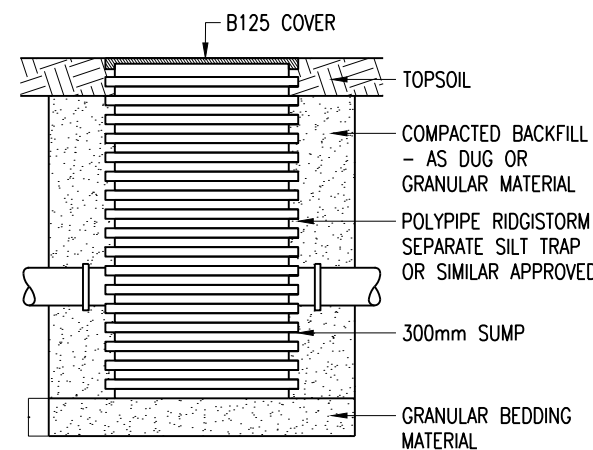



SILT TRAP INSPECTION CHAMBER
(1:20)

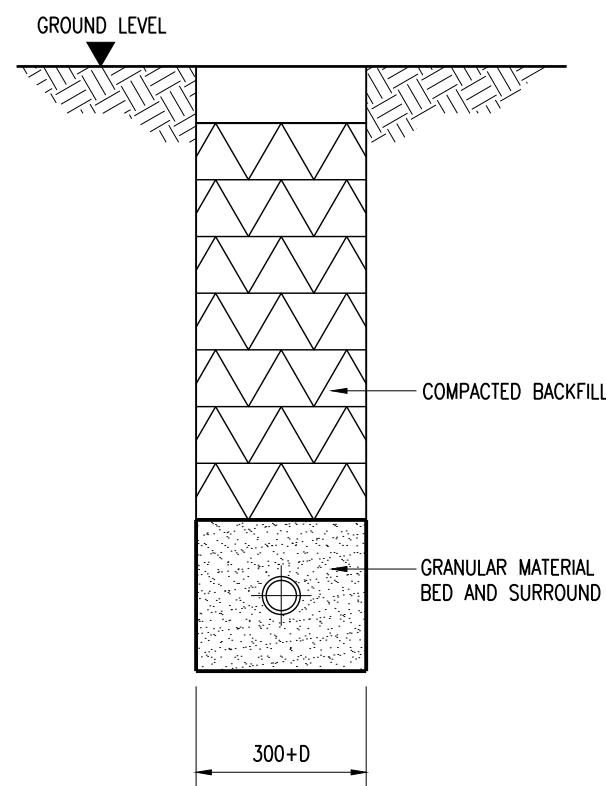

GRANULAR BEDDING DETAIL
(WHERE COVER >600mm)
(1:20)

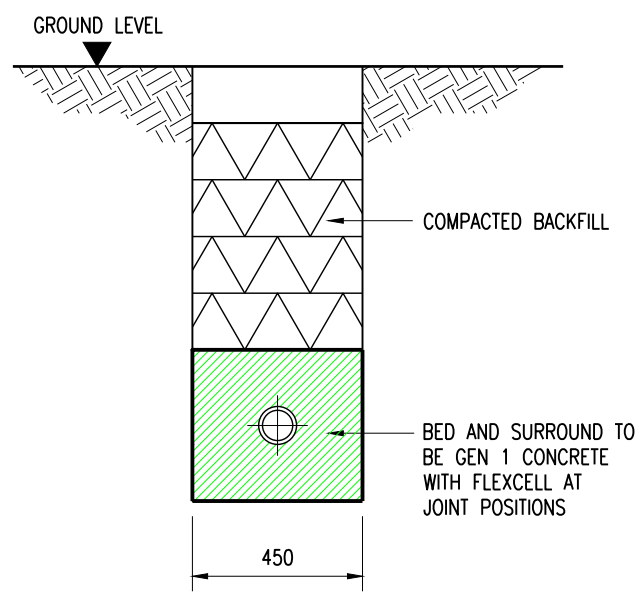

CONCRETE BEDDING DETAIL
(WHERE COVER <600mm)
(1:20)

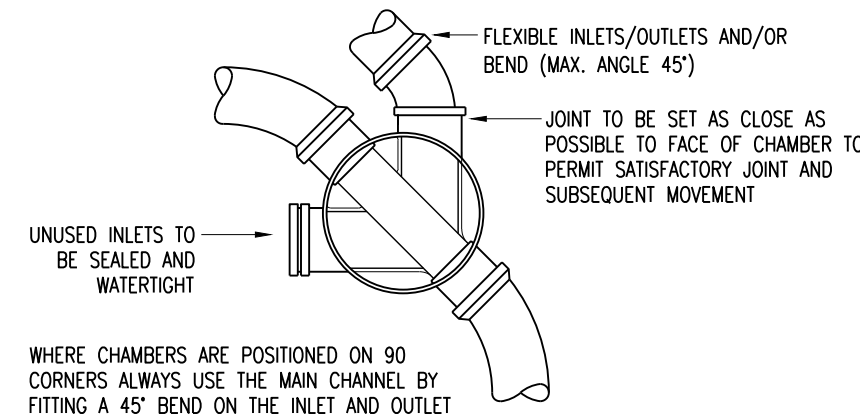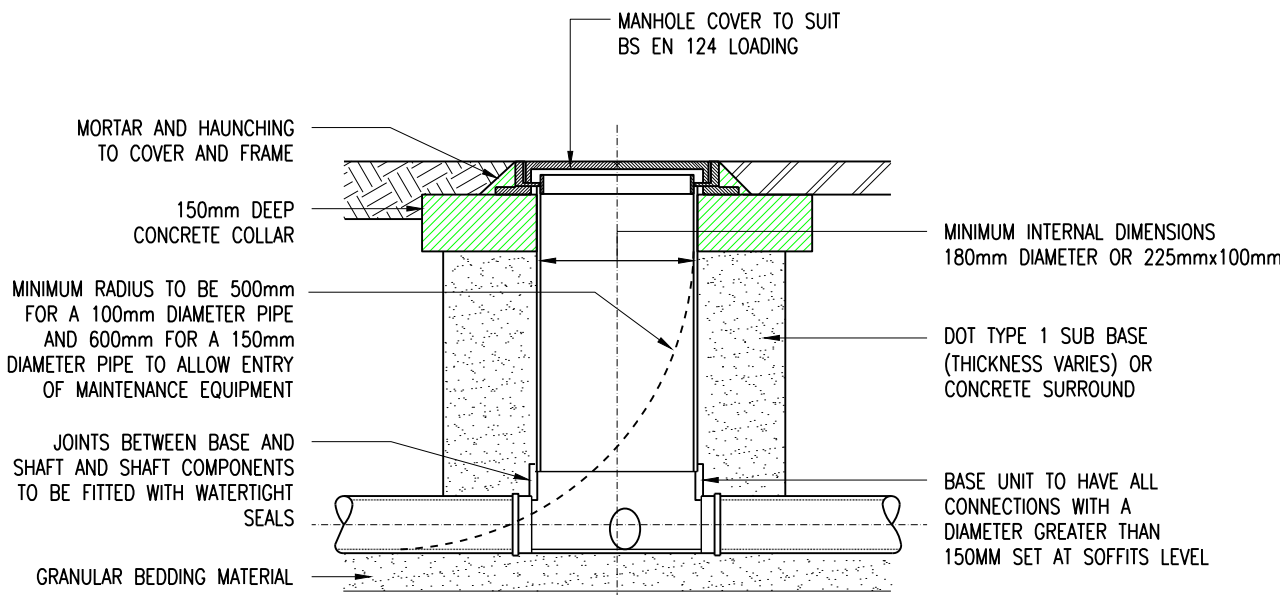

TYPE 4 ACCESS CHAMBER 450mmø
(SUBJECT TO LIGHT TRAFFIC LOADS,
MAX. DEPTH 2m, NON-ENTRY)
(1:20)

1. GENERAL
- This drawing is not to be scaled, work to figured dimensions only, confirmed on site.
 - This drawing is to be read in conjunction with all relevant architectural drawings, detailed specifications where applicable and all associated drawings in this series.
 - Any discrepancy on this drawing is to be reported immediately to the partnership for clarification.
 - The contractor is responsible for all temporary works and for the stability of the works in progress.

CONSTRUCTION ISSUE	M.B./A.K.	12.02.26	C1
Description	By	Agreed	Date

ISSUED FOR CONSTRUCTION

Title
DRAINAGE DETAILS
MANYWEATHERS PAVILION

Project
HURSTPIERPPOINT COLLEGE
HURSTPIERPPOINT, WEST SUSSEX

Client
HPPC

HOP
CONSULTING CIVIL AND
STRUCTURAL ENGINEERS
HOP House, 41 Church Road
Hove, East Sussex BN3 2BE
www.hop.uk.com
ask@hop.uk.com
+44 (0)1273 223900

Drawing No.	Status
12337-HOP-45-XX-DR-C-9104	A
Rev.	C1