



© Copyright Daintree Design | Daintree design acting as Principal Designer under CDM 2015 & The Building Safety Act 2023 - Appointed: 04/10/24 Appointment Concluded: TBC - Project Ongoing



Front (North-East) Elevation
@ 1:100 Scale

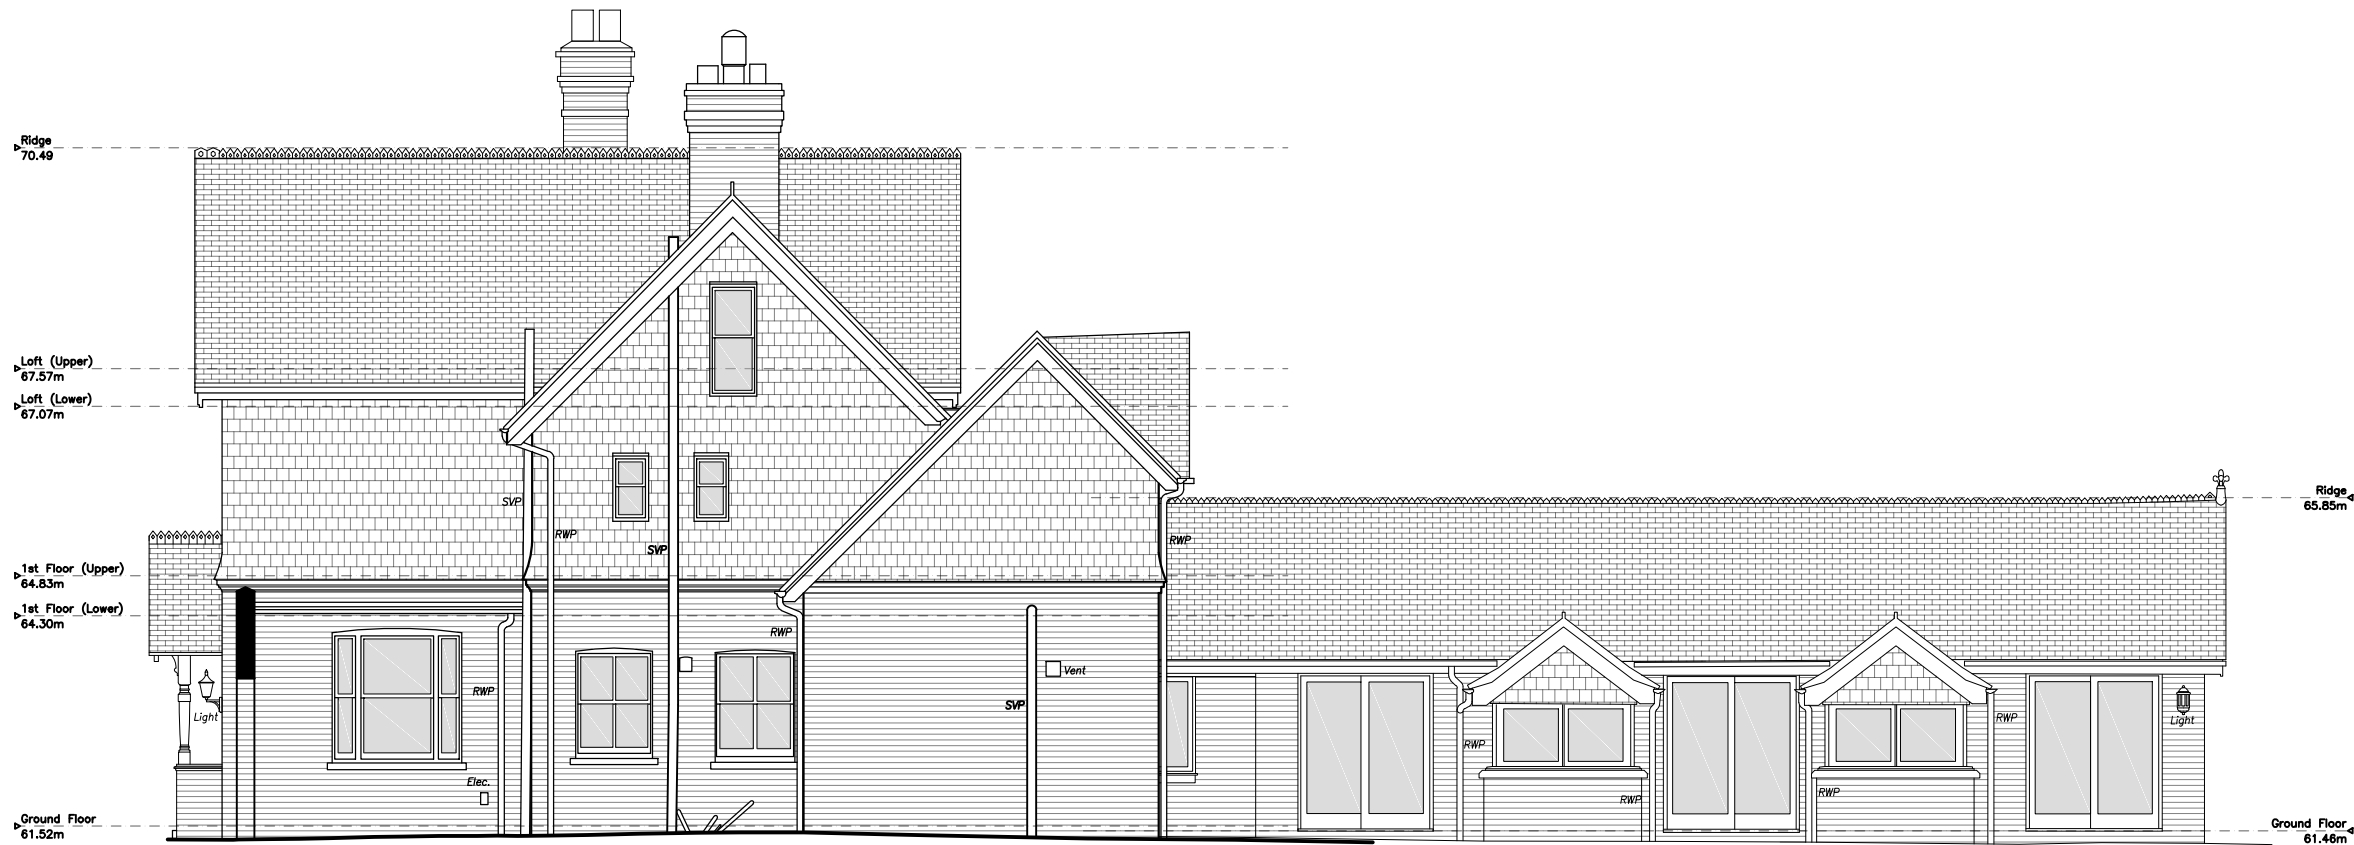

Side (North-West) Elevation
@ 1:100 Scale

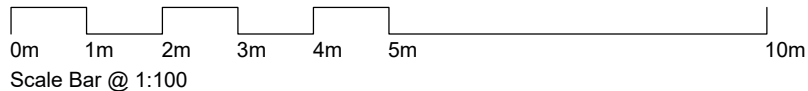

PLANNING

Notes:
> Issued for Planning Approval. Do not use for the purposes of ordering/purchasing.
> Figured dimensions to take precedence over scaling from drawing.
> Drawing to scales as noted. All dimensions in millimetres unless noted otherwise. Check all dimensions and levels on site.
> These drawings are subject to Planning and Building Regulation Approval or any other statute in law before construction commences.
> For details of all structural, mechanical and electrical works where mentioned, refer to relevant specialist's drawings, specification and documentation.
> If any discrepancies are found in the drawings these are to be brought to the attention of Daintree Design for rectification.
> Boundary lines are indicative only. Exact location of boundaries should be determined on site before work commences.
> Drawing to be printed in colour.

Symbols Key:

- +XXXX Indicates levels on section and elevation
- (+XXXX) Floor to ceiling level (FFL - CL)
- +XXXX Other spot level taken from FFL, e.g. door height
- XXXX CH Window level: suffixed FC = FFL to Cill; CH = Cill to Head; CLH = Ceiling Level to Head.
- Falls Direction of falls for ramps roofs etc.
- span Direction of span for joists
- Indicates a change in floor level. Arrow always points up from lower to higher level.

Rev	Date	Description	By	Chk
-----	------	-------------	----	-----



DAINTREE DESIGN

Client

Mr & Mrs Stalley

Project

'Withiel', 14 Hassocks Road,
Hurstpierpoint, BN6 9QW.

Title

Existing:
Elevations

Scale
1:100 @ A3

Date
December 2024

Drawing Number

D 2424-300(~)