





Rear (South-West) Elevation
@ 1:100 Scale

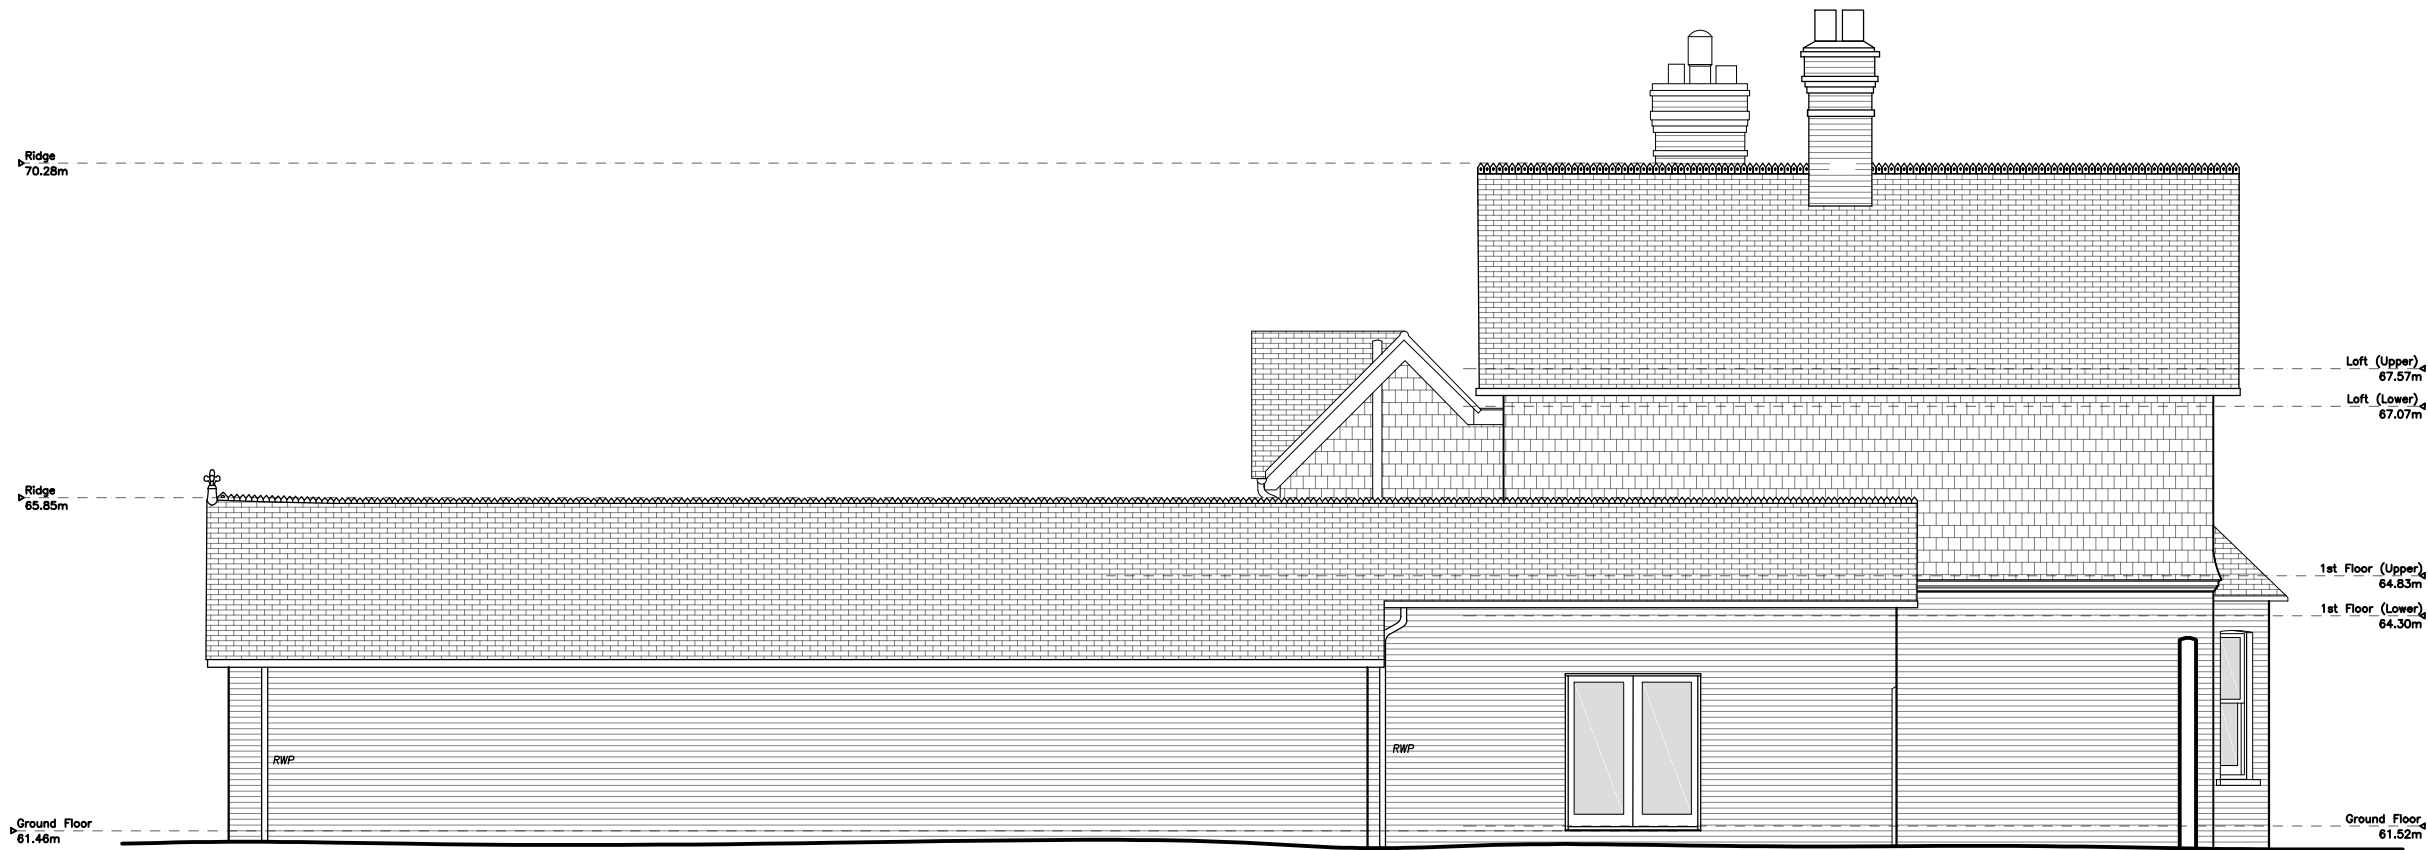

Side (South-East) Elevation
@ 1:100 Scale

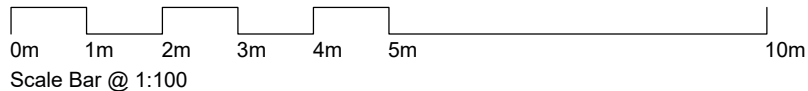

PLANNING

Notes:

- > Issued for Planning Approval. Do not use for the purposes of ordering/purchasing.
- > Figured dimensions to take precedence over scaling from drawing.
- > Drawing to scales as noted. All dimensions in millimetres unless noted otherwise. Check all dimensions and levels on site.
- > These drawings are subject to Planning and Building Regulation Approval or any other statute in law before construction commences.
- > For details of all structural, mechanical and electrical works where mentioned, refer to relevant specialist's drawings, specification and documentation.
- > If any discrepancies are found in the drawings these are to be brought to the attention of Daintree Design for rectification.
- > Boundary lines are indicative only. Exact location of boundaries should be determined on site before work commences.
- > Drawing to be printed in colour.

Symbols Key:

+XXXX	Indicates levels on section and elevation
(+XXXX)	Floor to ceiling level (FFL - CL)
+XXXX	Other spot level taken from FFL, e.g. door height
XXXX CH	Window level: suffixed FC = FFL to Cill; CH = Cill to Head; CLH = Ceiling Level to Head.
XXXX FC	
Falls	Direction of falls for ramps roofs etc.
span	Direction of span for joists
UP	Indicates a change in floor level. Arrow always points up from lower to higher level.

Rev	Date	Description	By	Chk
D DAINTREE DESIGN a: Daintree Design, PO Box 5584, Brighton, BN50 8WG. t: 01273 286 683 e: hello@daintreedesign.co.uk w: www.daintreedesign.co.uk				

Client
Mr & Mrs Stalley

Project
'Withiel', 14 Hassocks Road,
Hurstpierpoint, BN6 9QW.

Title
Existing:
Elevations

Scale
1:100 @ A3

Date
December 2024

Drawing Number
D 2424-301 (~)