




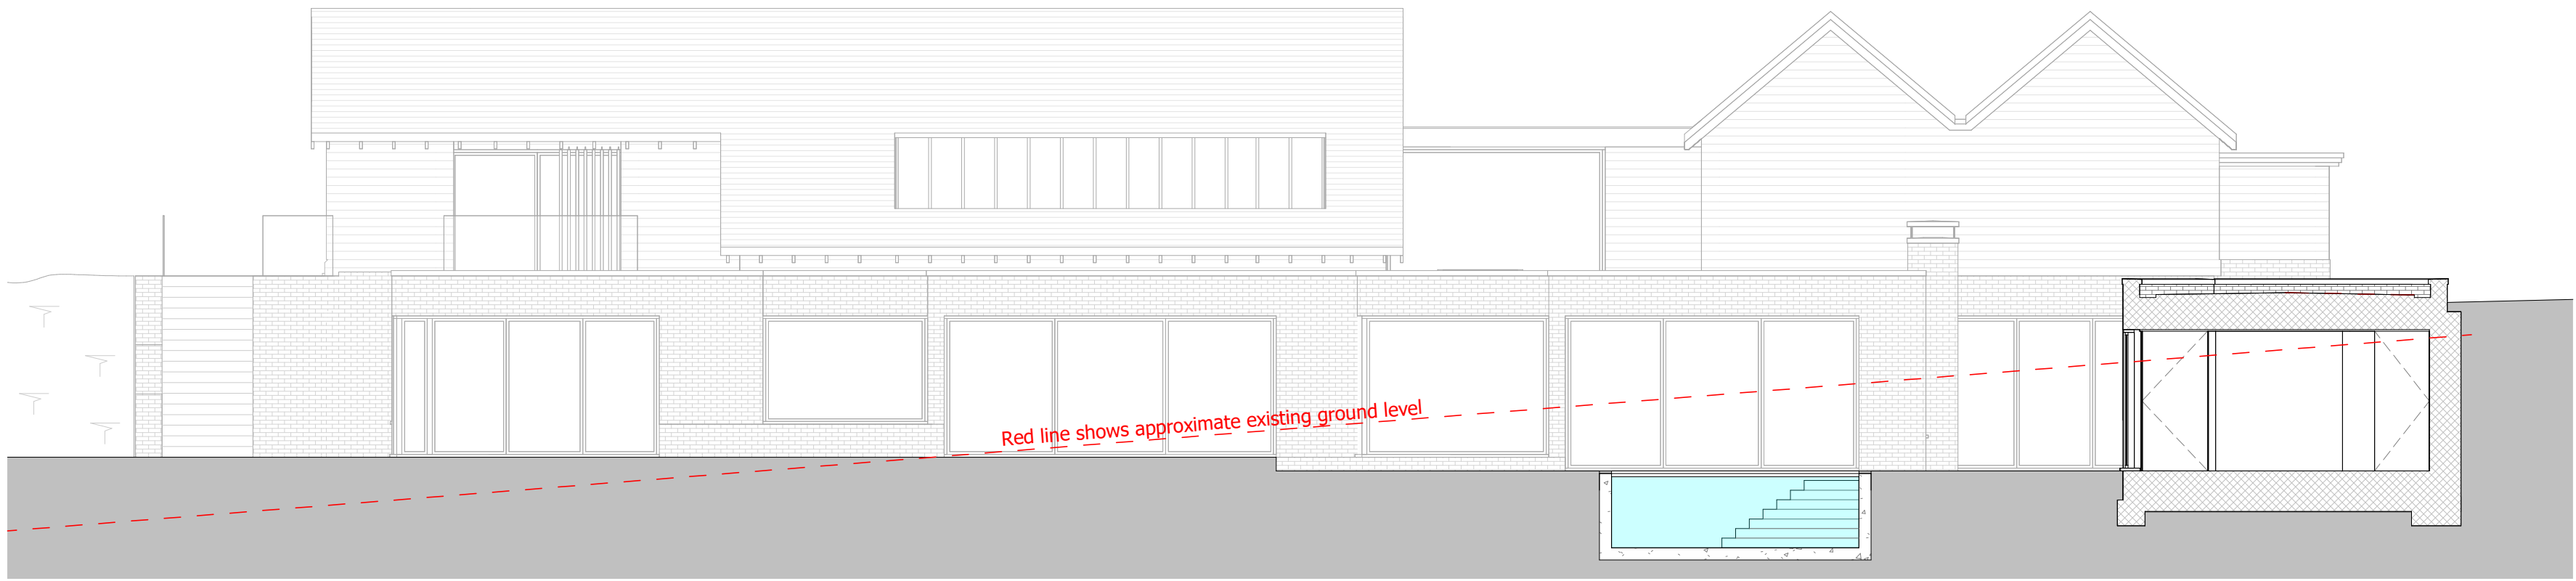

Site Section A-A - North - South
1 : 100

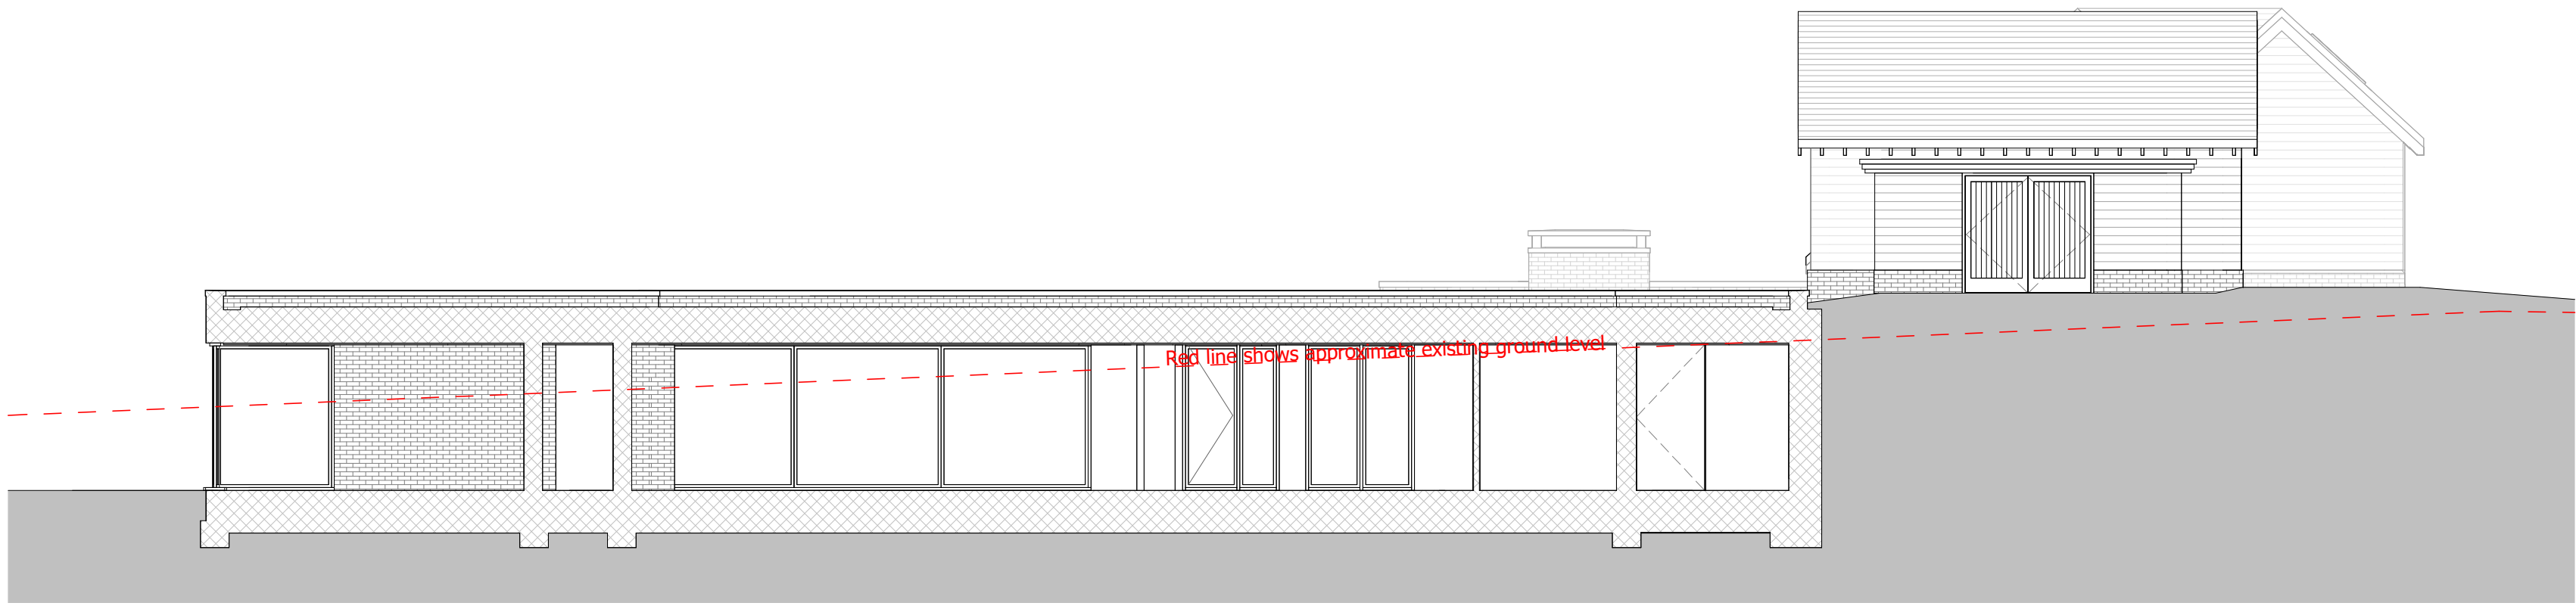

Site Section B-B - East - West
1 : 100

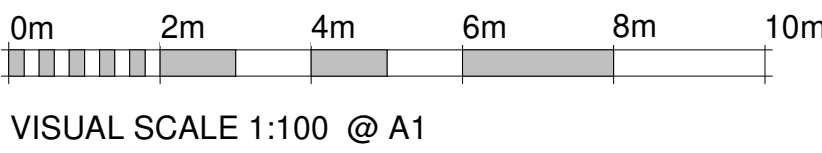

A	01.04.25	SM	Levels Revised Following Drainage Officer/EA Consultation
---	----------	----	---

REV.	DATE	BY.	AMENDMENT.
------	------	-----	------------

PLANNING

NOTES:
DO NOT SCALE OFF THIS DRAWING UNLESS FOR PLANNING PURPOSES.
CHECK ALL DIMENSIONS ON SITE BEFORE ANY WORK IS COMMENCED.
ALL GOODS MATERIALS AND WORKMANSHIP MUST CONFORM WITH CURRENT BUILDING REGULATIONS, BRITISH STANDARDS AND CODES OF PRACTICE.
COPYRIGHT OF THIS DRAWING IS RETAINED BY GOULD BAXTER AND IT MUST NOT BE REPRODUCED WITHOUT WRITTEN CONSENT.

**gould baxter**

2 Lucastes Mews, Paddockhall Road,
Haywards Heath,
West Sussex, RH16 1HE

(01444) 452604
hb@gouldbaxter.co.uk
www.gouldbaxter.co.uk

CLIENT.
Mr R. Carr - Southern Rock Property Ltd

PROJECT.
Riverside,
Bolney Chapel Road,
Twineham,
RH17 5NN

DRAWING.
Site Sections - As Proposed

DATE. 13.12.24	SCALE AT A1. 1 : 100	DRAWN BY. SM
		CHECKED BY. MC

JOB NO. GH652	DRAWING NO. PL.208	REV. A
------------------	-----------------------	-----------