


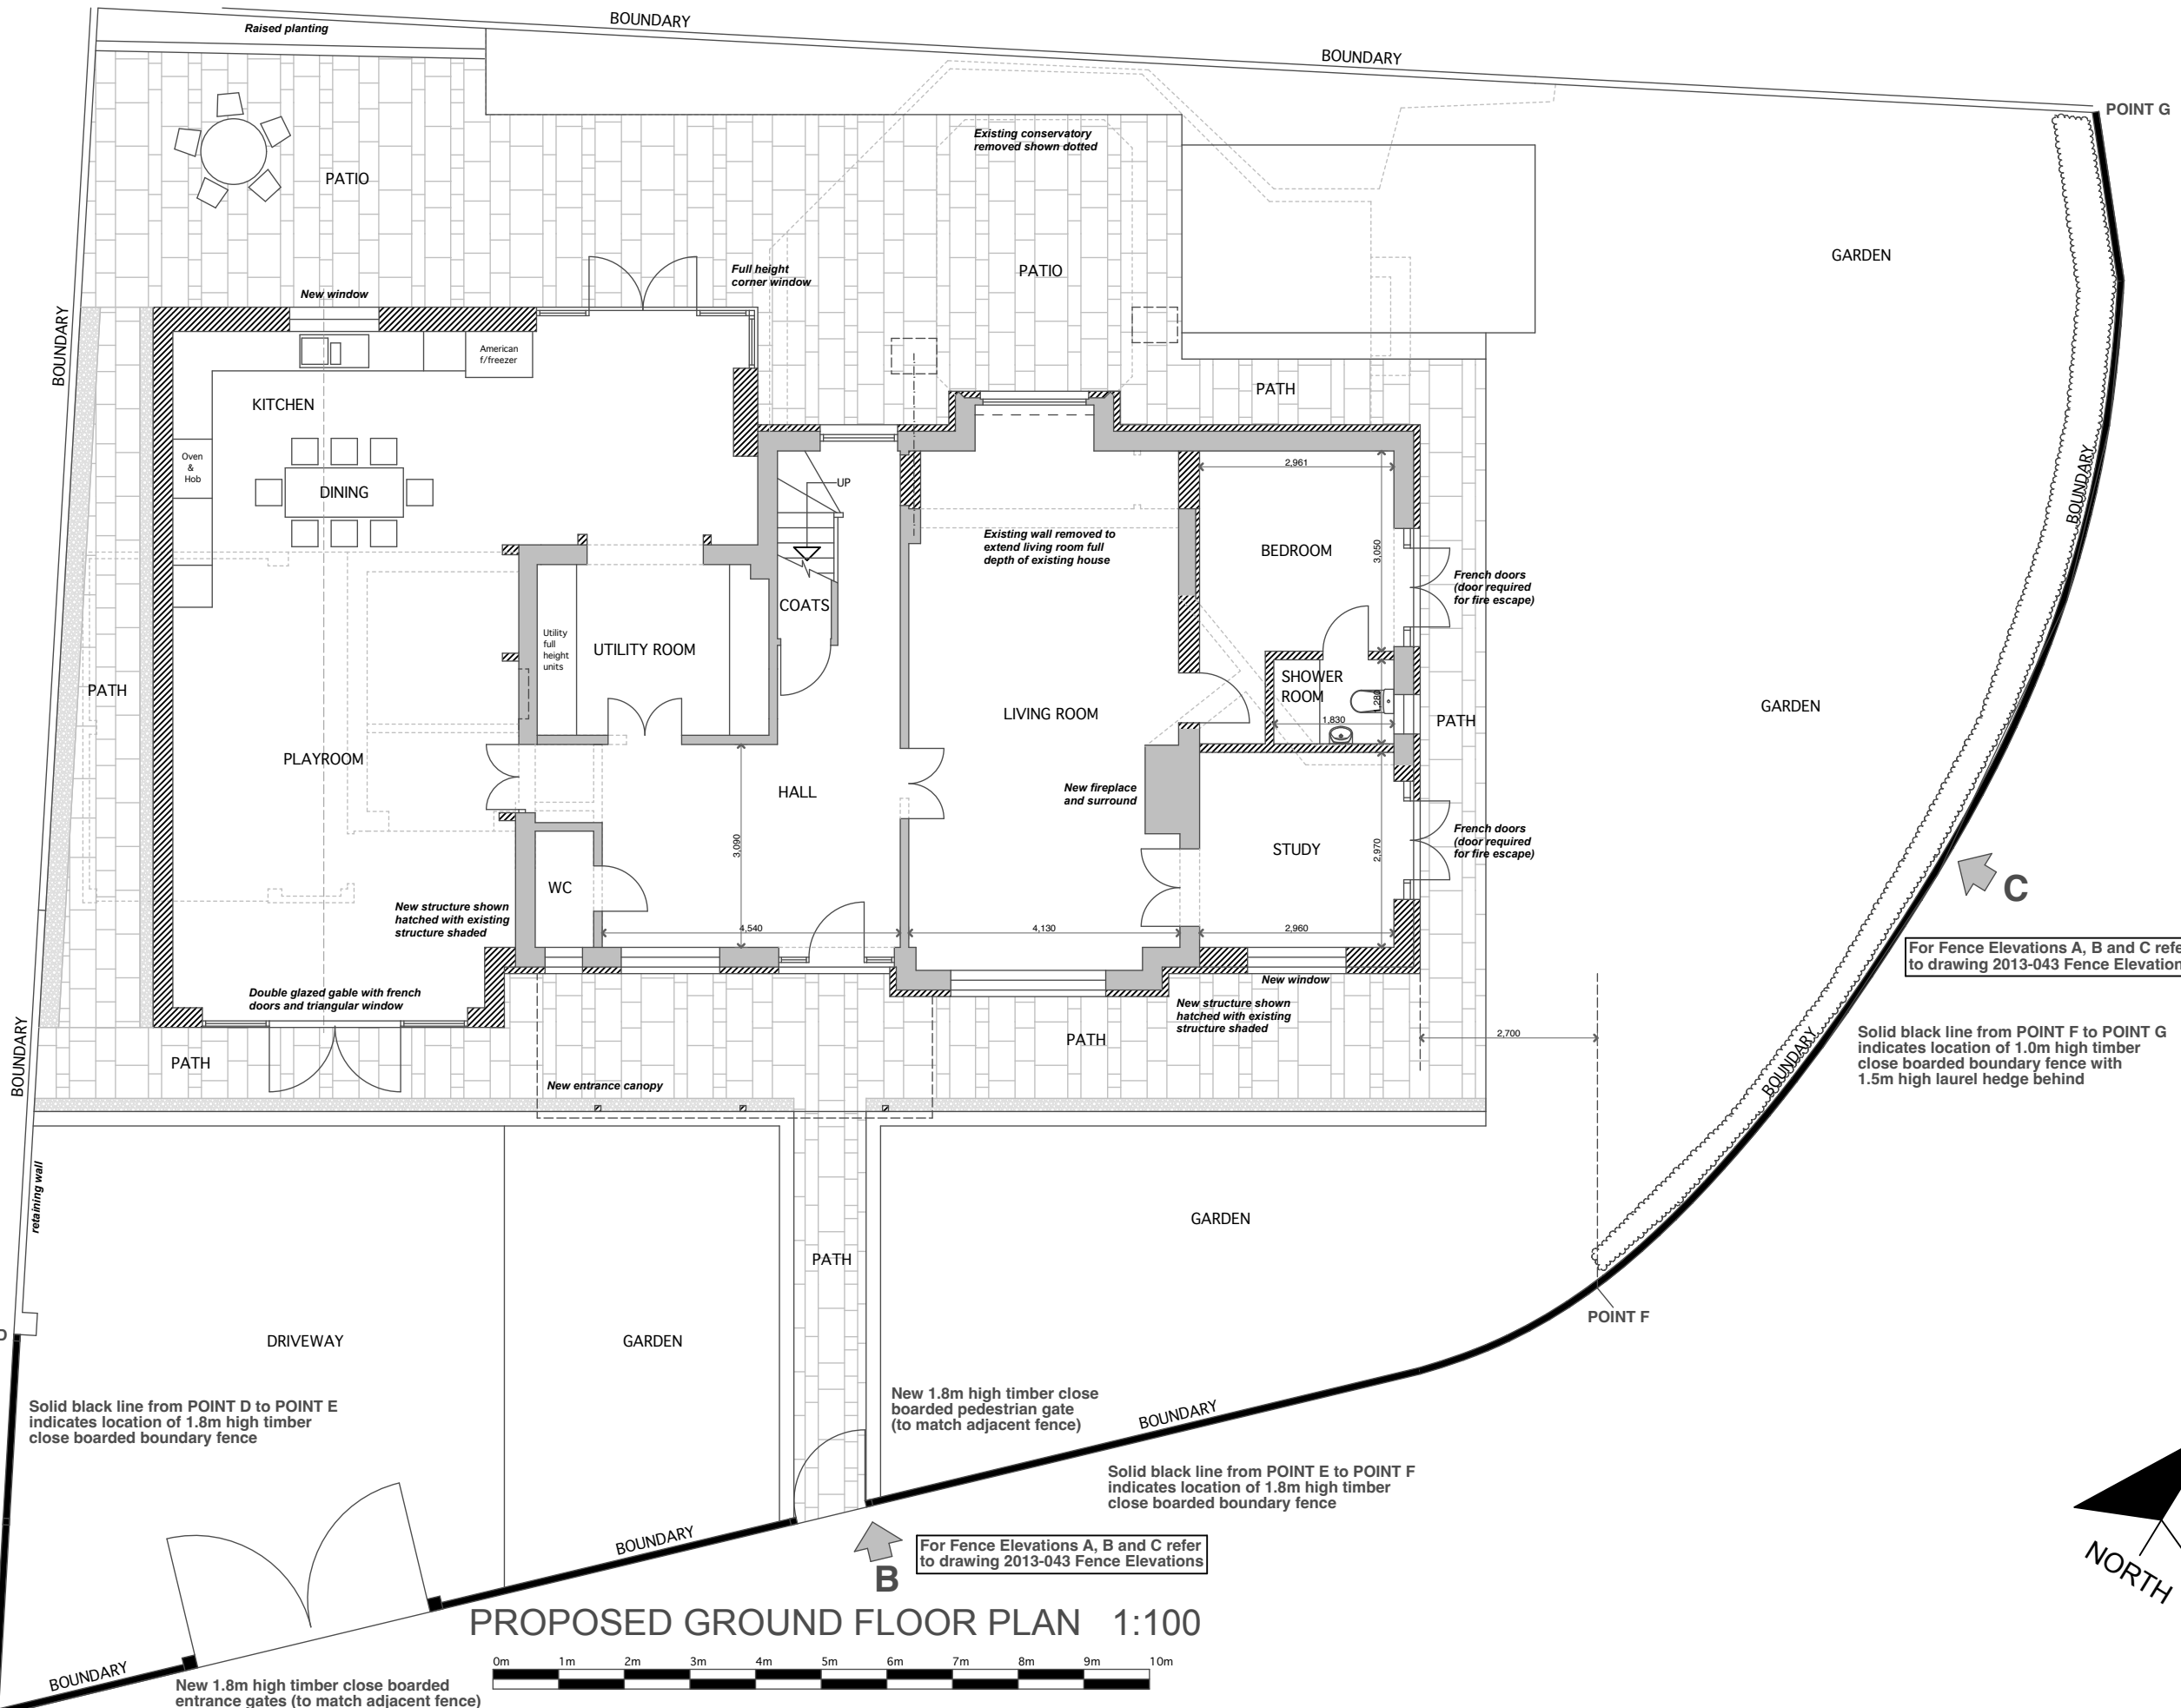

For Fence Elevations A, B and C refer to drawing 2013-043 Fence Elevations

For Fence Elevations A, B and C refer to drawing 2013-043 Fence Elevations

Solid black line from POINT F to POINT G indicates location of 1.0m high timber close boarded boundary fence with 1.5m high laurel hedge behind

For Fence Elevations A, B and C refer to drawing 2013-043 Fence Elevations

PROPOSED GROUND FLOOR PLAN 1:100



Revisions: