

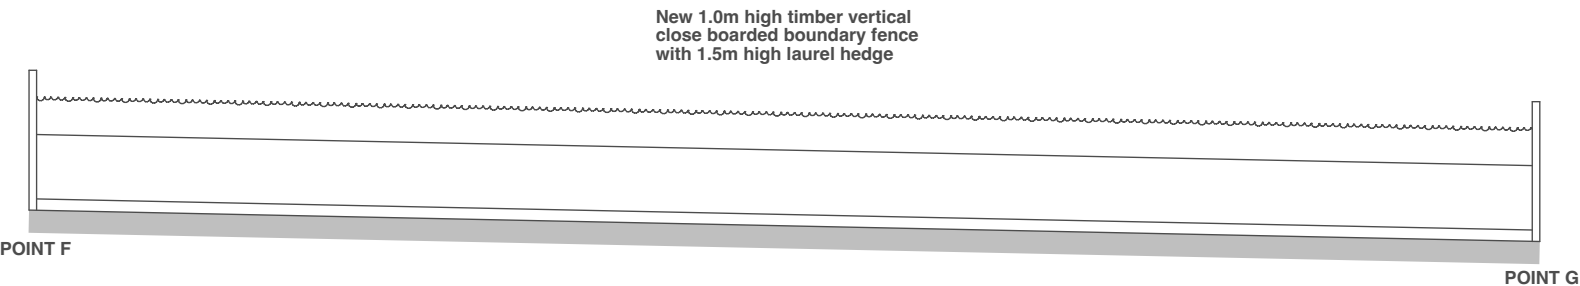


ELEVATION A (1:100)


ELEVATION B (1:100)

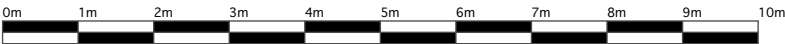

ELEVATION C (1:100)

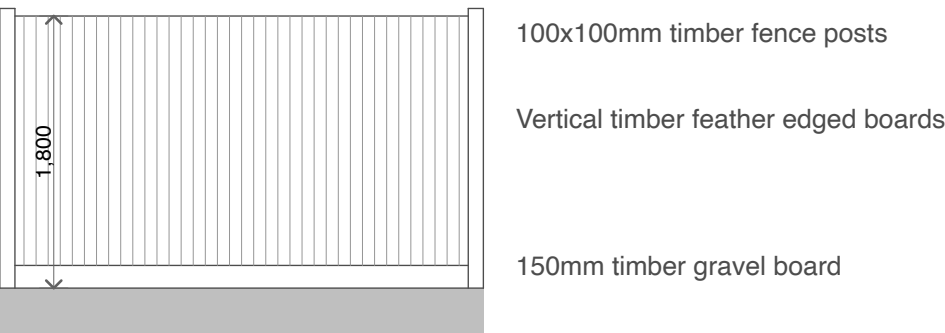

TYPICAL 1.8m PANEL DETAIL ELEVATION (1:50)

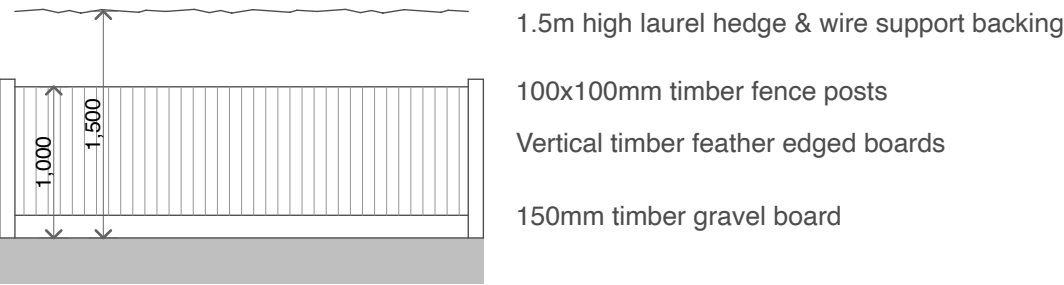

TYPICAL 1.0m PANEL DETAIL ELEVATION (1:50)

