
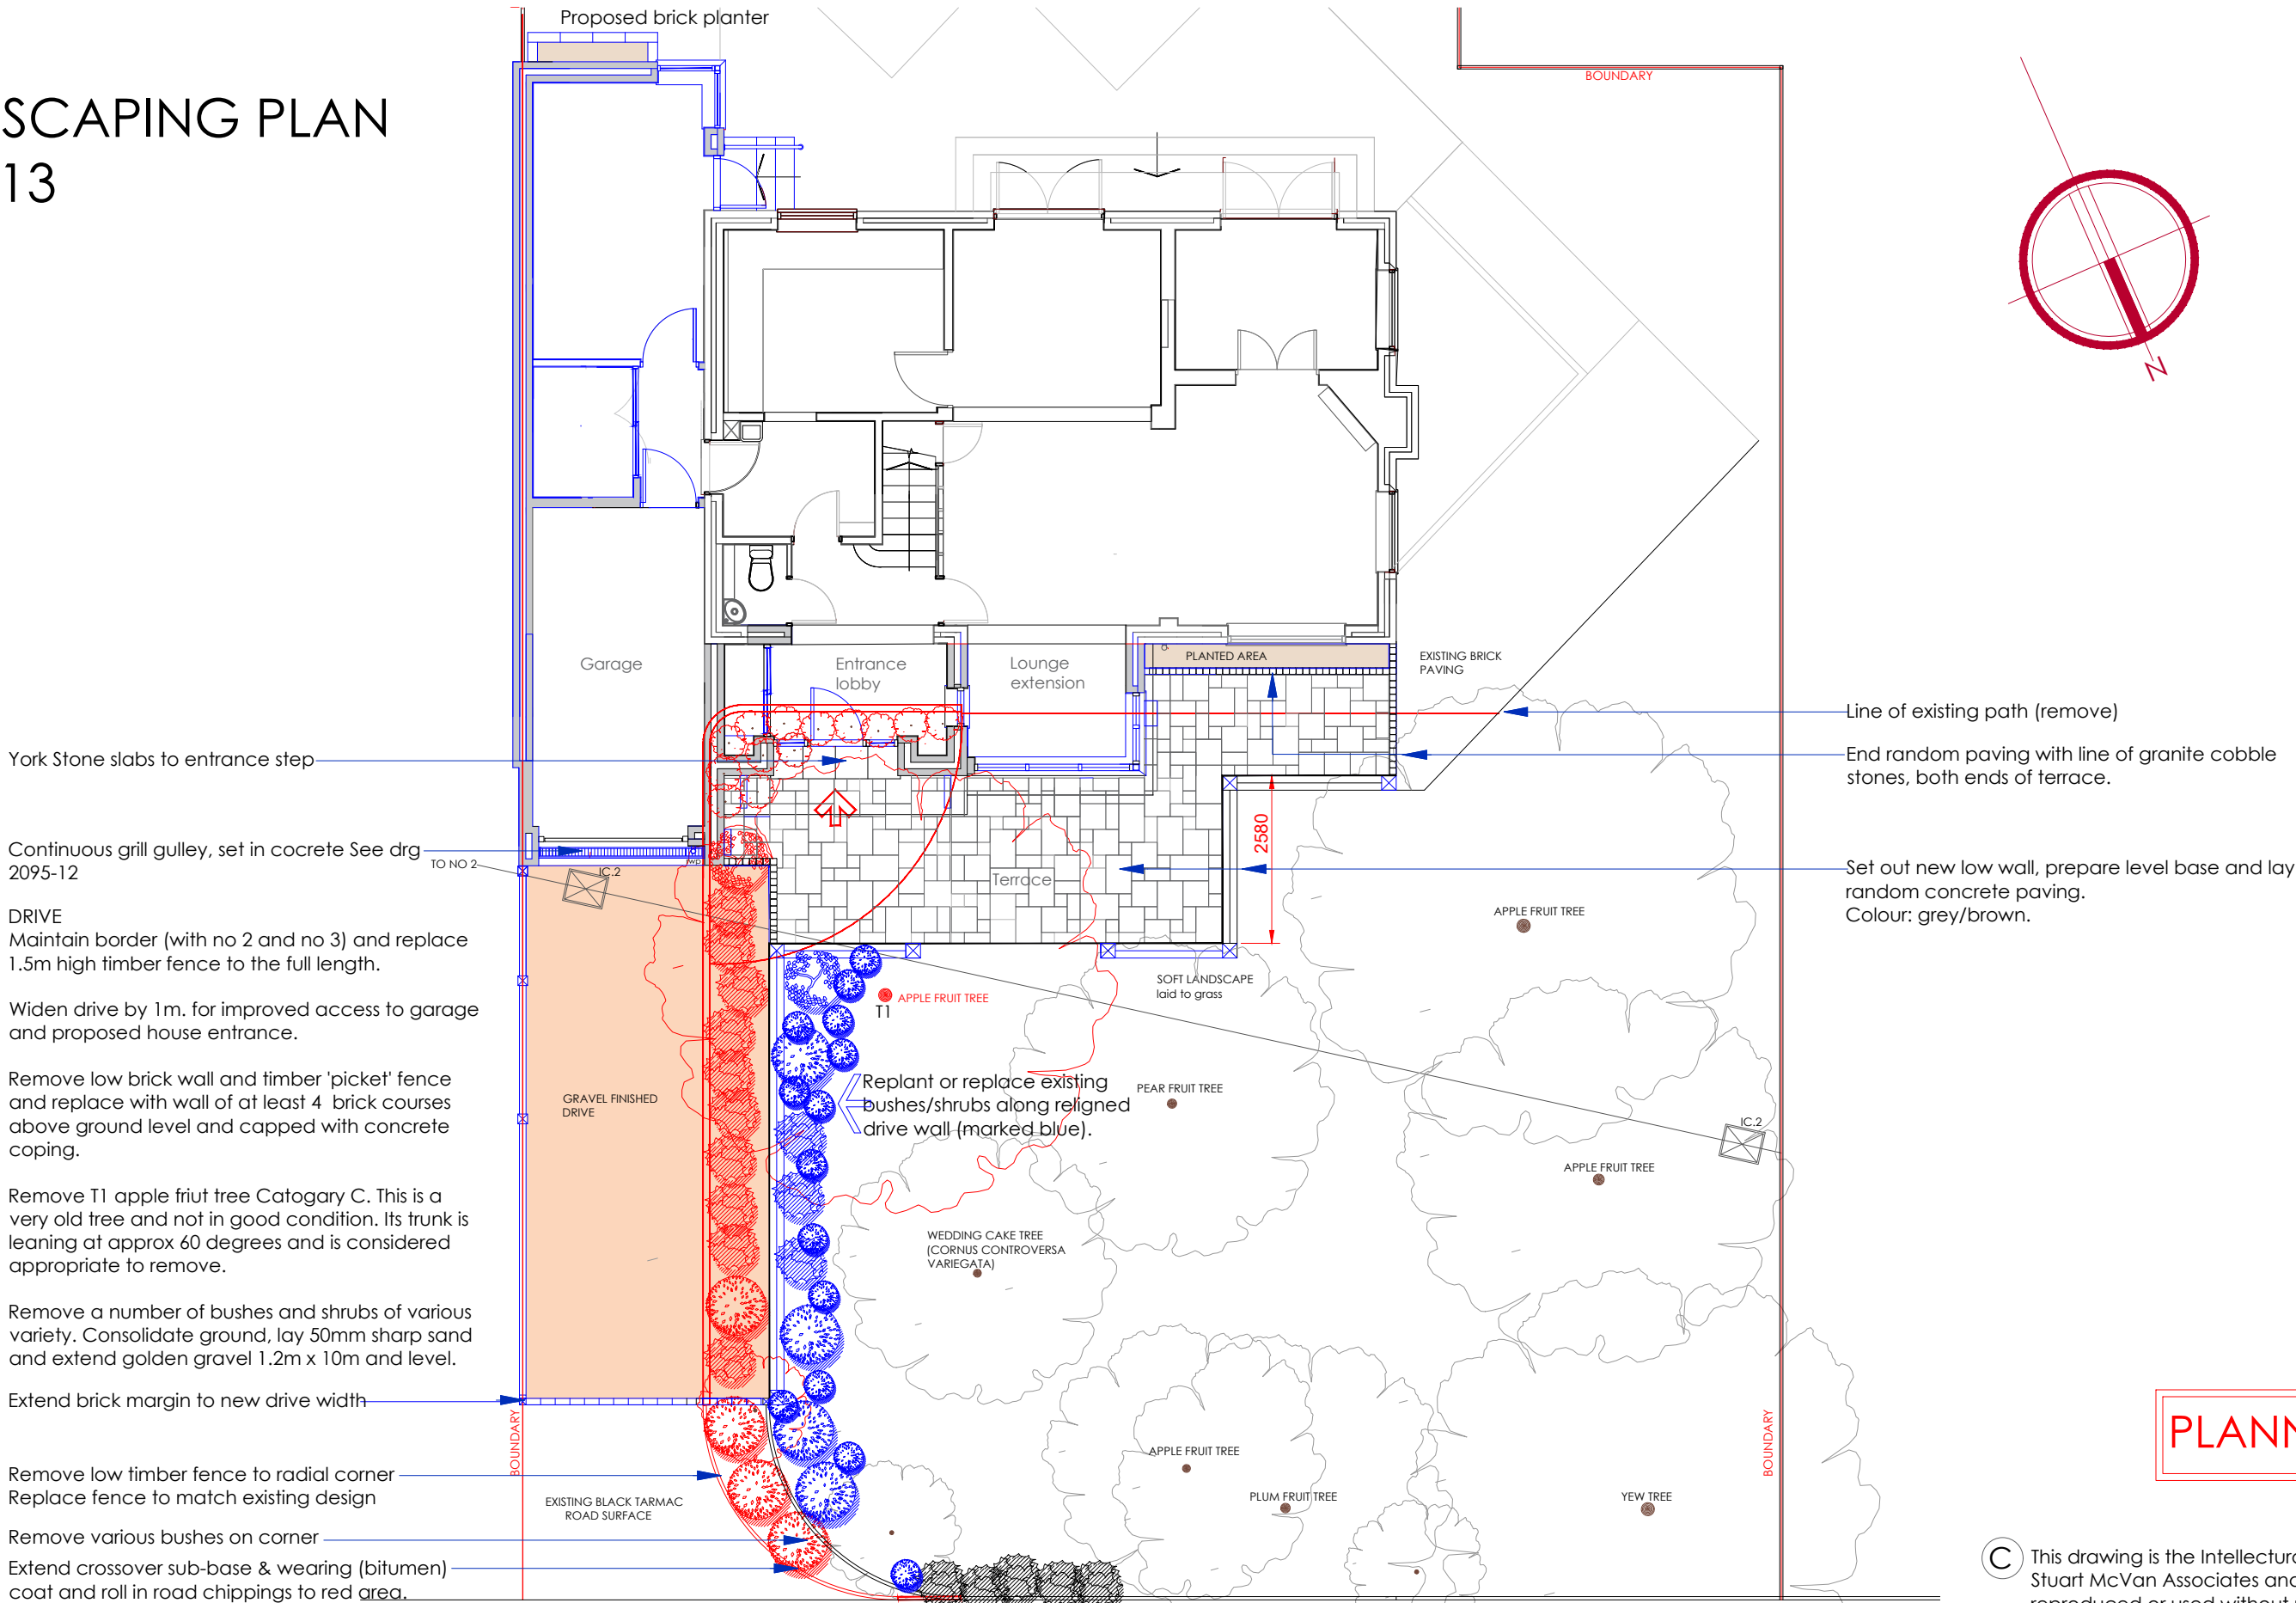


LANDSCAPING PLAN  
2095-13

PROPOSED

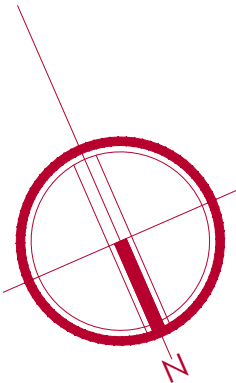

PLANNING

C This drawing is the Intellectual Property of Stuart McVan Associates and may not be reproduced or used without prior consent

All Rights Reserved.

STUART MCVAN  
B.Sc. Dip Arch (Hons) RIBA  
Design Consultant  
1 Nursery Close  
Tonbridge TN10 4JH  
stuart@smvassociates.co.uk  
07920 012 472

LINE/OBJECT CODING  
REMOVE / DEMOLISH  
EXISTING  
NEW / PROPOSED  
SCALE (m)  
0 1 2 3 4 5

| revision |  |  |  |  |  |
|----------|--|--|--|--|--|
|          |  |  |  |  |  |
|          |  |  |  |  |  |
|          |  |  |  |  |  |
|          |  |  |  |  |  |

client  
Peter Cox & Linda McVan  
location  
Orchard House, 3 Hobdens Lane  
Ardingly RH17 6SE

drawing  
LANDSCAPING PROPOSALS  
project  
EXPANSION & RECONFIGURATION  
OF RESIDENTIAL PROPERTY

| cad ref     | scale      | date     |
|-------------|------------|----------|
| 2095-13.dwg | 1:100 @ A3 | APRIL 26 |
| drawing no  | 2095-13    |          |
|             |            |          |
|             |            |          |
|             |            |          |