




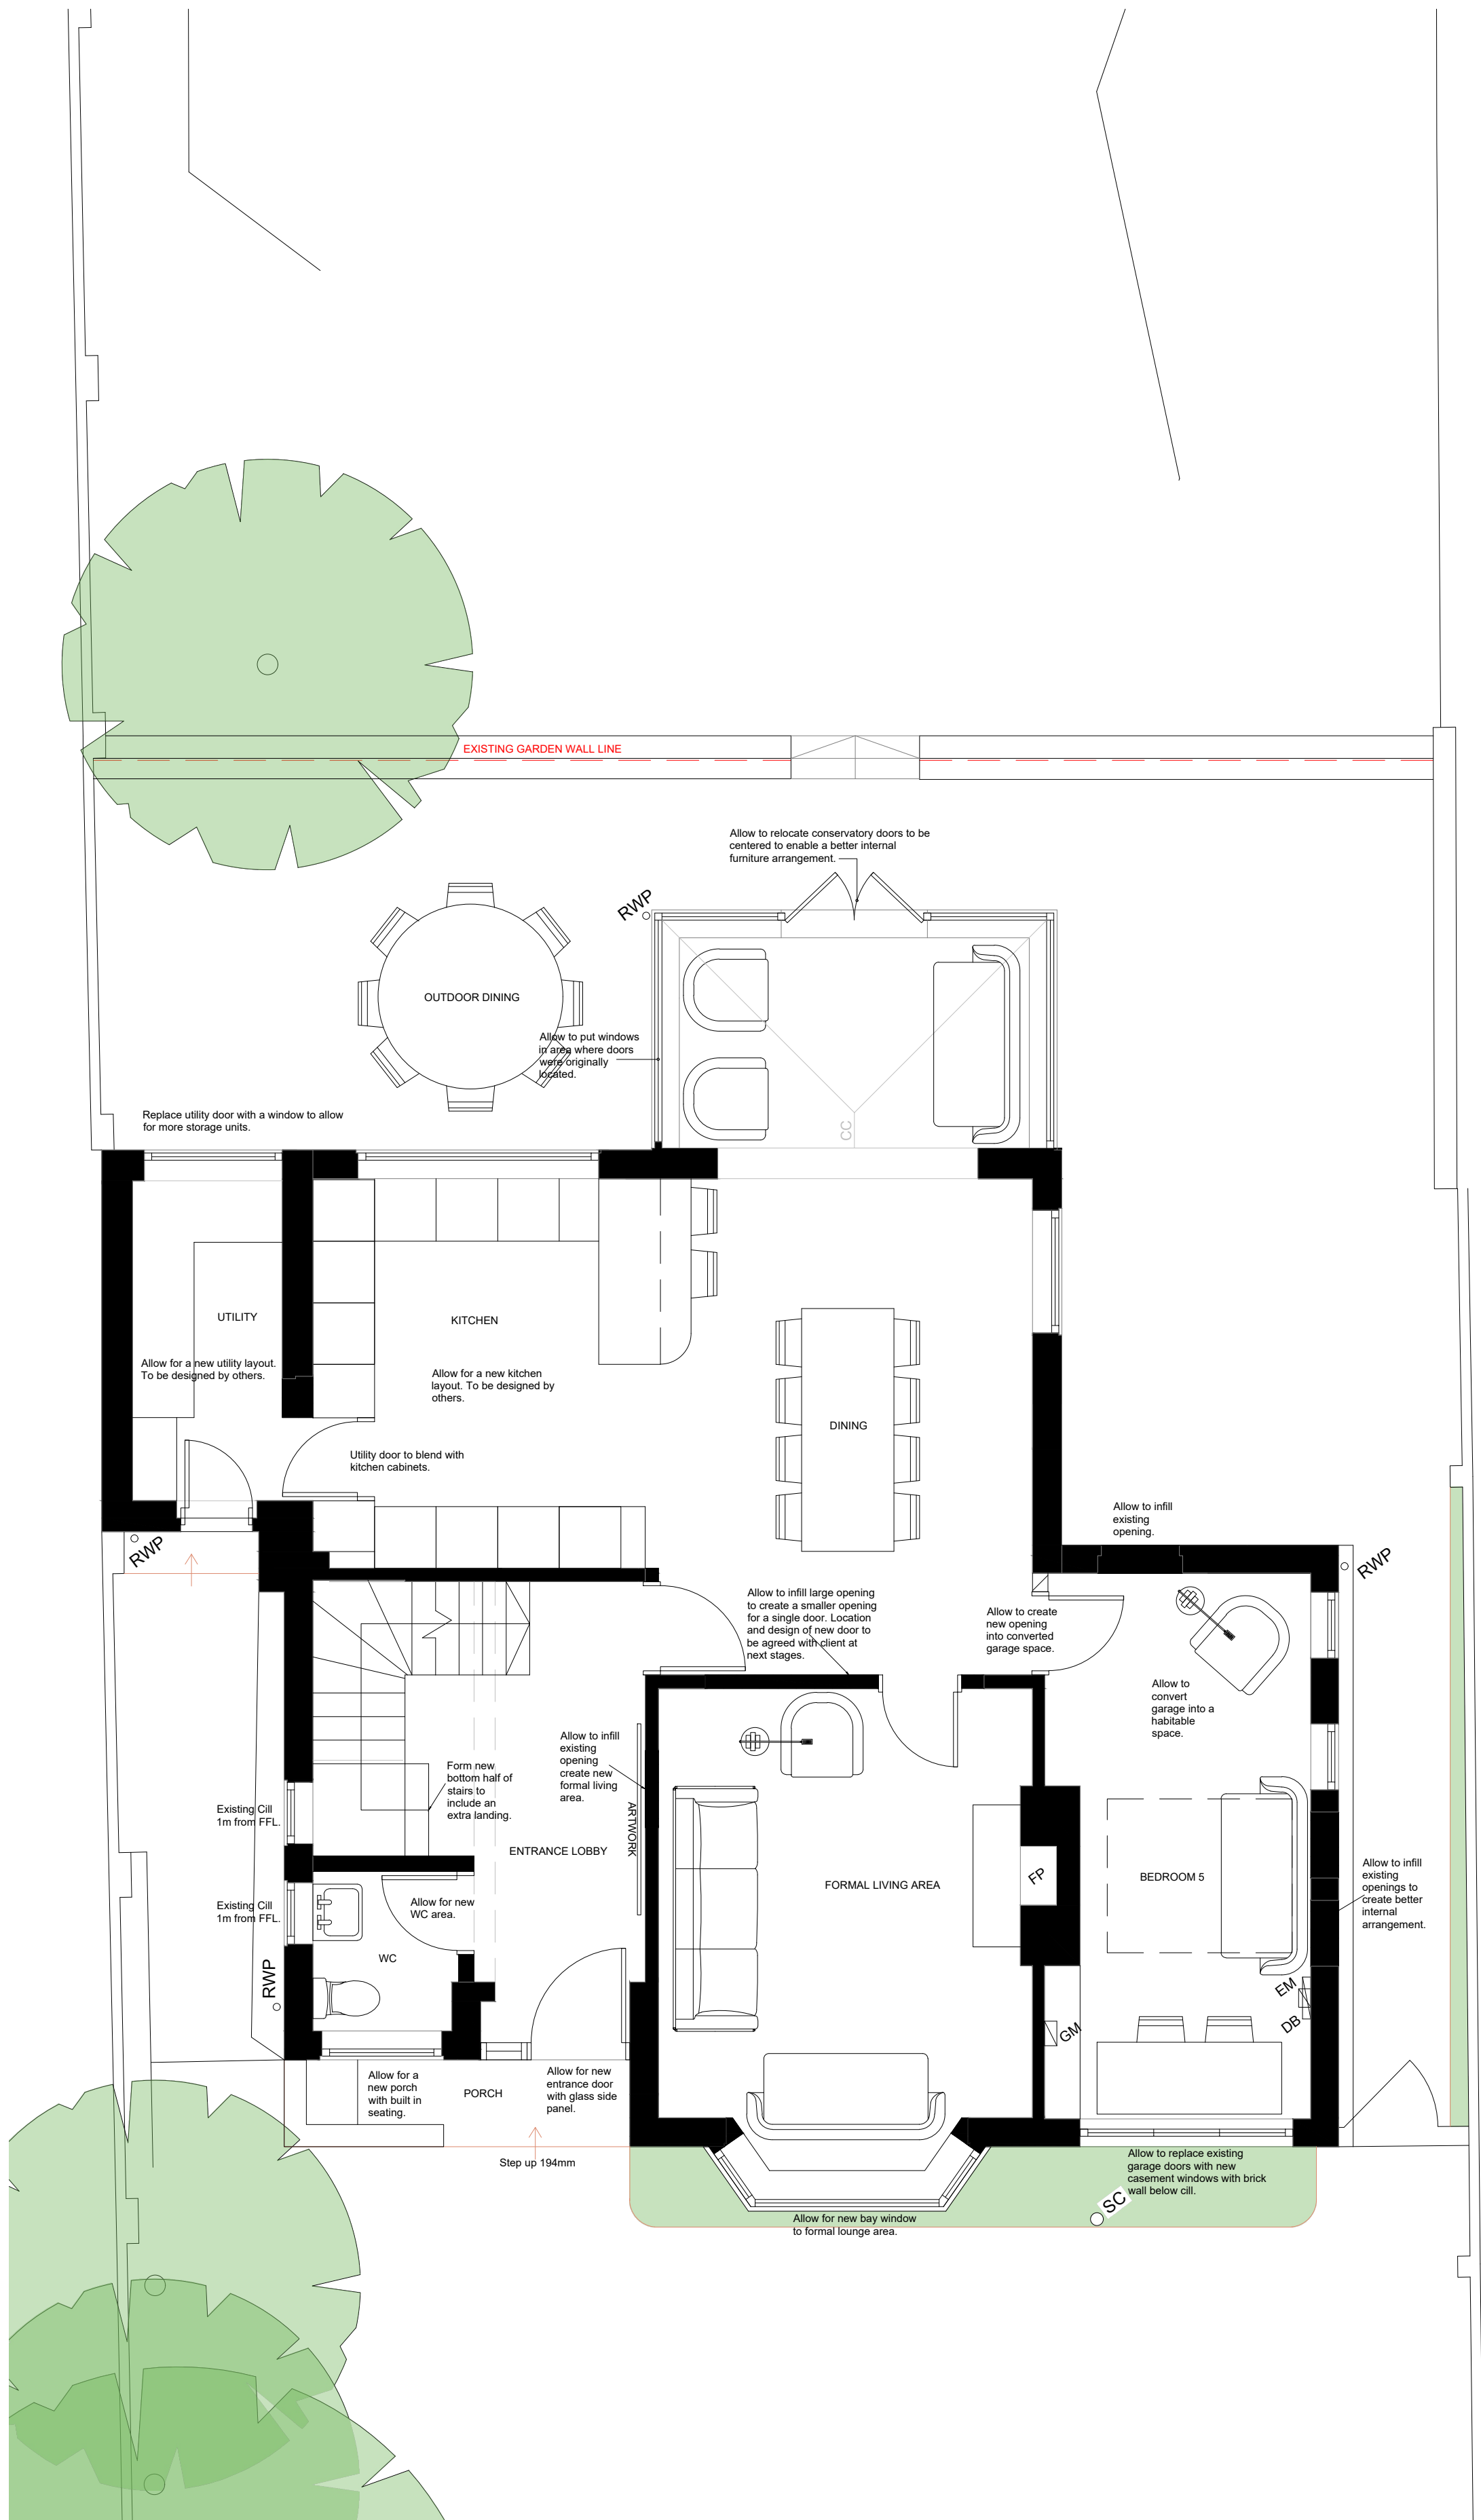

GROUND FLOOR GENERAL ARRANGEMENT - AS PROPOSED
SCALE @ 1:50 ON AN A1 SHEET

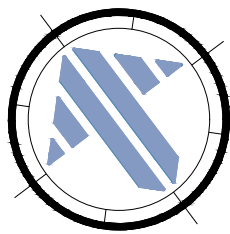

FIRST FLOOR GENERAL ARRANGEMENT - AS PROPOSED
SCALE @ 1:50 ON AN A1 SHEET

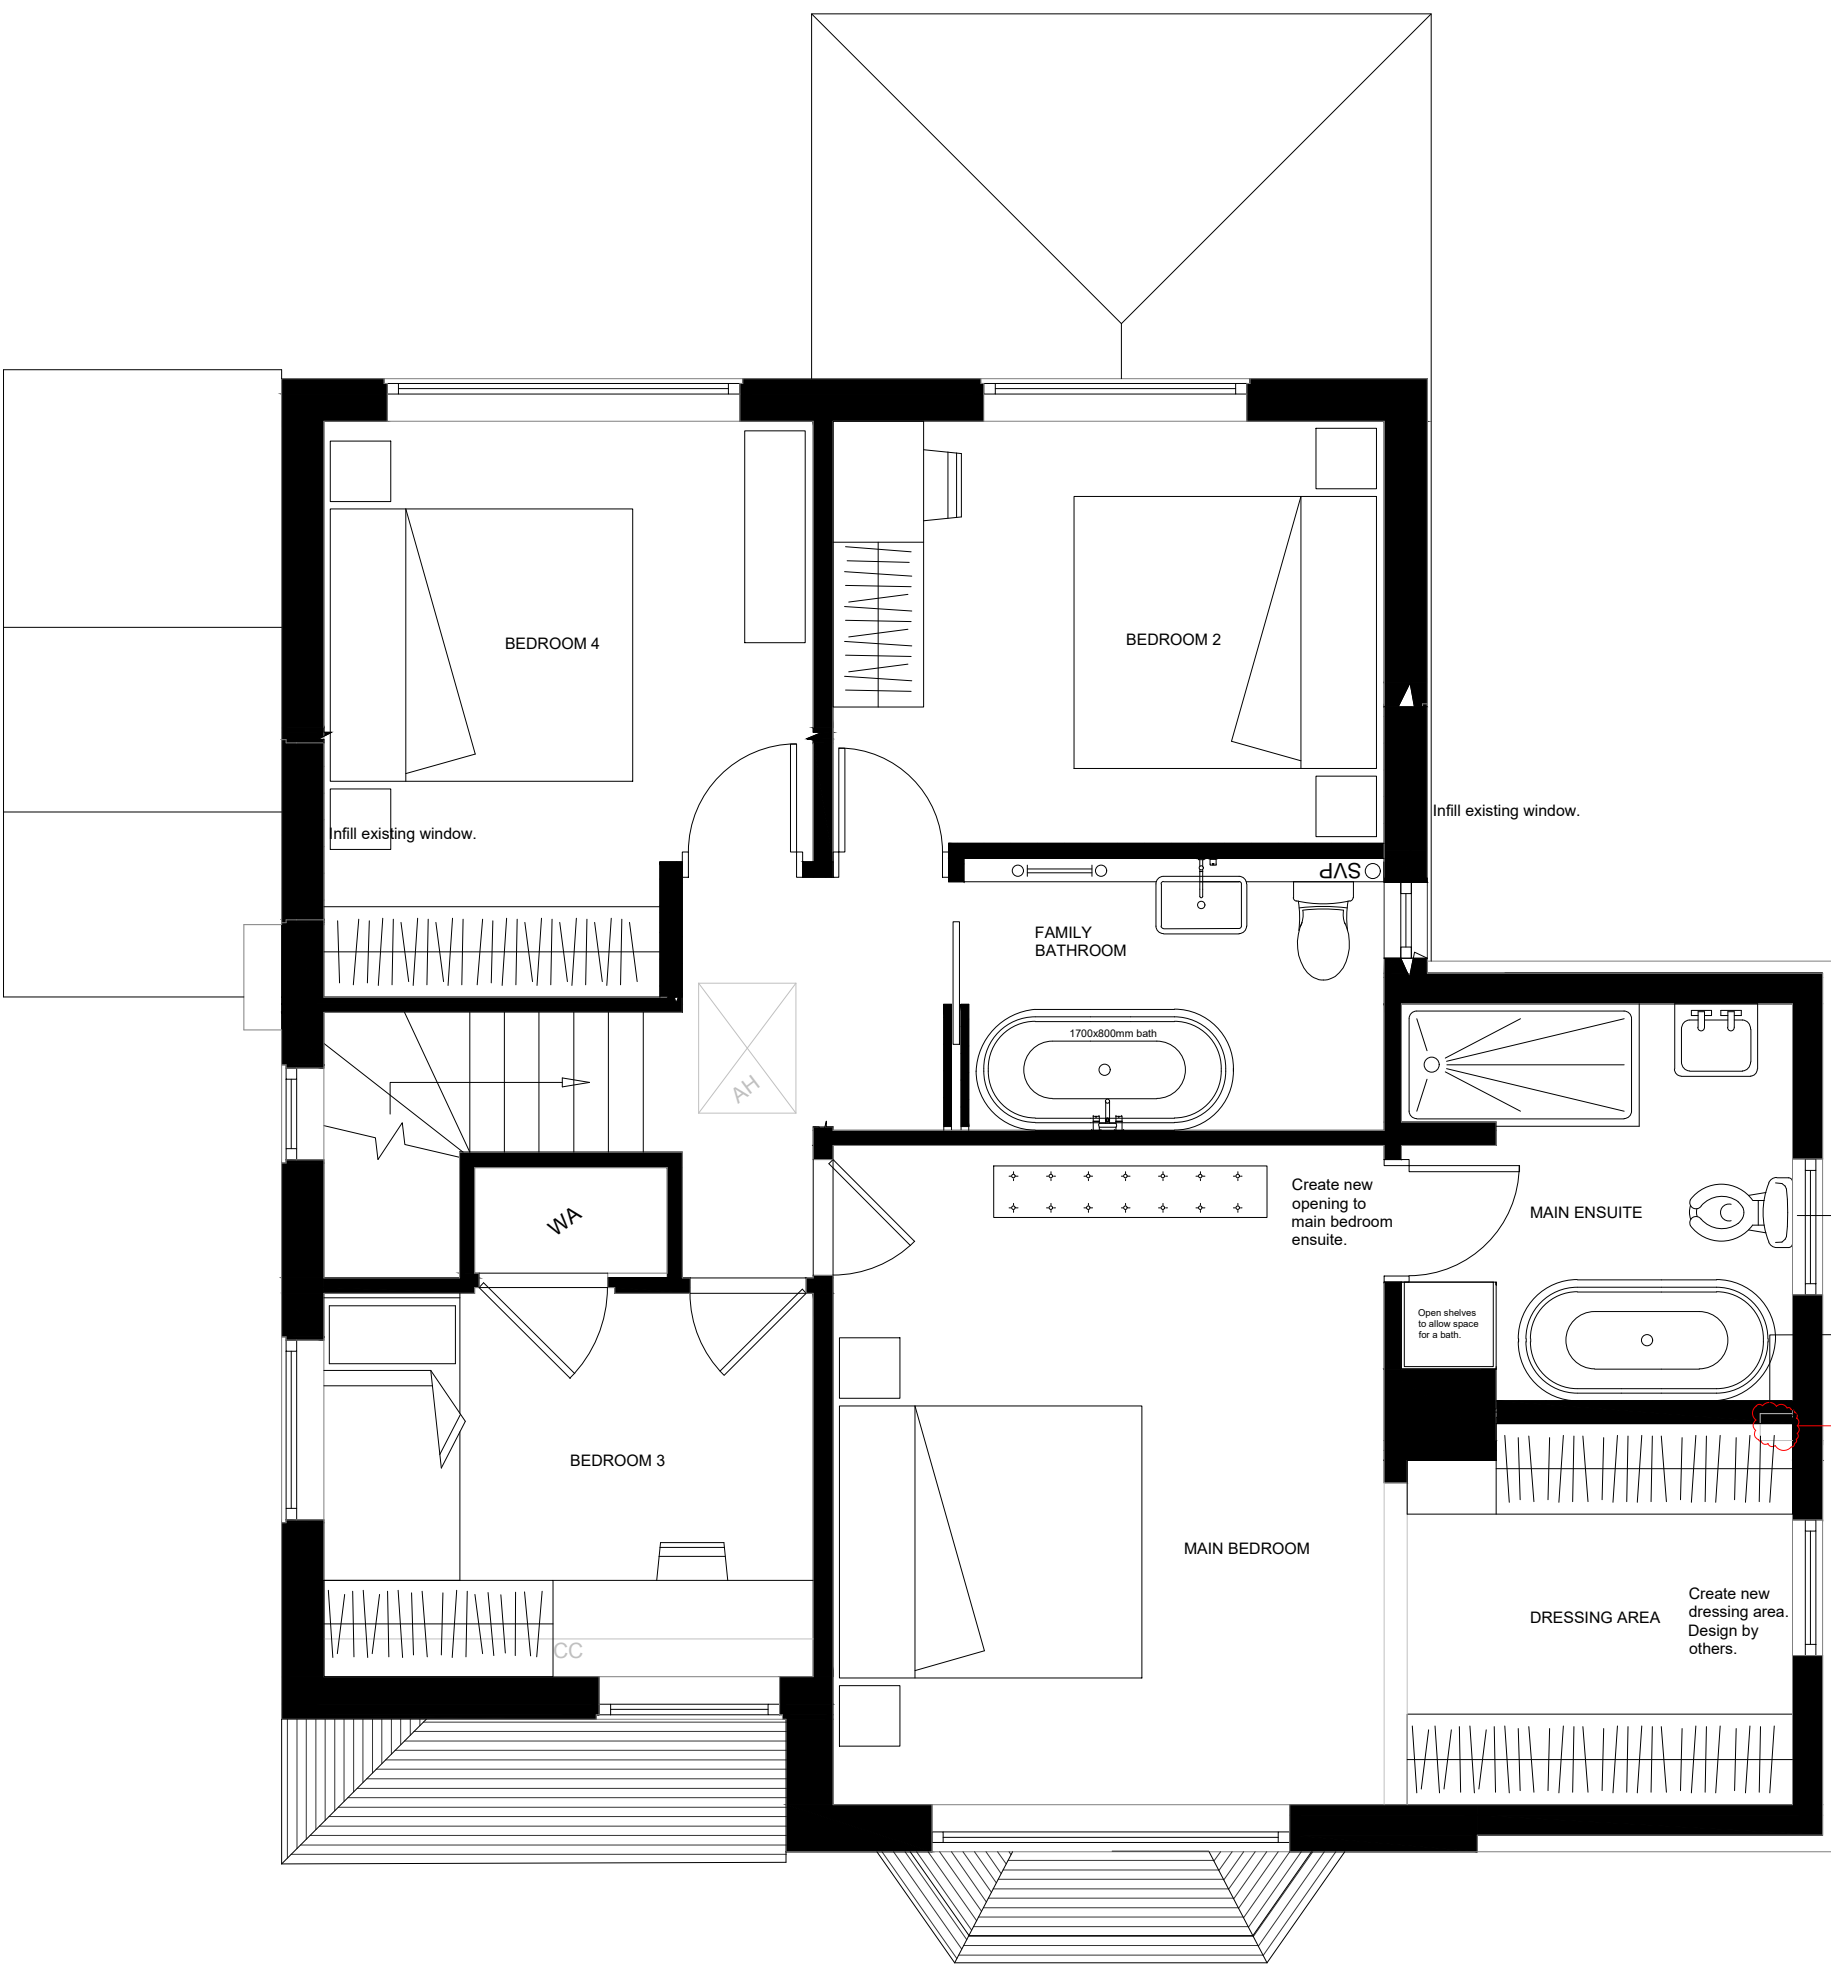

REV.	DATE.	BY.	AMENDMENT.	CHK.
PLANNING				
 2 Lucastes Mews, Paddockhall Road, Haywards Heath, West Sussex, RH16 1HE (01444) 452604 hb@gouldbaxter.co.uk www.gouldbaxter.co.uk				
NOTES: DO NOT SCALE OFF THIS DRAWING UNLESS FOR PLANNING PURPOSES. CHECK ALL DIMENSIONS ON SITE BEFORE ANY WORK IS COMMENCED. ALL GOODS MATERIALS AND WORKMANSHIP MUST CONFORM WITH CURRENT BUILDING REGULATIONS, BRITISH STANDARDS AND CODES OF PRACTICE. COPYRIGHT OF THIS DRAWING IS RETAINED BY GOULD PROPERTY CONSULTANTS LTD T/A GOULD-BAXTER AND IT MUST NOT BE REPRODUCED WITHOUT WRITTEN CONSENT.				
CLIENT: Mr & Mrs Fitzpatrick				
PROJECT: 2 Pickers Green Lindfield RH16 2BS				
DRAWING: Ground and First Floor General Arrangement - As Proposed				
DATE: 28.07.2026	SCALE AT A1: 1:50	DRAWN BY: AE CHECKED BY: RH		
JOB NO. GH1078	DRAWING NO. PL.201	REV. .		