


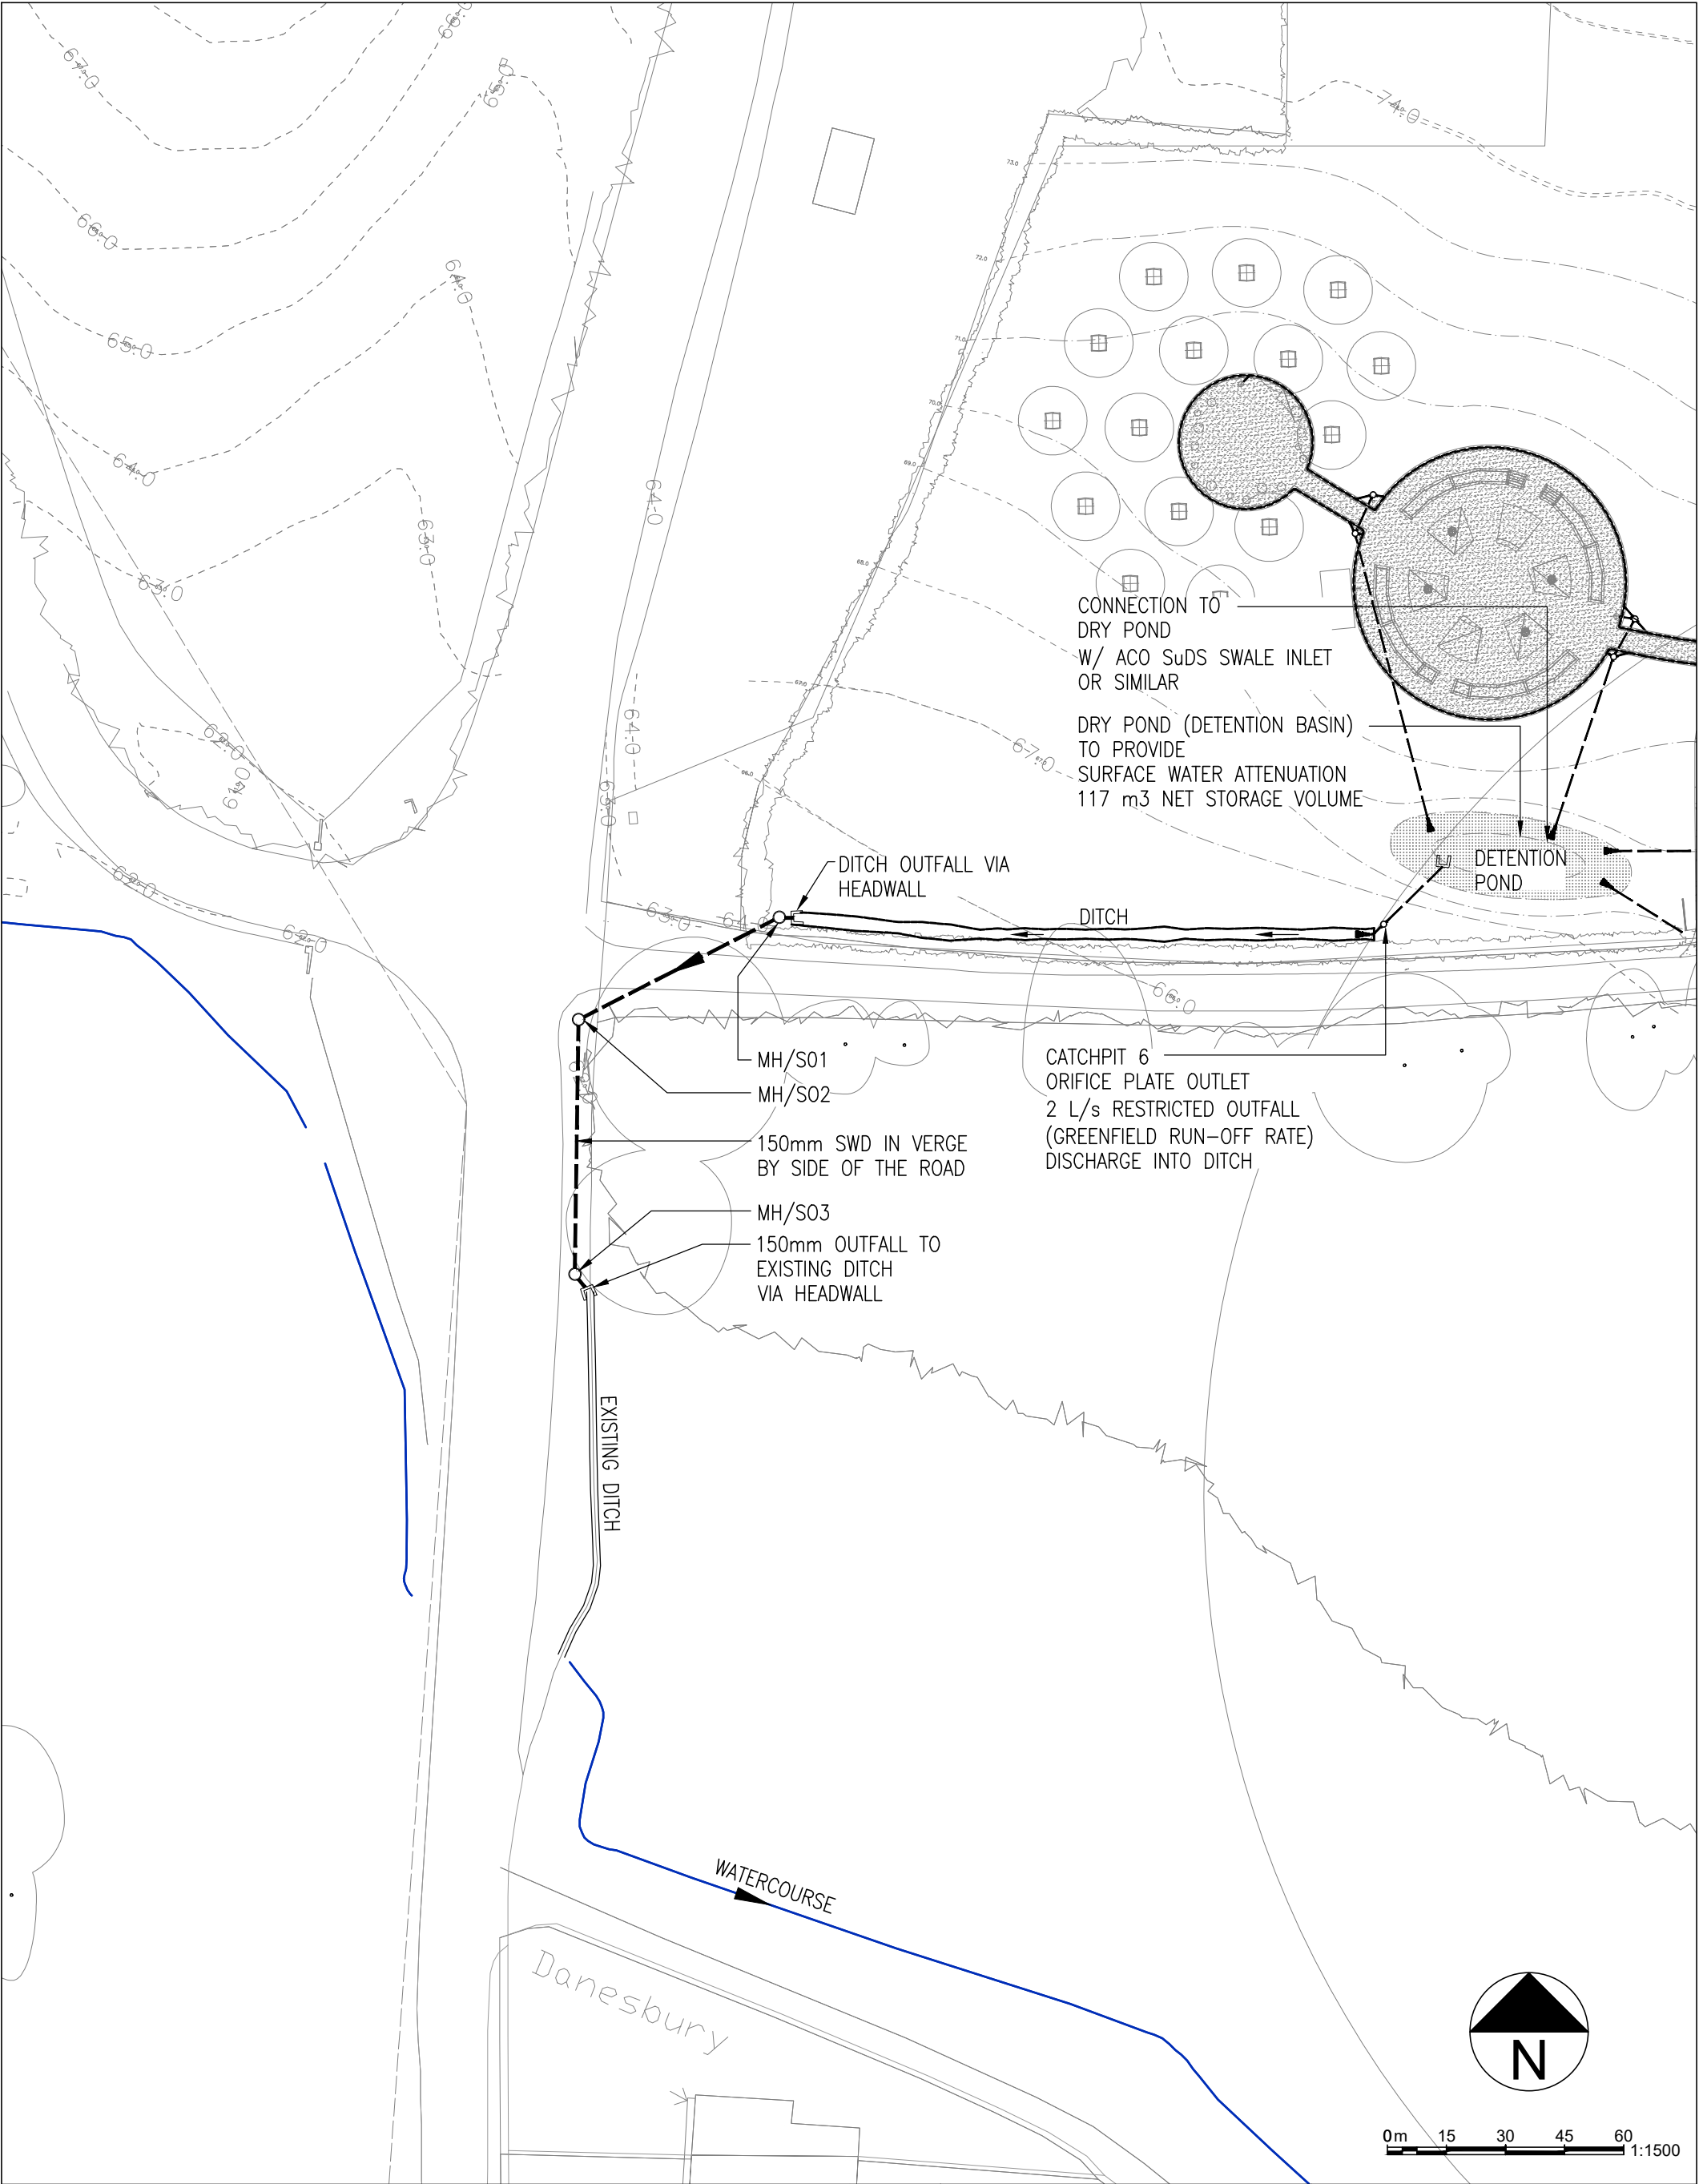

GENEVER GENEVER and Partners Queen Anne House 15 Thames Street Hampton TW12 2EW Tel: 020 7828 6894 Email: mail@geneverandpartners.co.uk Consulting Public Health Engineers				Client: BORDE HILL ESTATE Project: BORDE HILL ESTATE – SUGWORTH FARM COMMUNITY PROJECT	Title: SURFACE WATER OUTFALL Scale: 1:500 @A3 Date: JUL 2026 Drawn: G.A.P. Drawing No. 5177-D-02 Rev: C
Rev.	Date	Description	Initials		
C	29.07.26	PLANNING	GAP		
B	9.06.26	PLANNING	GAP		
A	3.06.26	FIRST ISSUE	GAP		