




AA Community Growing Area Section
L109 1:100 @ A1

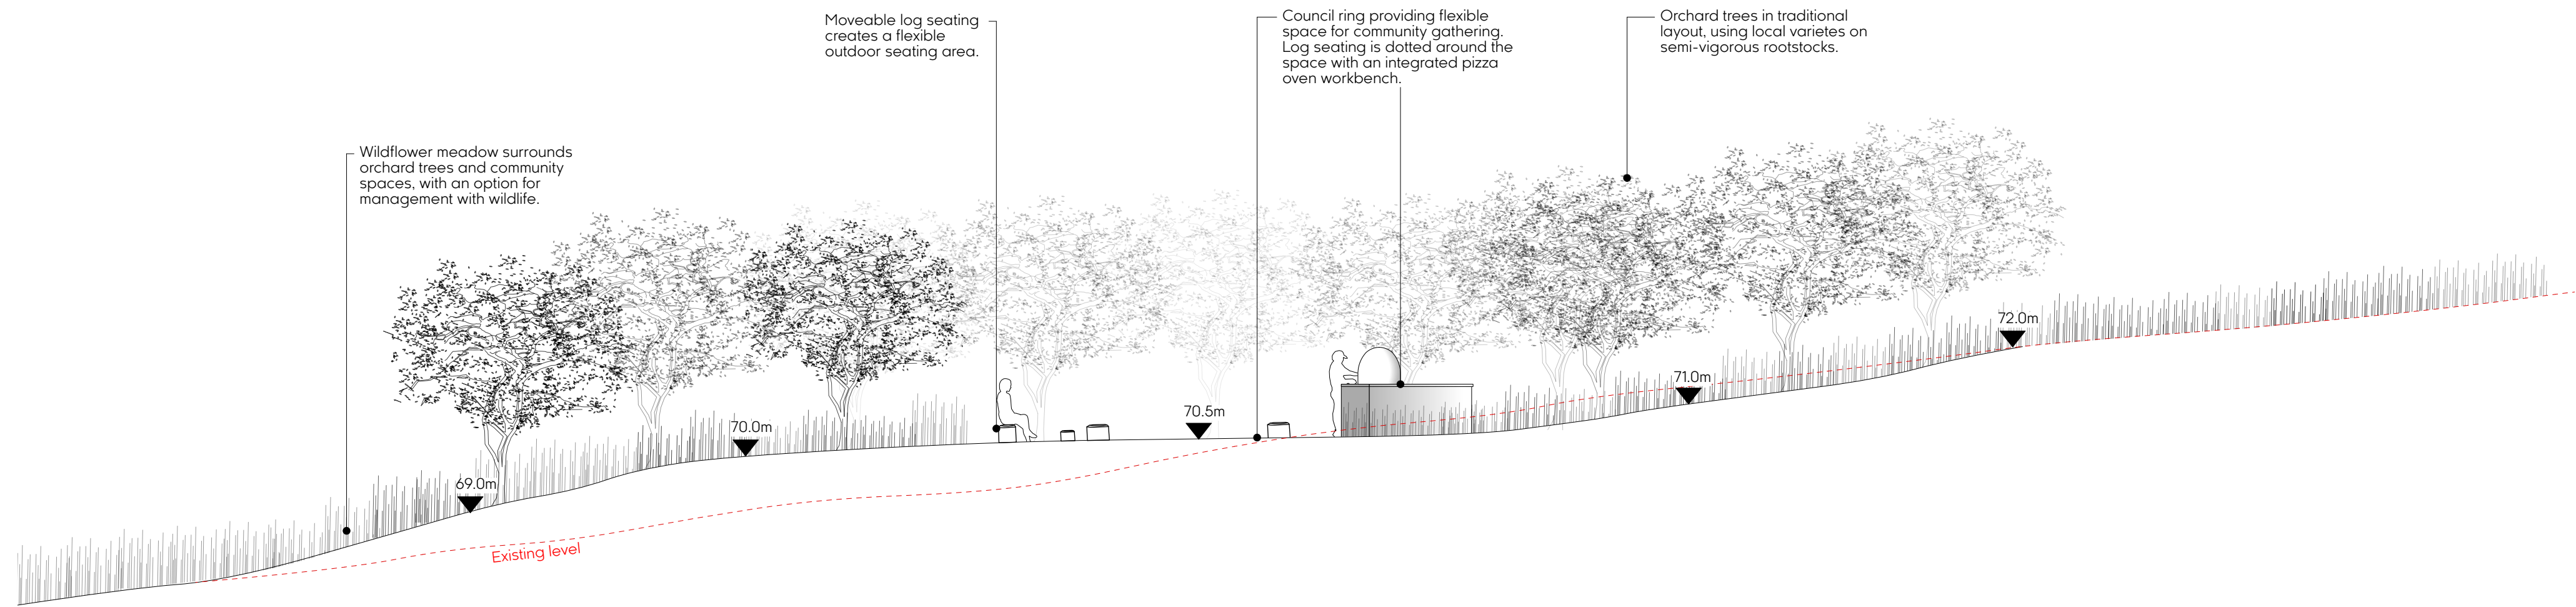

BB Orchard Community Space Section
L109 1:100 @ A1

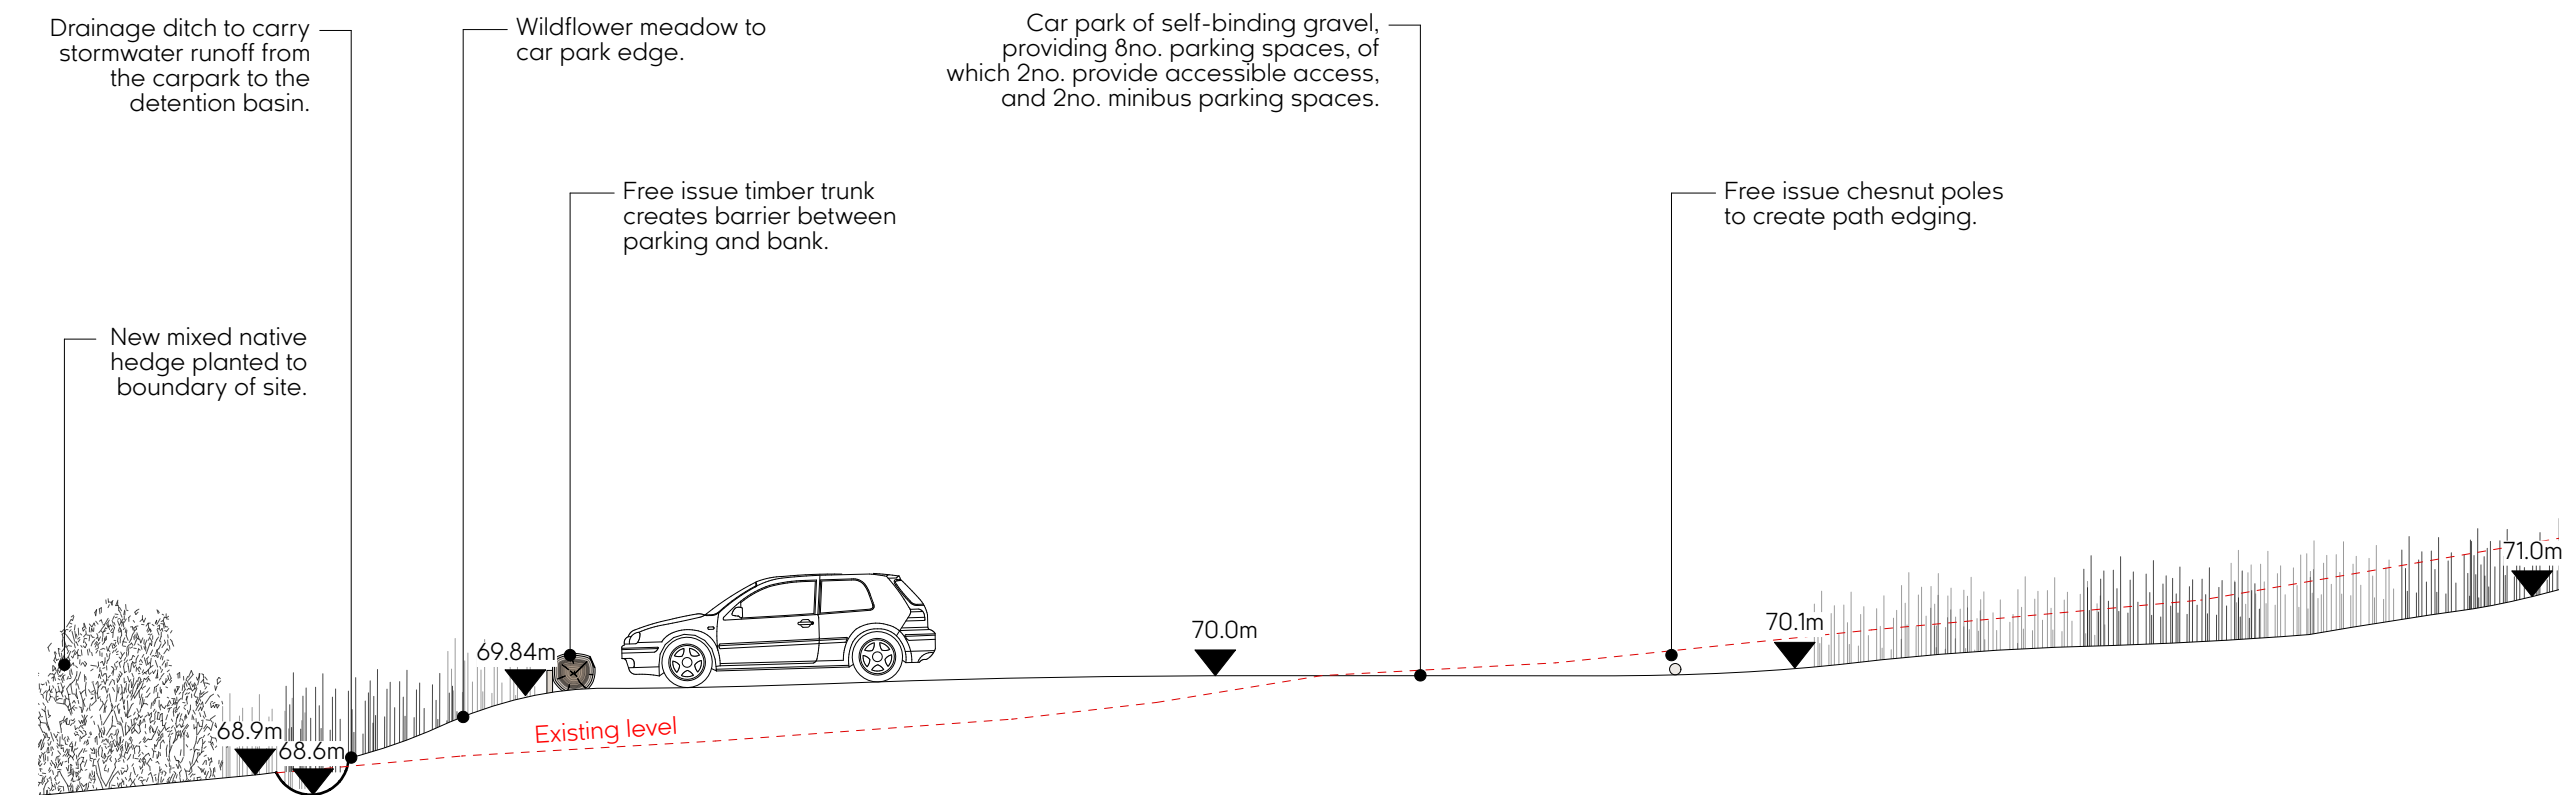

CC Car Park Section
L109 1:100 @ A1

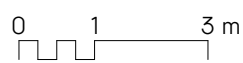

P2	Planning condition discharge update	04.08.2026
P1	Planning condition discharge	03.06.2026
Rev	Description	Date

HC

Hortus
Collective

© Hortus Collective Ltd

www.hortuscollective.co.uk

Project
Borde Hill Garden - Sugworth Farm

Drawing
Landscape Sections

Scale	Date	Drawn	Checked	Status
1:100 @A1	12.01.26	EW	MR	Planning

Drawing Number	Revision
----------------	----------

BHG-L112 **P2**