



- Drawings to be read in conjunction with other plans and elevations.
- This drawing is not for construction and should not be scaled.
- All dimensions and setting out shall be verified on site by Hortus Collective
- Spot heights and contour levels are approximate only.
- Any discrepancies must be reported to Hortus Collective.

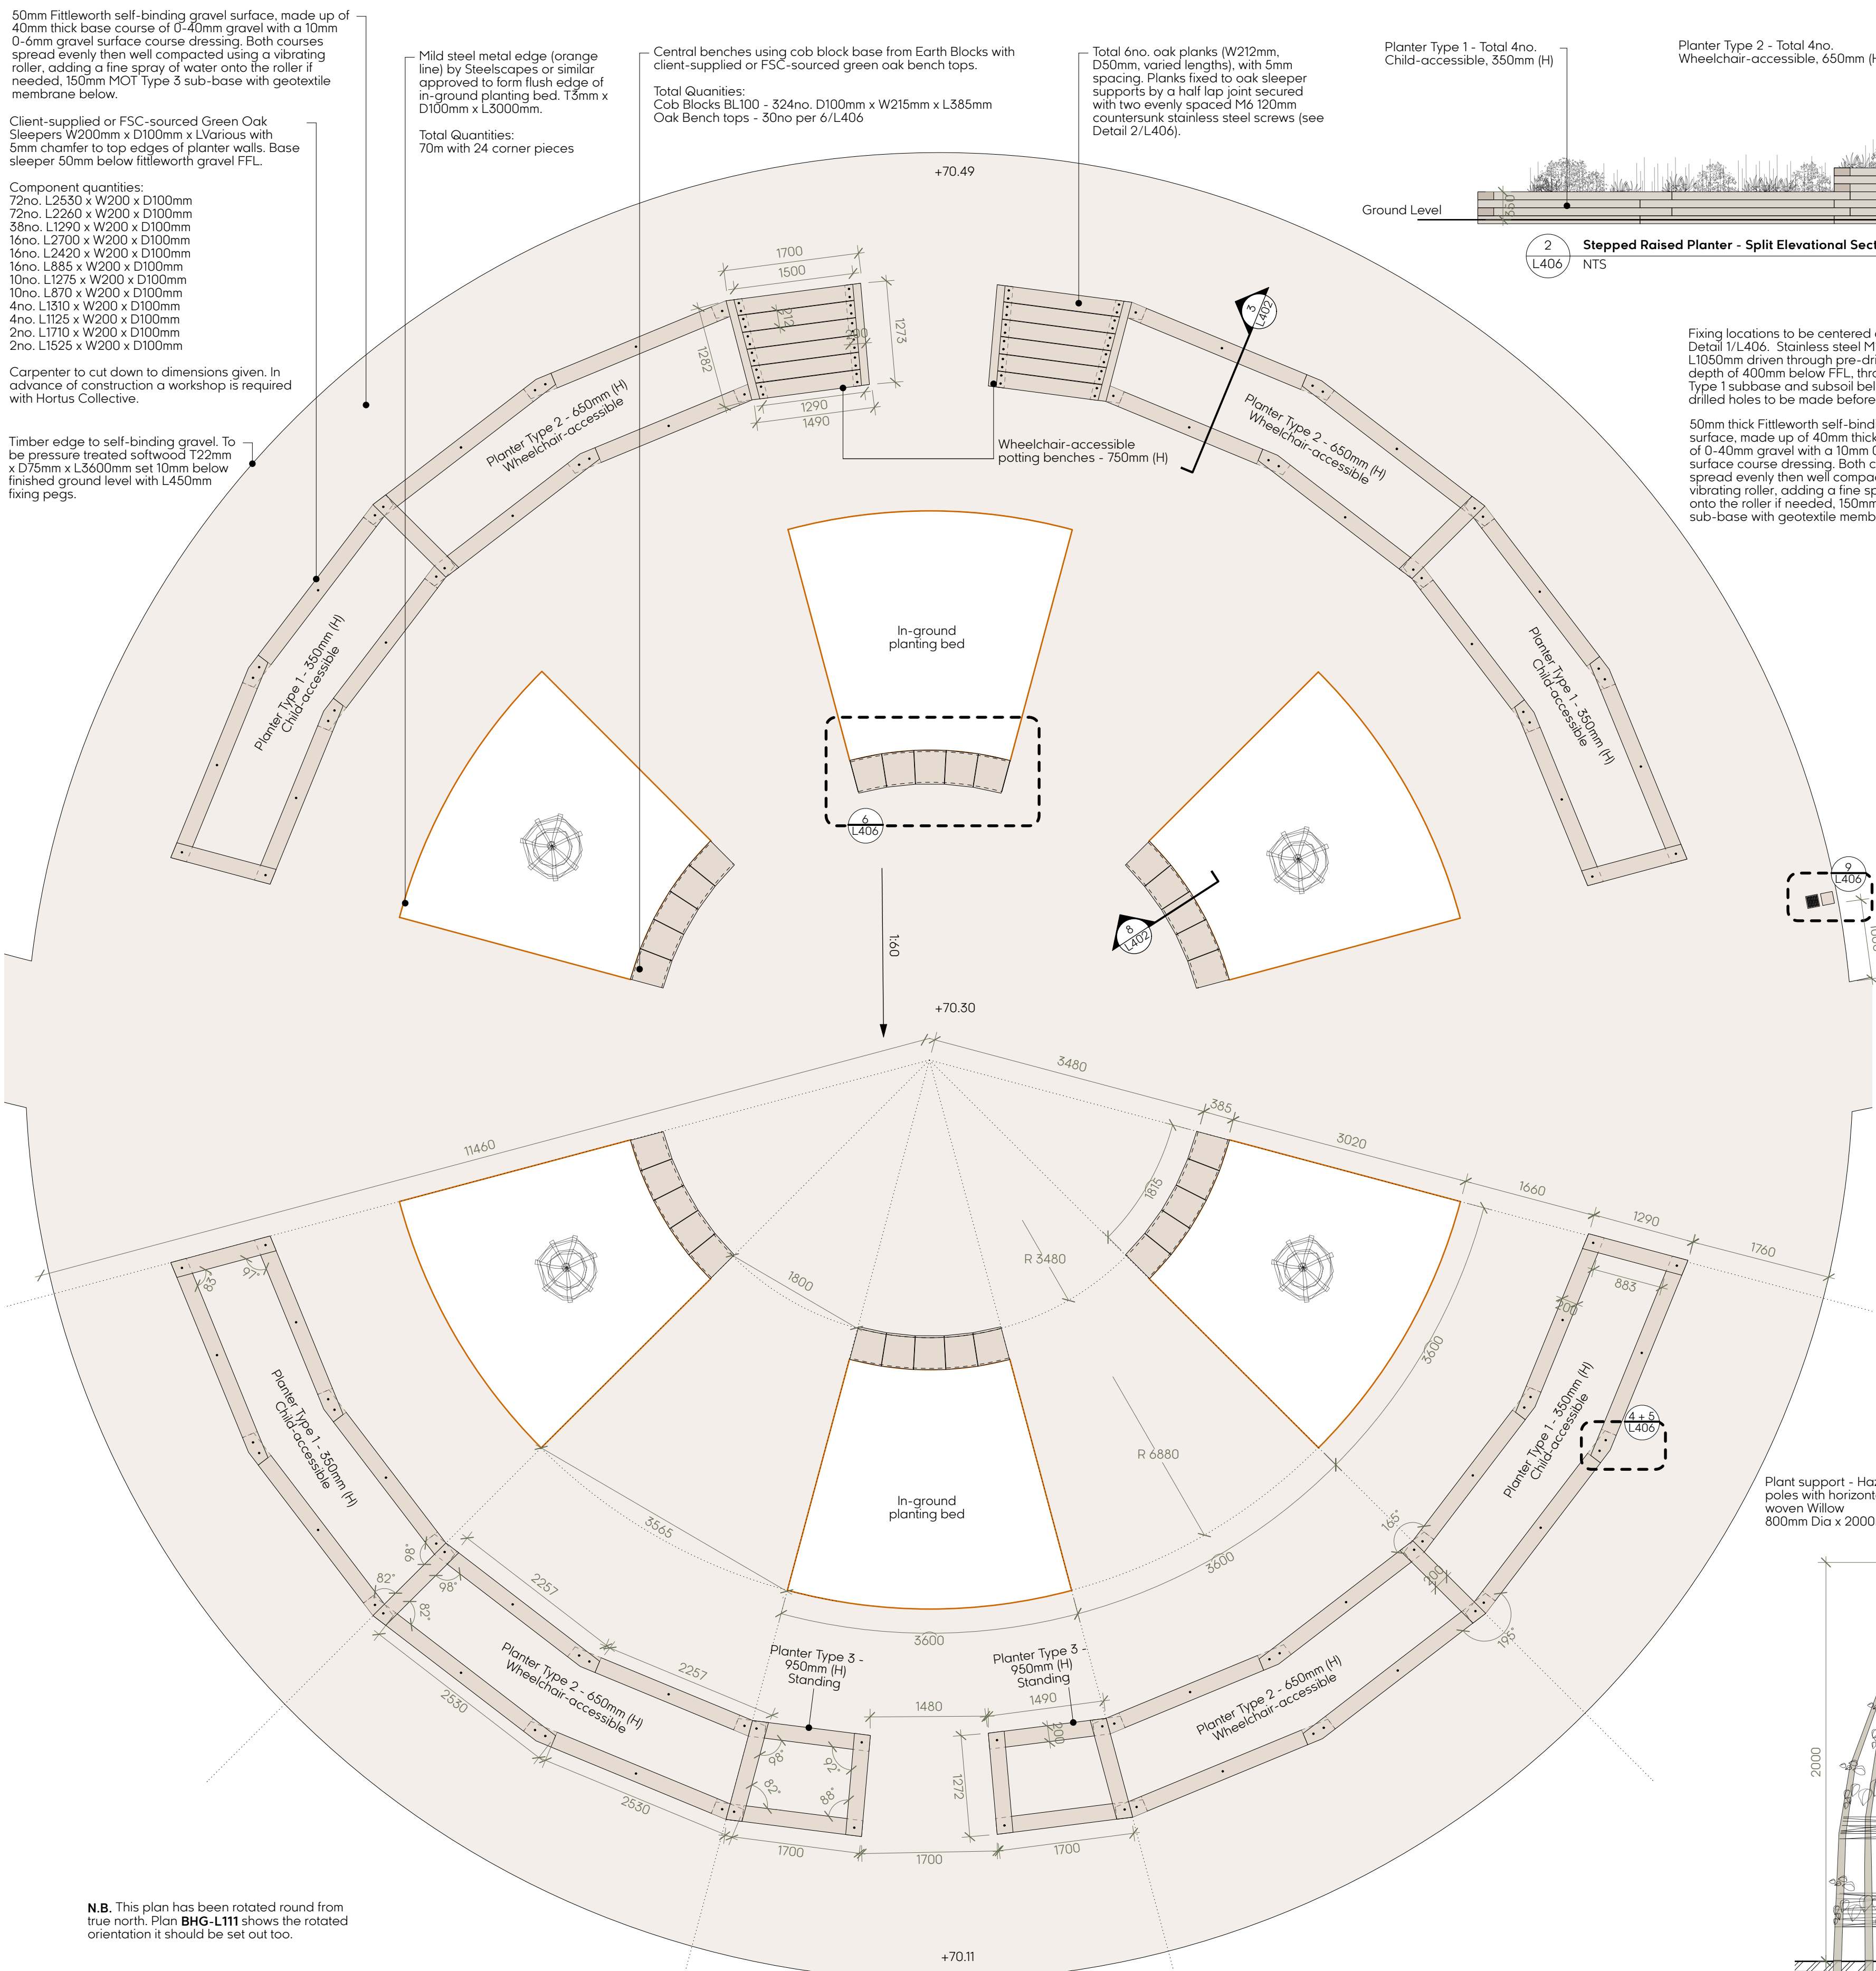

1	Community Growing Area - Detailed Plan
L406	1:50

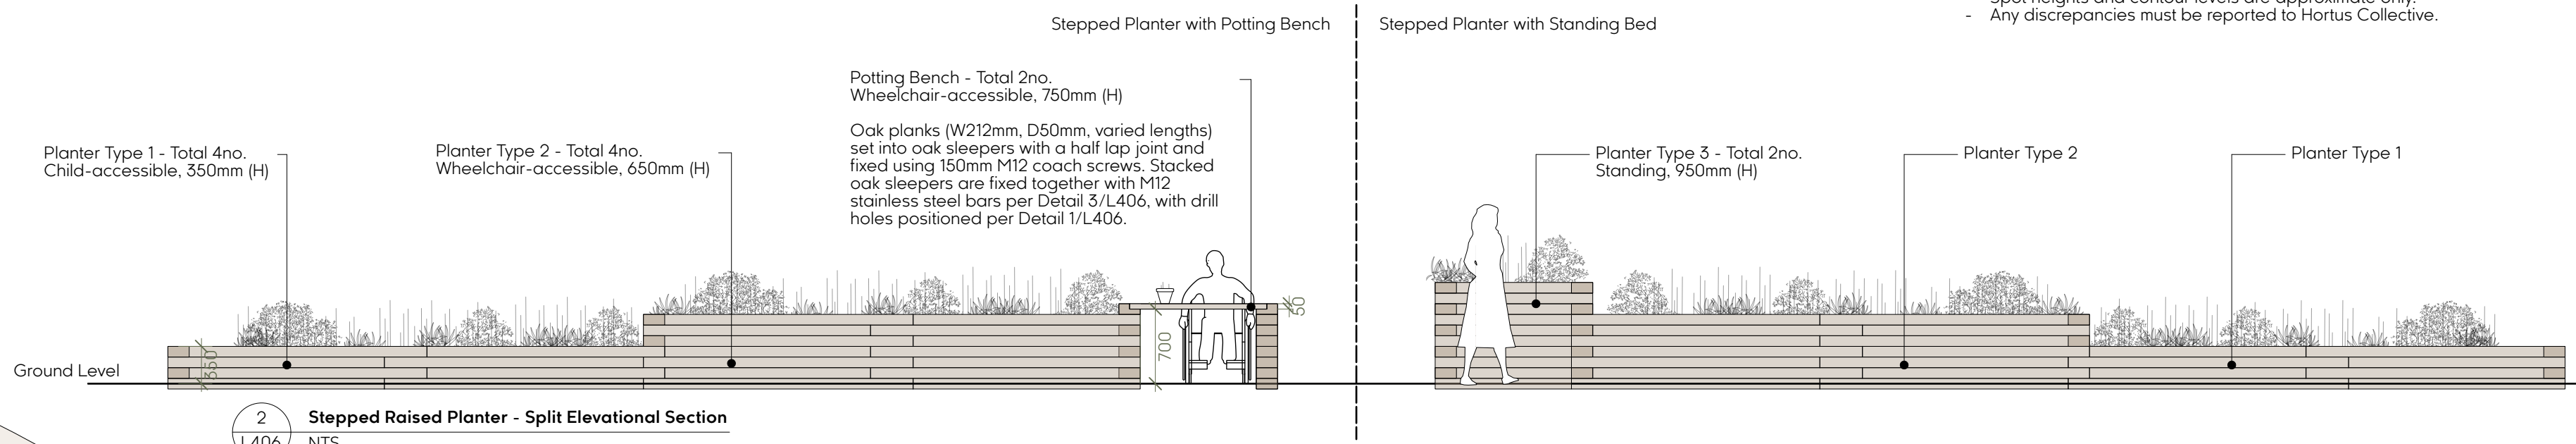


Stepped Raised Planter - Split Elevational Section

Fixing locations to be centered as shown in Detail 1/1406. Stainless steel M12 bar, max L1050mm driven through pre-drilled sleepers to a depth of 400mm below FFL, through 150mm MOT Type 1 subbase and subsoil below. D11mm core drilled holes to be made before driving in bar.

Client supplied or FSC sourced Green Oak Sleepers 100mm (D) x Various (L) with 5mm chamfer to top walls. Base sleeper 50mm below fittowhrough gravel.


Proposed raised planter soil:
 Layer 1: 30mm well-composted bark
 Layer 2: 400mm imported topsoil

50mm thick Fittwaller seeping gravel surface, made up of 40mm thick base course of 0-40mm gravel with a 10mm 0-6mm gravel surface course dressing. Both courses spread evenly then well compacted using a vibrating roller, adding a fine spray of water onto the roller if needed, 150mm MOT Type 3 sub-base with geotextile membrane below.

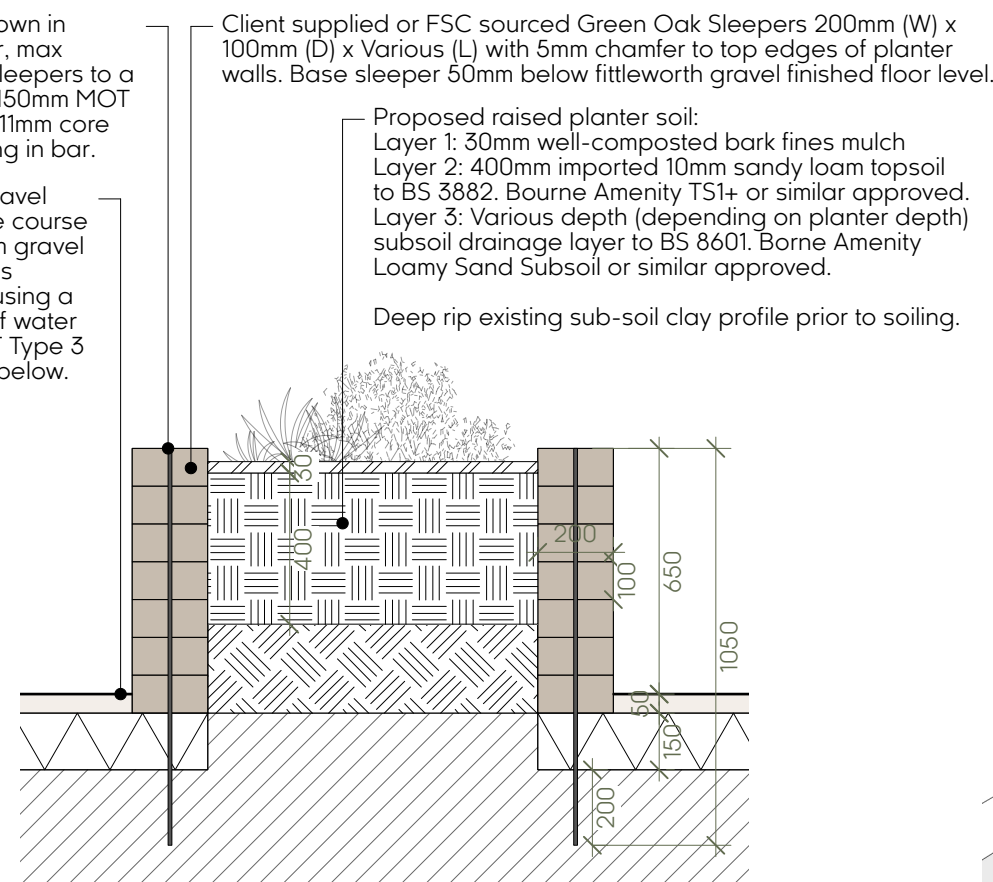


3 Planter Type 2 Section
L406 1:20

Layer 1 Orientation

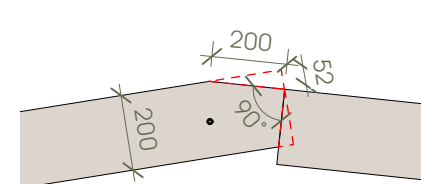


Layer 2 Orientation

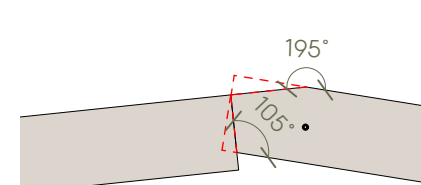

5	Stepped Planter Joint - Cutting Pattern
L406	1:20

Plant support - Hazel
poles with horizontal
woven Willow
800mm Dia x 2000mm H.

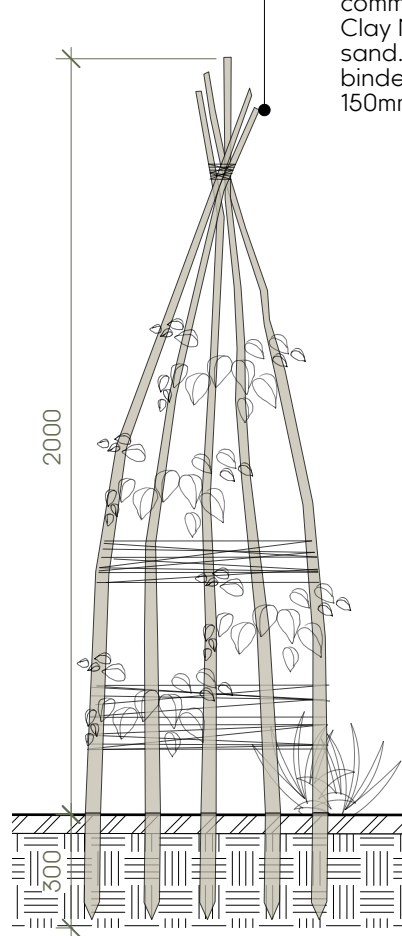


7 Hazel Plant Support Detail
L406 1:20

Cob block base from Earth Blocks using 3L100 cob block 100mm (D) x 215mm (W) x 85mm (L) with 10mm mortared joints using common binder of NHL 2 and coarse sand/ Clay Mortar/ Non-hydraulic Lime and coarse sand. 50mm bedding layer of common binder with 150mm concrete footing and 50mm MOT Type 1 sub-base.


Client supplied or FSC sourced Green Oak bench top 90mm thick with 5mm chamfer to top leading edge. Fixed using M10 stainless steel threaded rod cut to size and fixed with epoxy resin set into bench and cob block base.

Mild steel metal edge by Steelscapes or similar approved to form edge of in-ground planting bed. 3mm (T) x 100mm (D) x 3000mm (L).

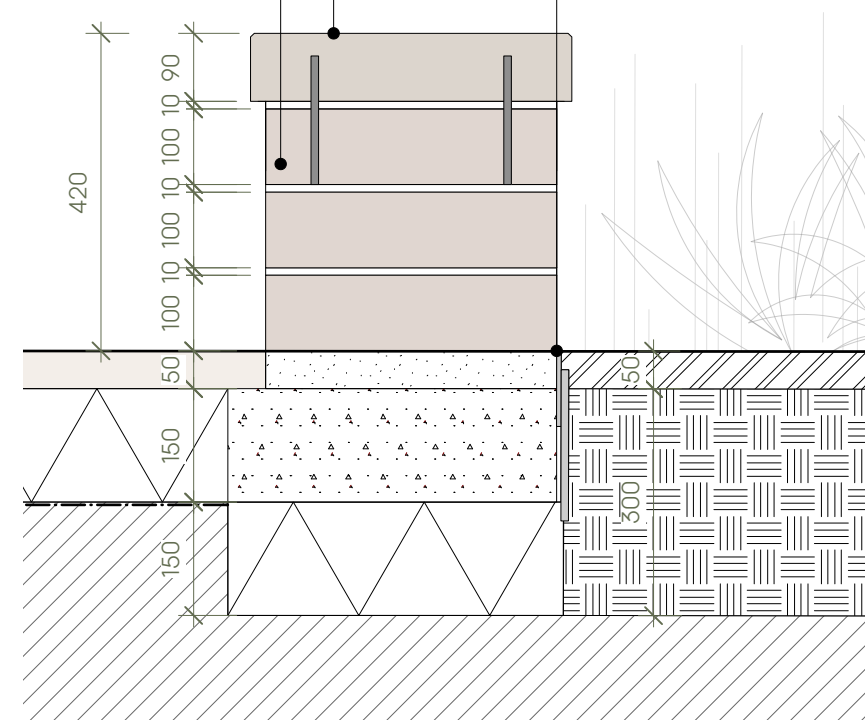

8 Central Bench & Planting Bed Section
L406 1:10


Interlocking joints with components cut according to Detail 5/L406. Overlapping oak sleepers fixed together with two stainless steel M16 bars (varied lengths for each plate type) driven through pre-drilled sleepers per Detail 3/L406 and positioned per Detail 1/L406.

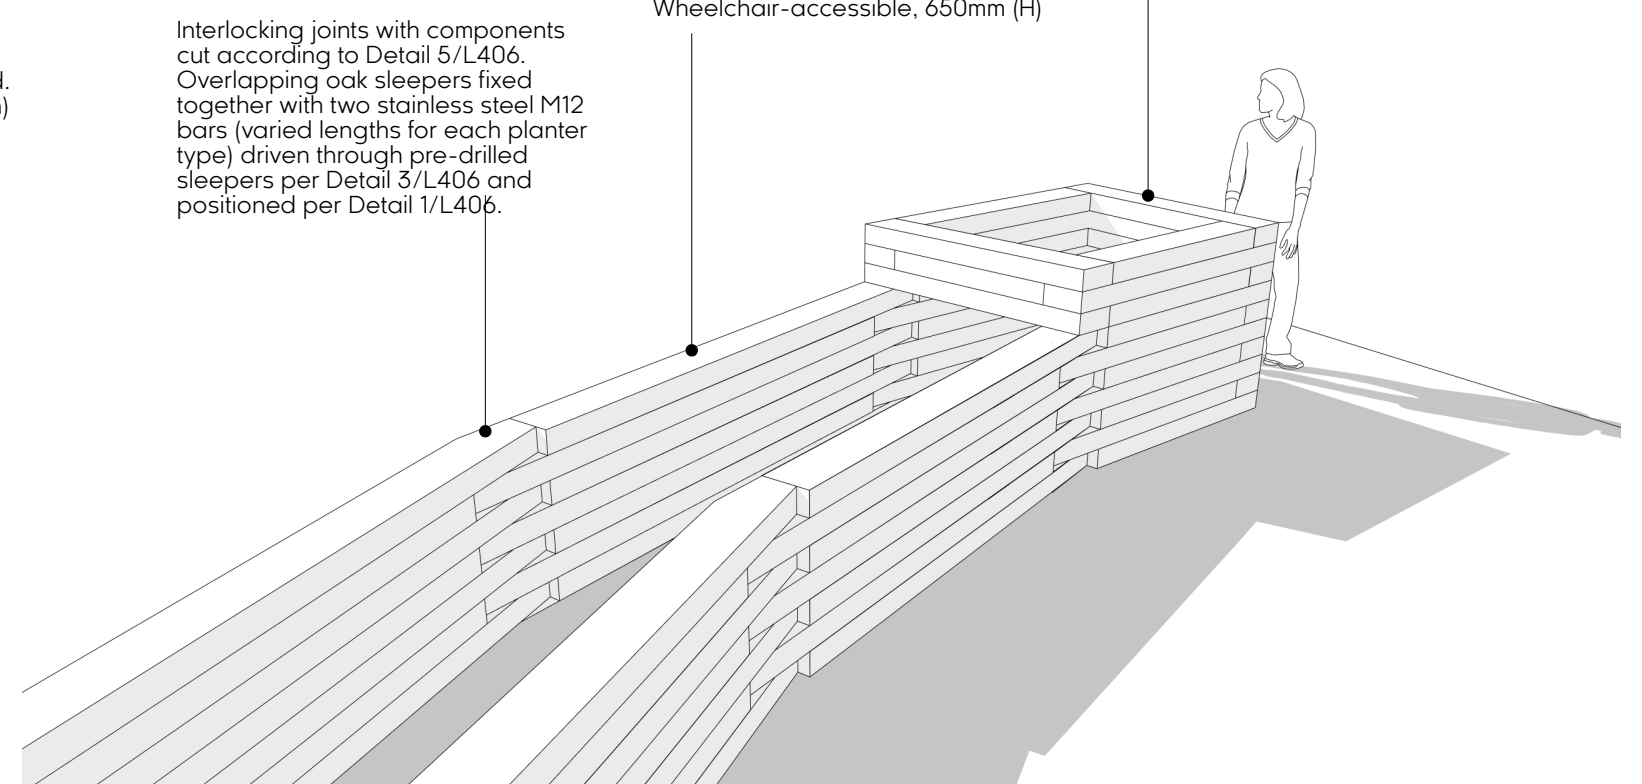

4 Stepped Planter with Potting Bench - Axonometric
L406 NTS


Planter Type 2 -
Wheelchair-accessible, 650mm (H)

Upstand (H300mm): Interlocked pairs of oak sleepers in 3 layers with 6no. filler pieces.

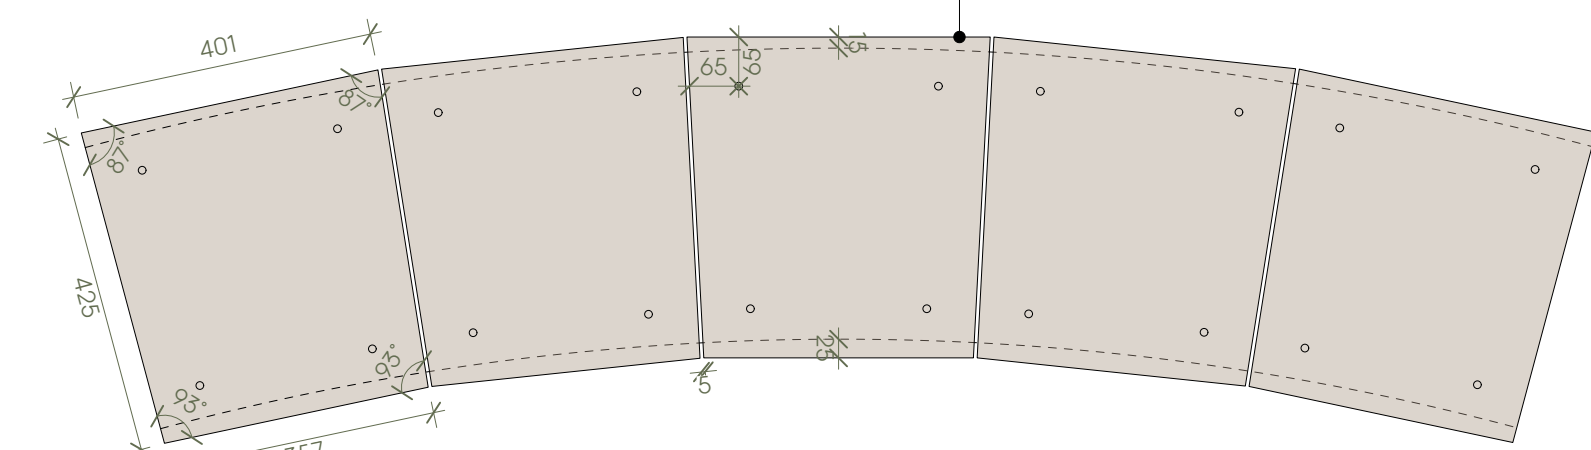

6 Central Bench Oak Top Template Plan
L406 1:10

— Template for each bench top module piece dimensioned as shown and cut from 90mm thick client supplied or FSC sourced green oak with 5mm chamfer to top leading edges. Fixing holes to underside of bench top modules to be set in 65mm from corners and pre-drilled to depth of 60mm for M10 stainless steel rod fixing.

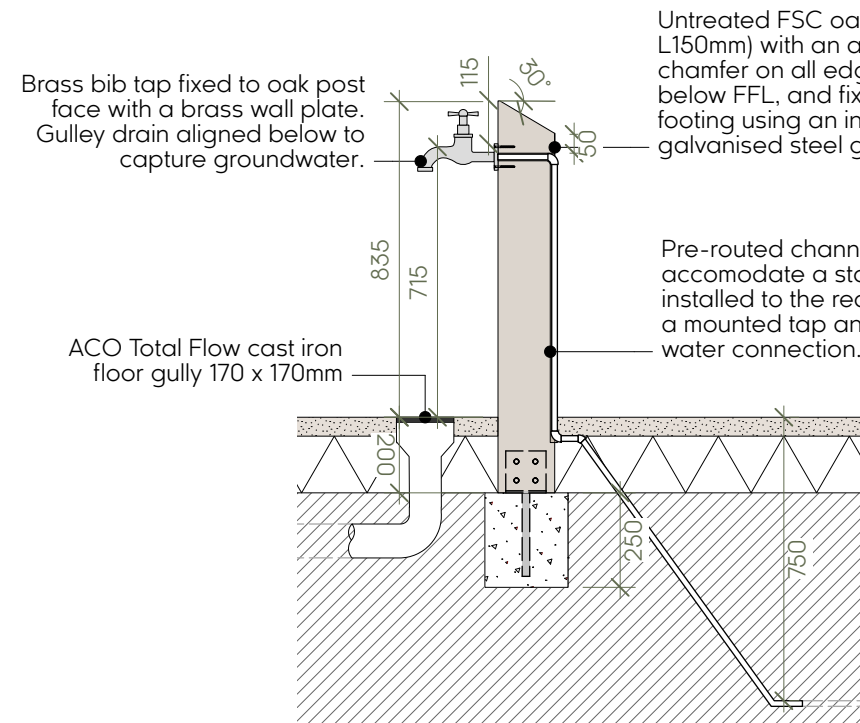

9 Standing Bib Tap Section
L406 1:20

P2	Planning condition discharge update	04.08.2026
P1	Planning condition discharge	03.06.2026
Rev	Description	Date

HC Hortus Collective

© Hortus Collective Ltd www.hortuscollective.co.uk

Project
Borde Hill Garden - Sugworth Farm

Drawing

Landscape Construction Details 2 of 3

Scale	Date	Drawn	Checked	Status
Varies @ A1	09.12.25	EW	MR	Planning

Drawing Number	Revision
----------------	----------

BHG-L406

P2