

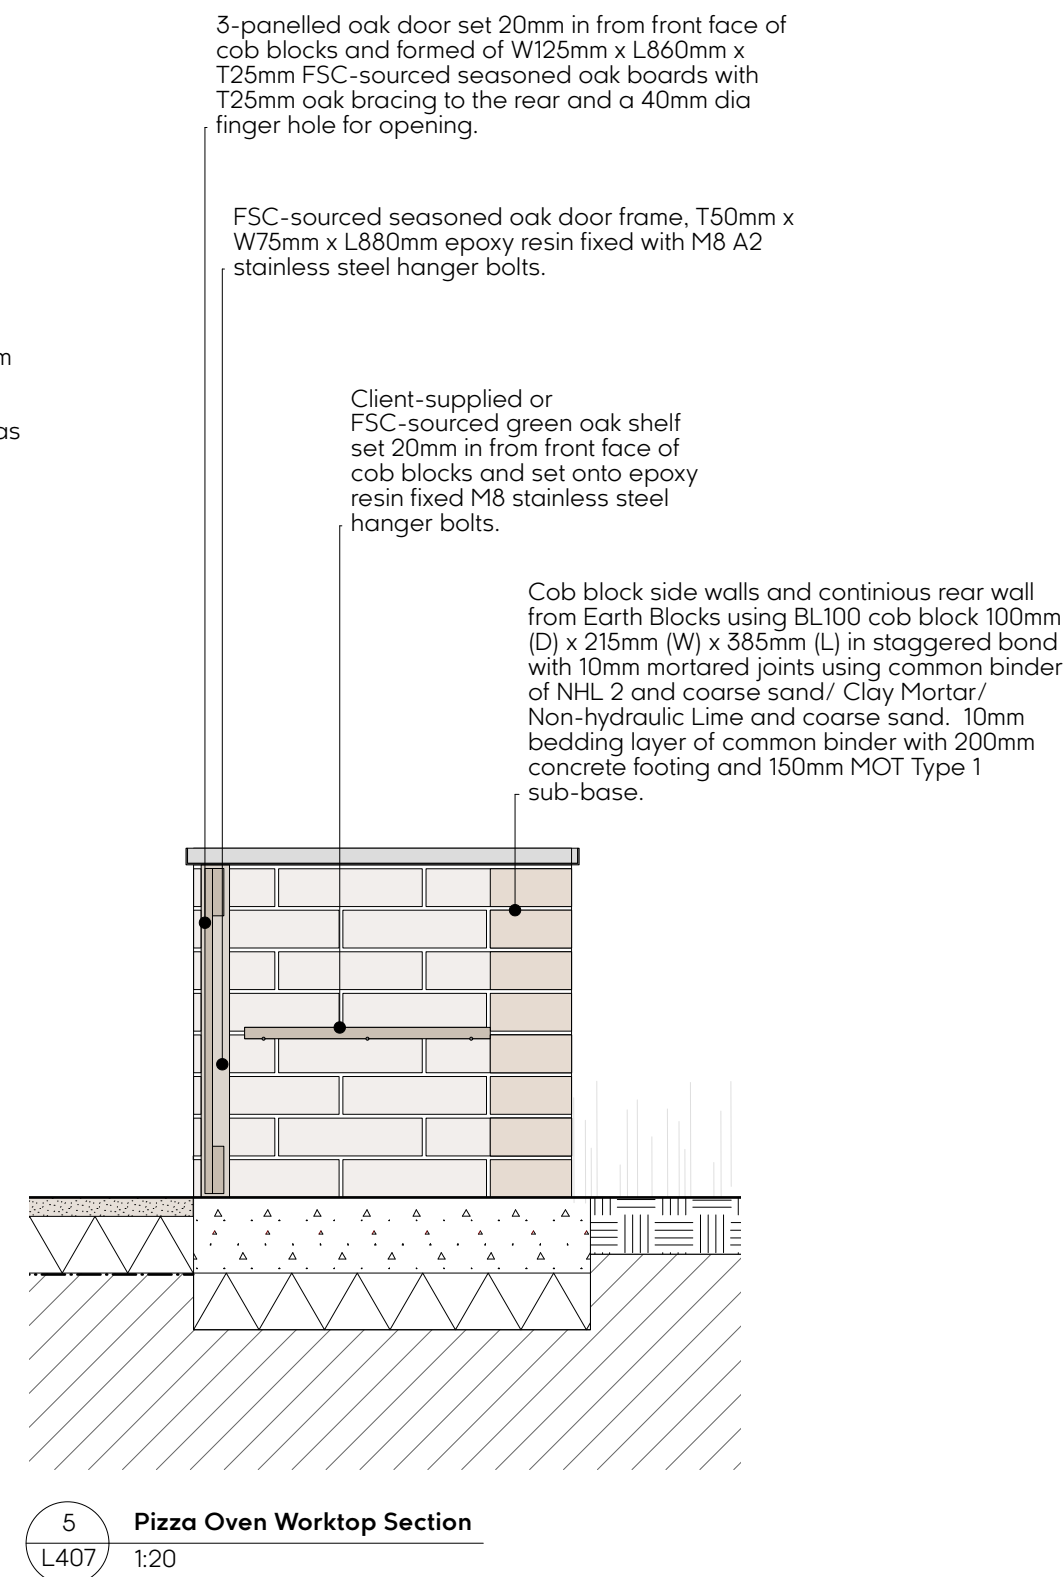
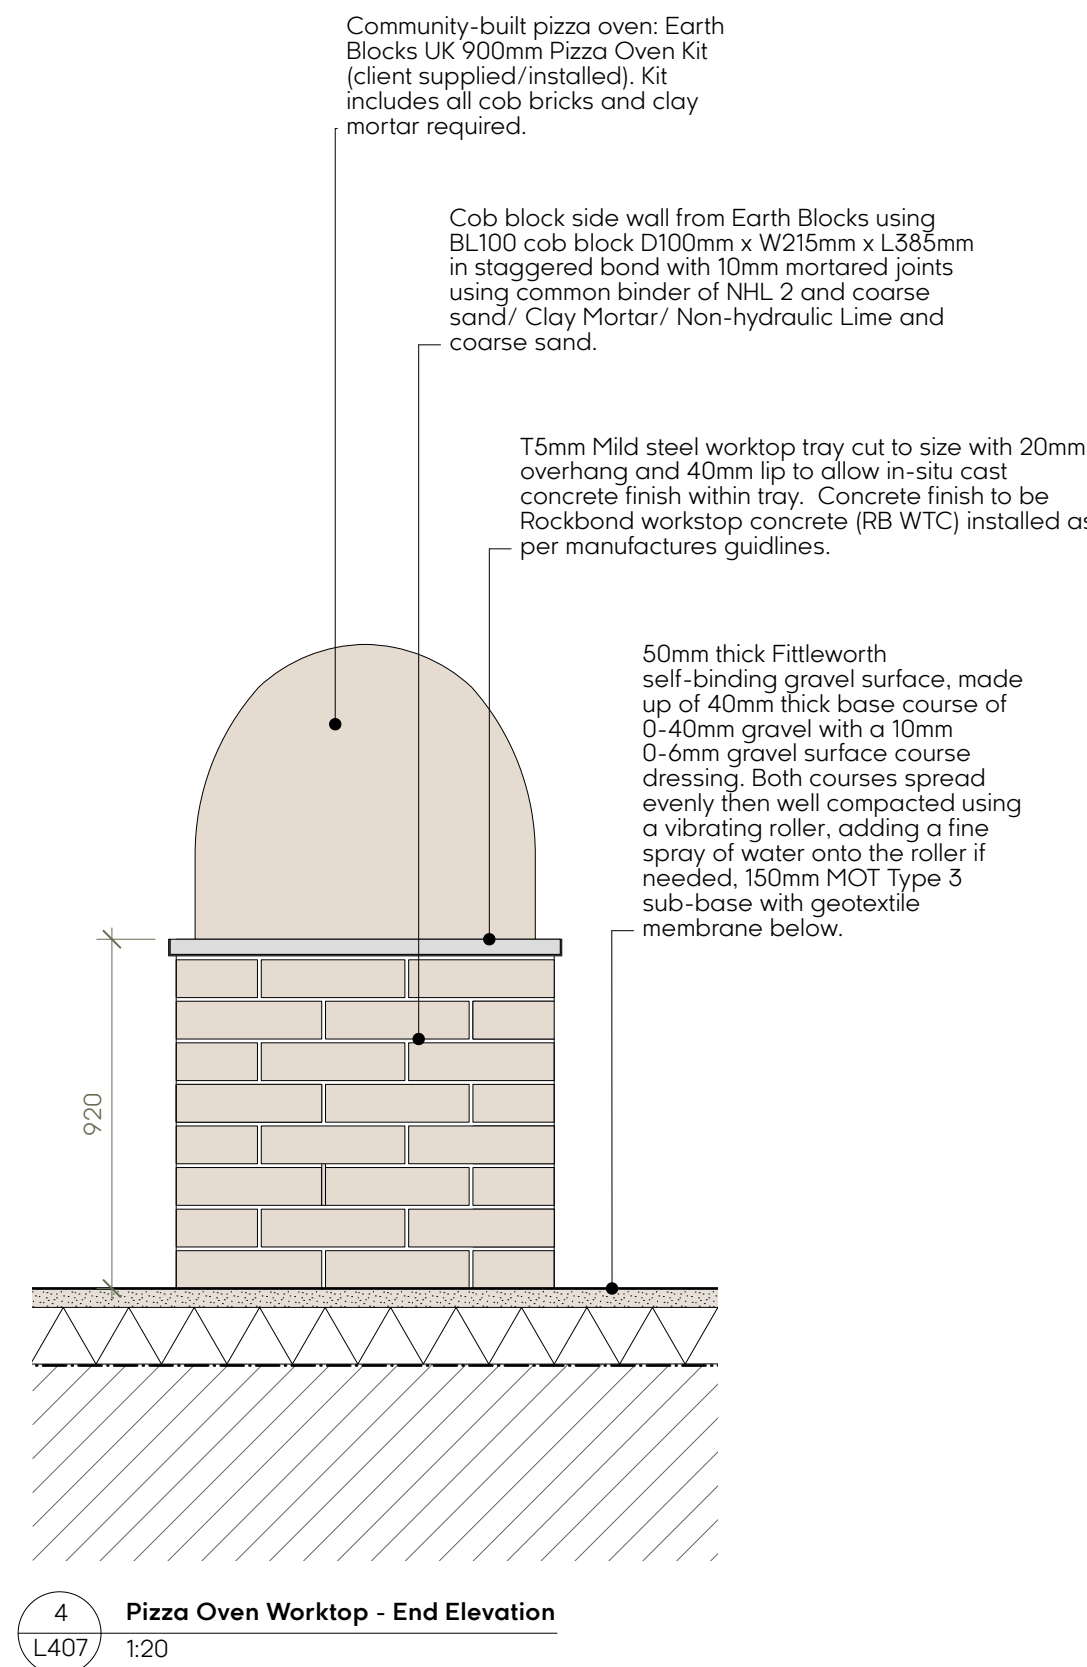
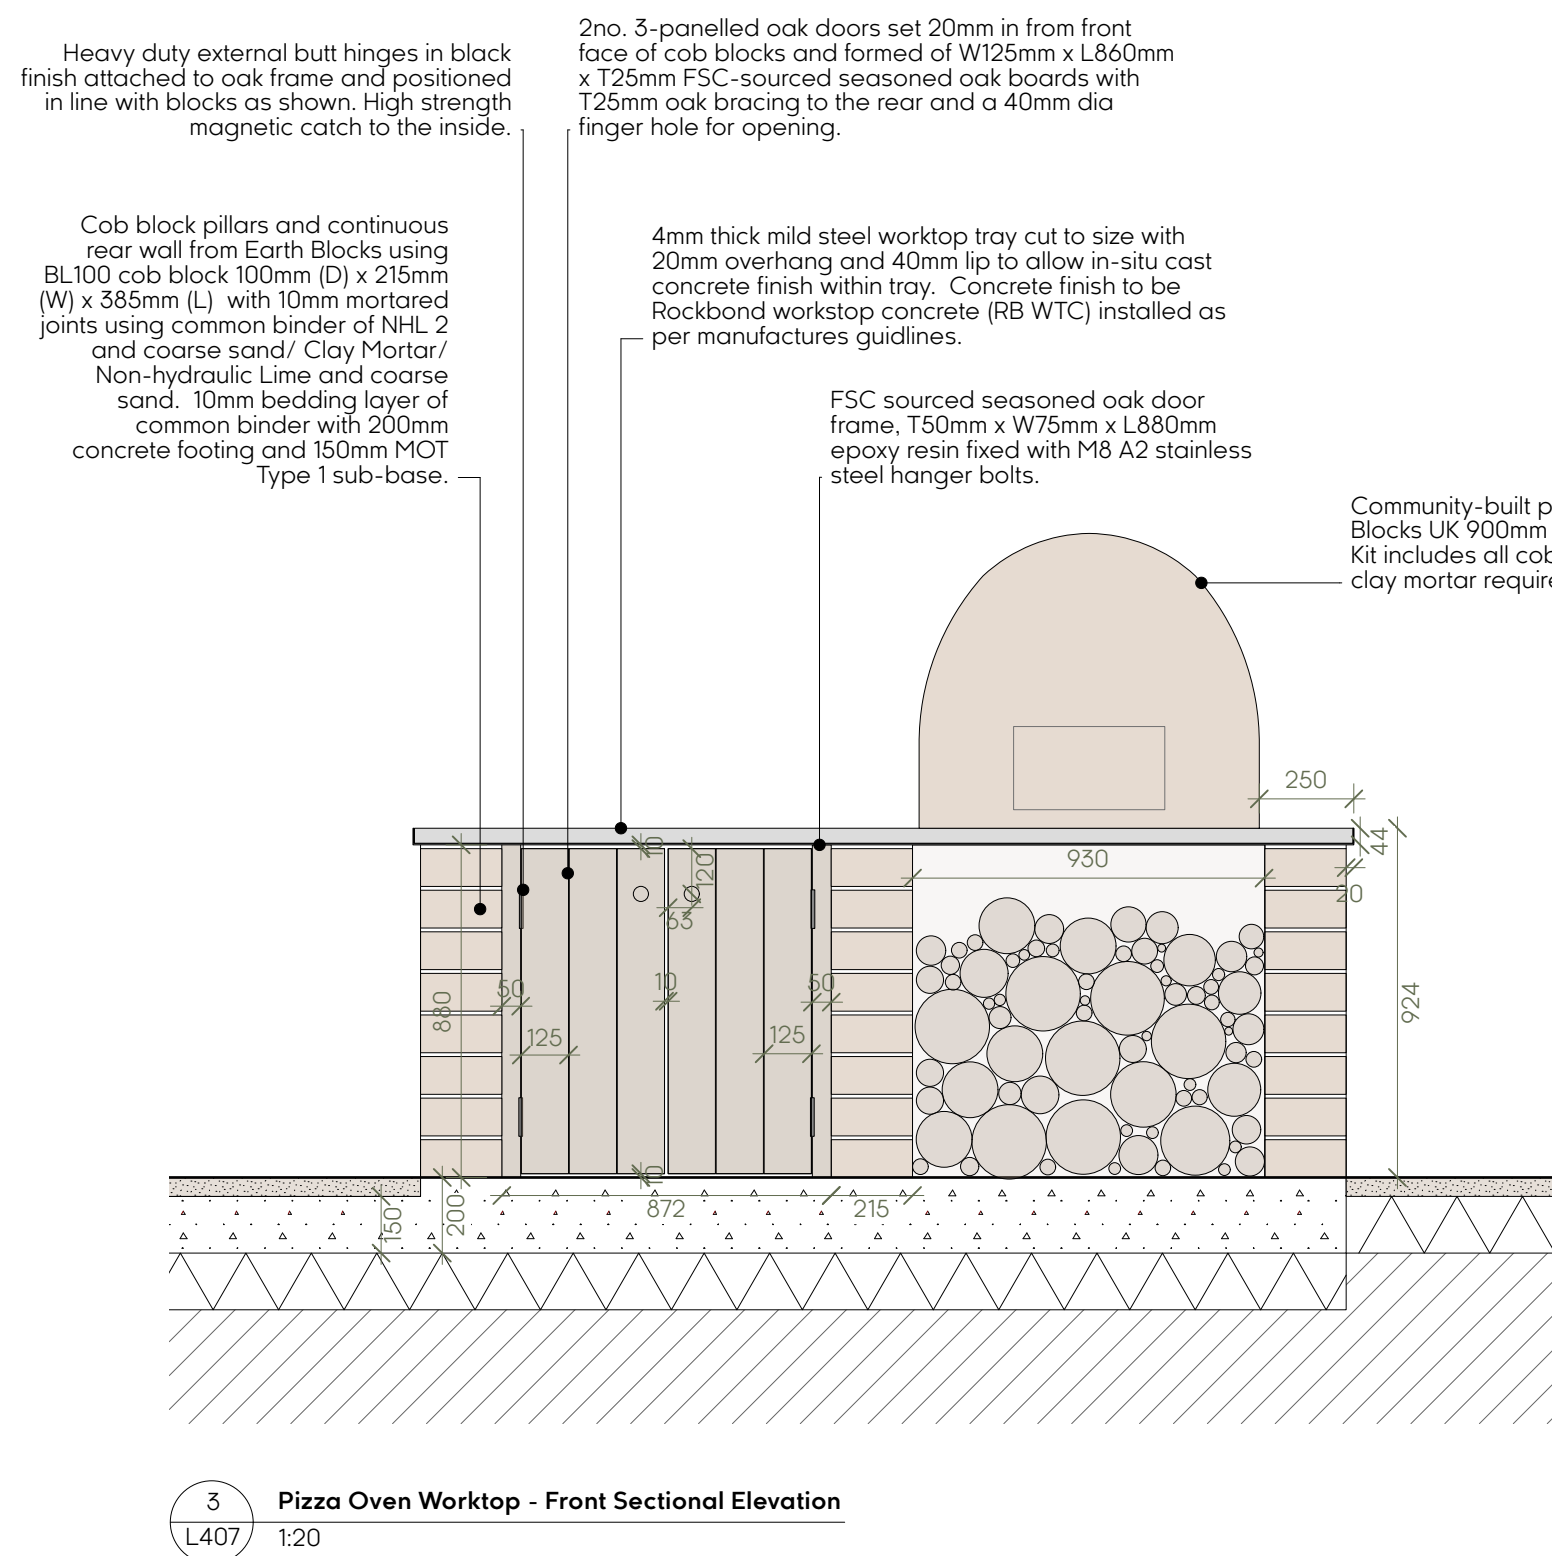


- General Notes**
- Drawings to be read in conjunction with other plans and elevations.
 - This drawing is not for construction and should not be scaled.
 - All dimensions and setting out shall be verified on site by Hortus Collective.
 - Spot heights and contour levels are approximate only.
 - Any discrepancies must be reported to Hortus Collective.

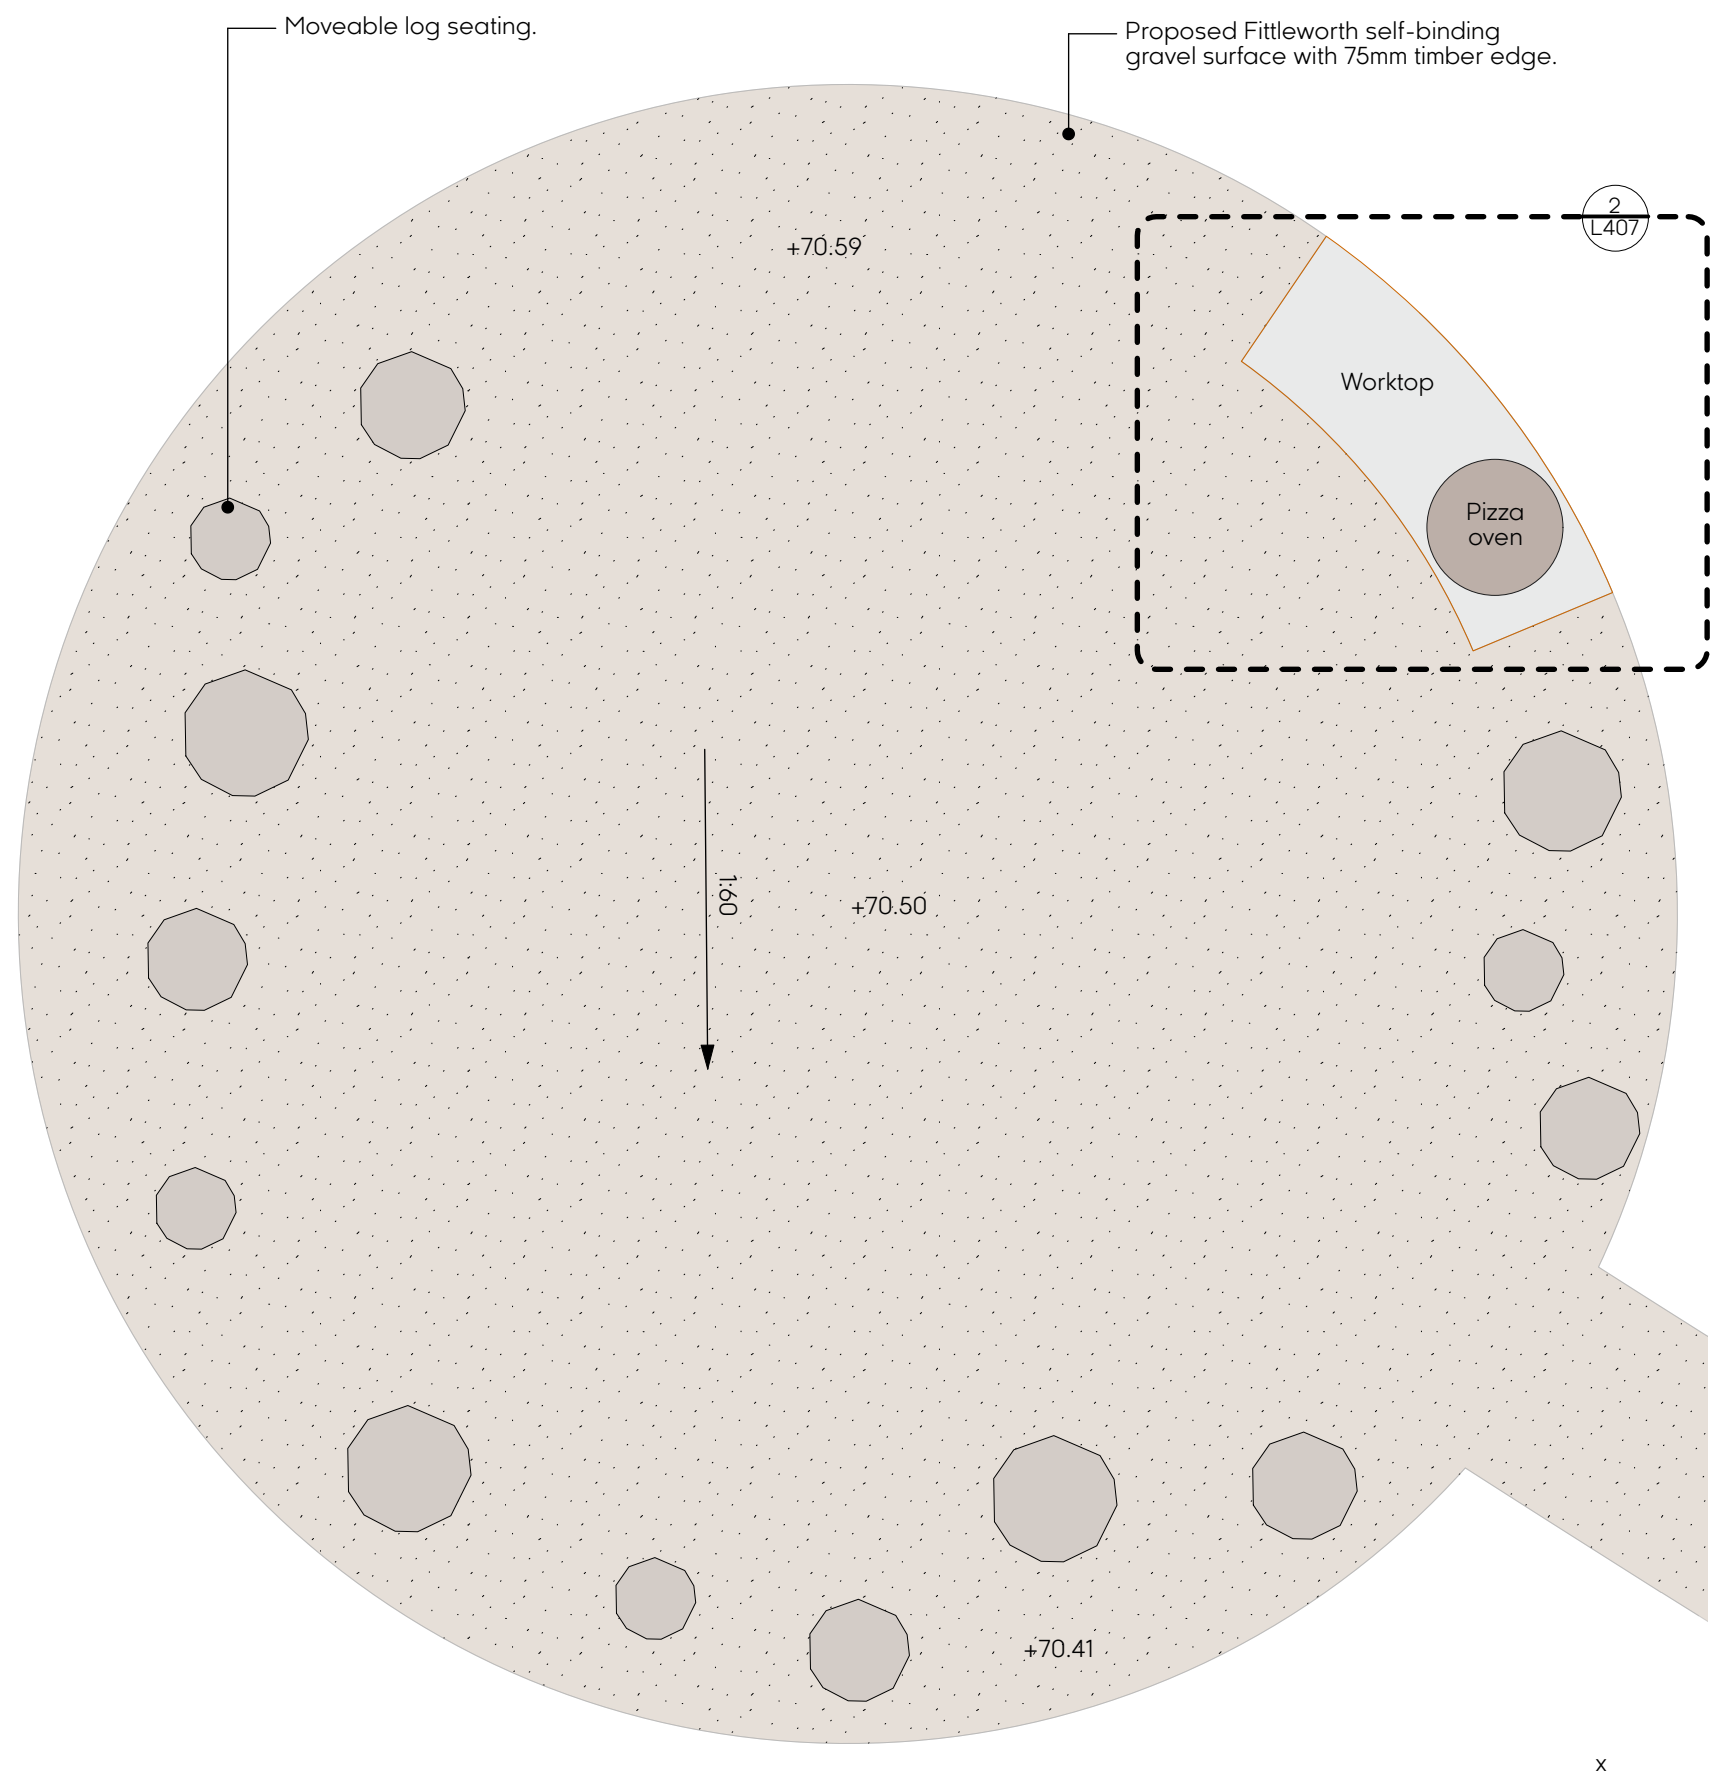

Pizza Oven Kit 900mm (Earth Block UK)

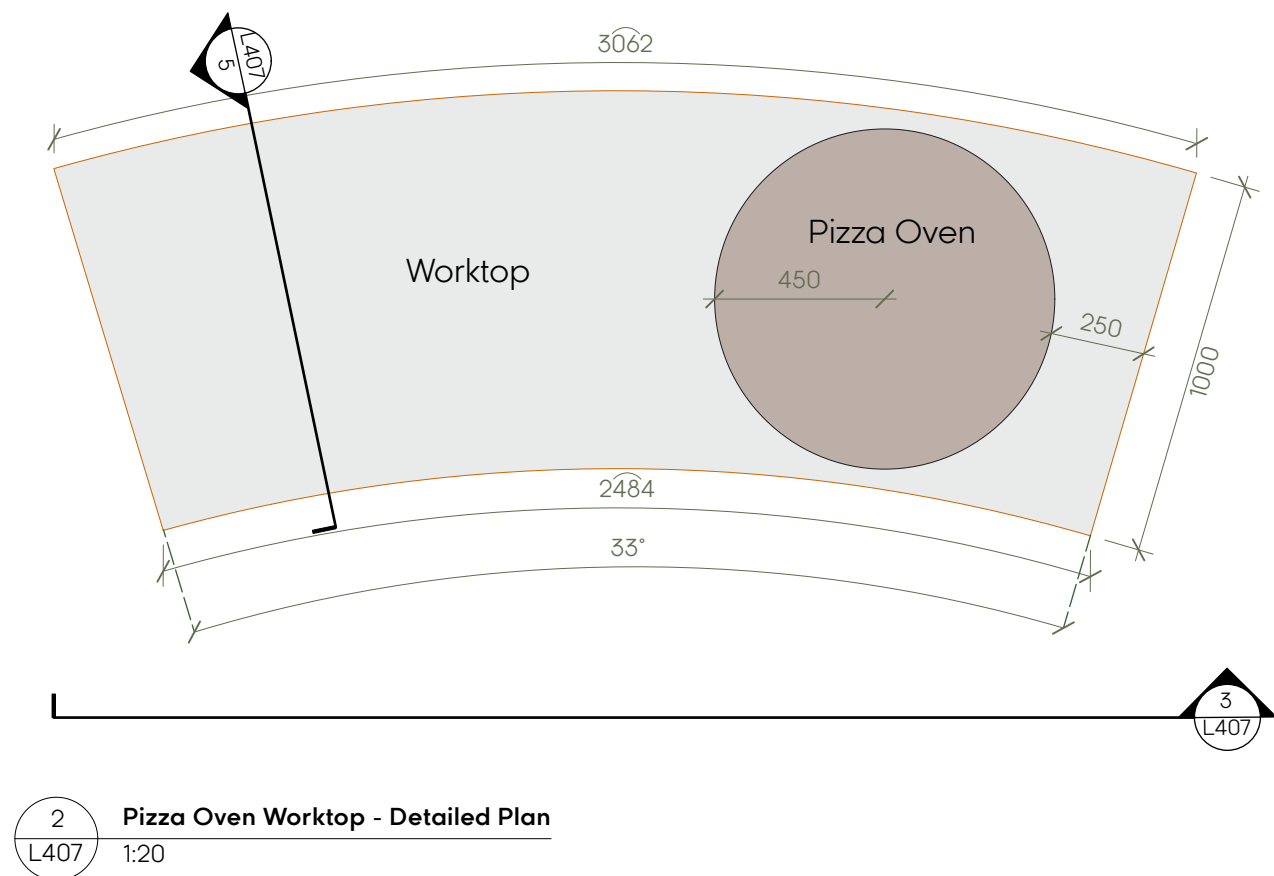

P2	Planning condition discharge update	04.08.2026
P1	Planning condition discharge	03.06.2026
Rev	Description	Date

Project
Borde Hill Garden - Sugworth Farm

Drawing
Landscape Construction Details 3 of 3

Scale	Date	Drawn	Checked	Status
Varies @ A1	09.12.25	EW	MR	Planning

Drawing Number	Revision
----------------	----------