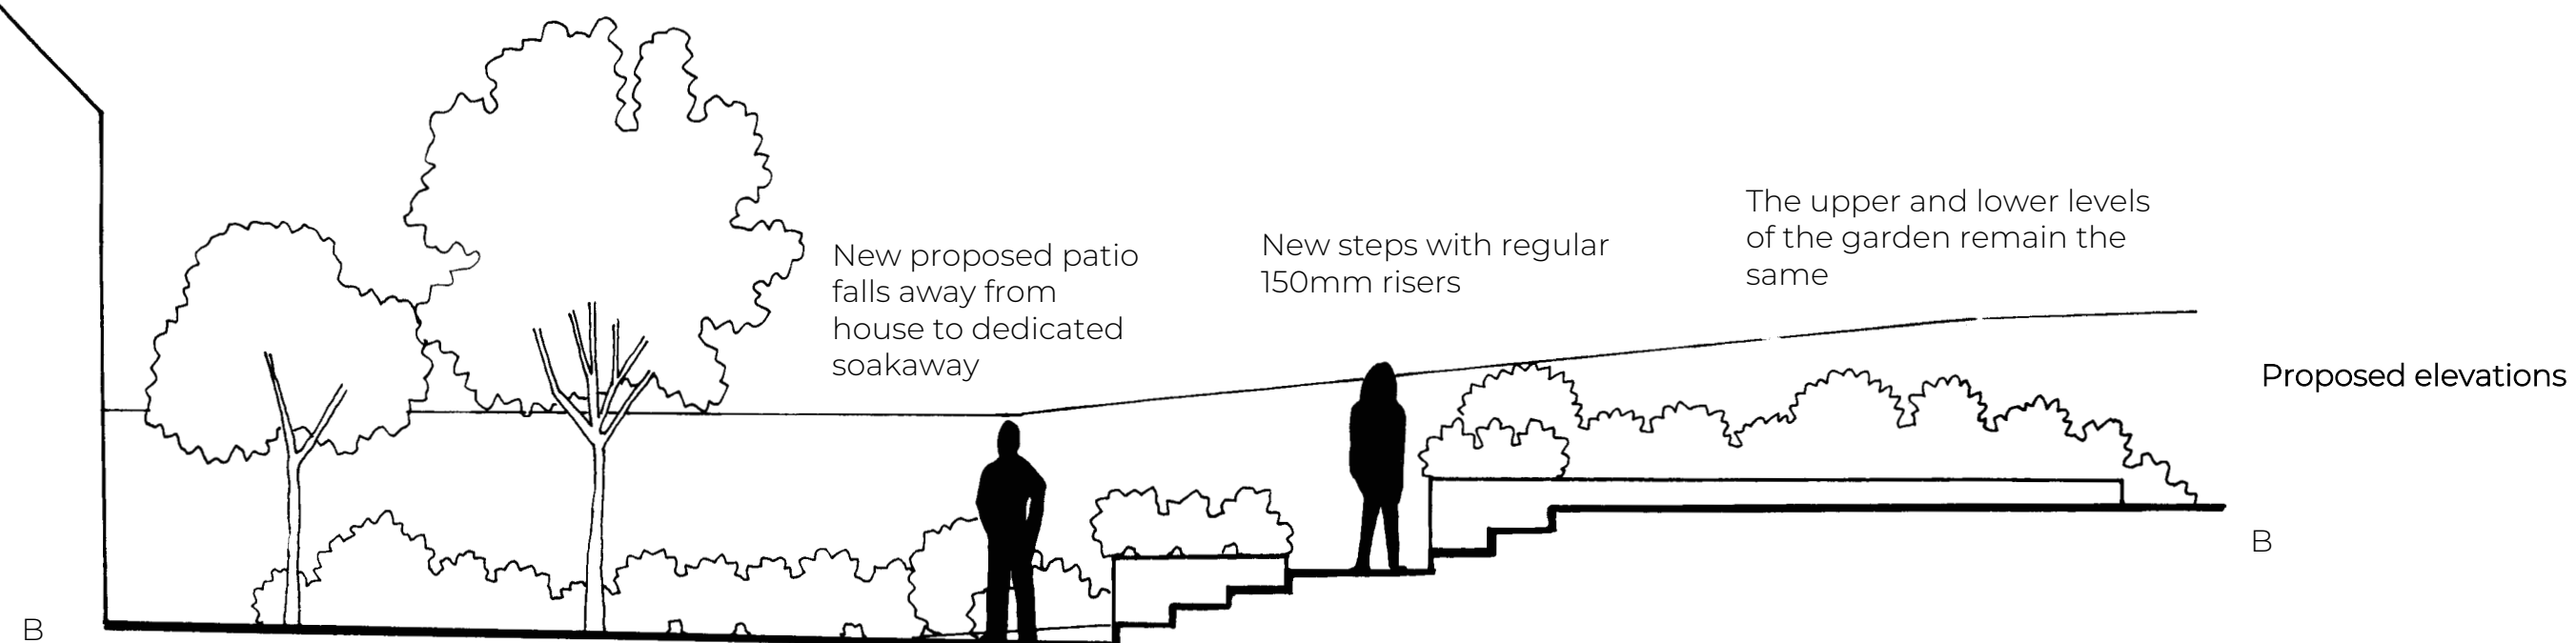
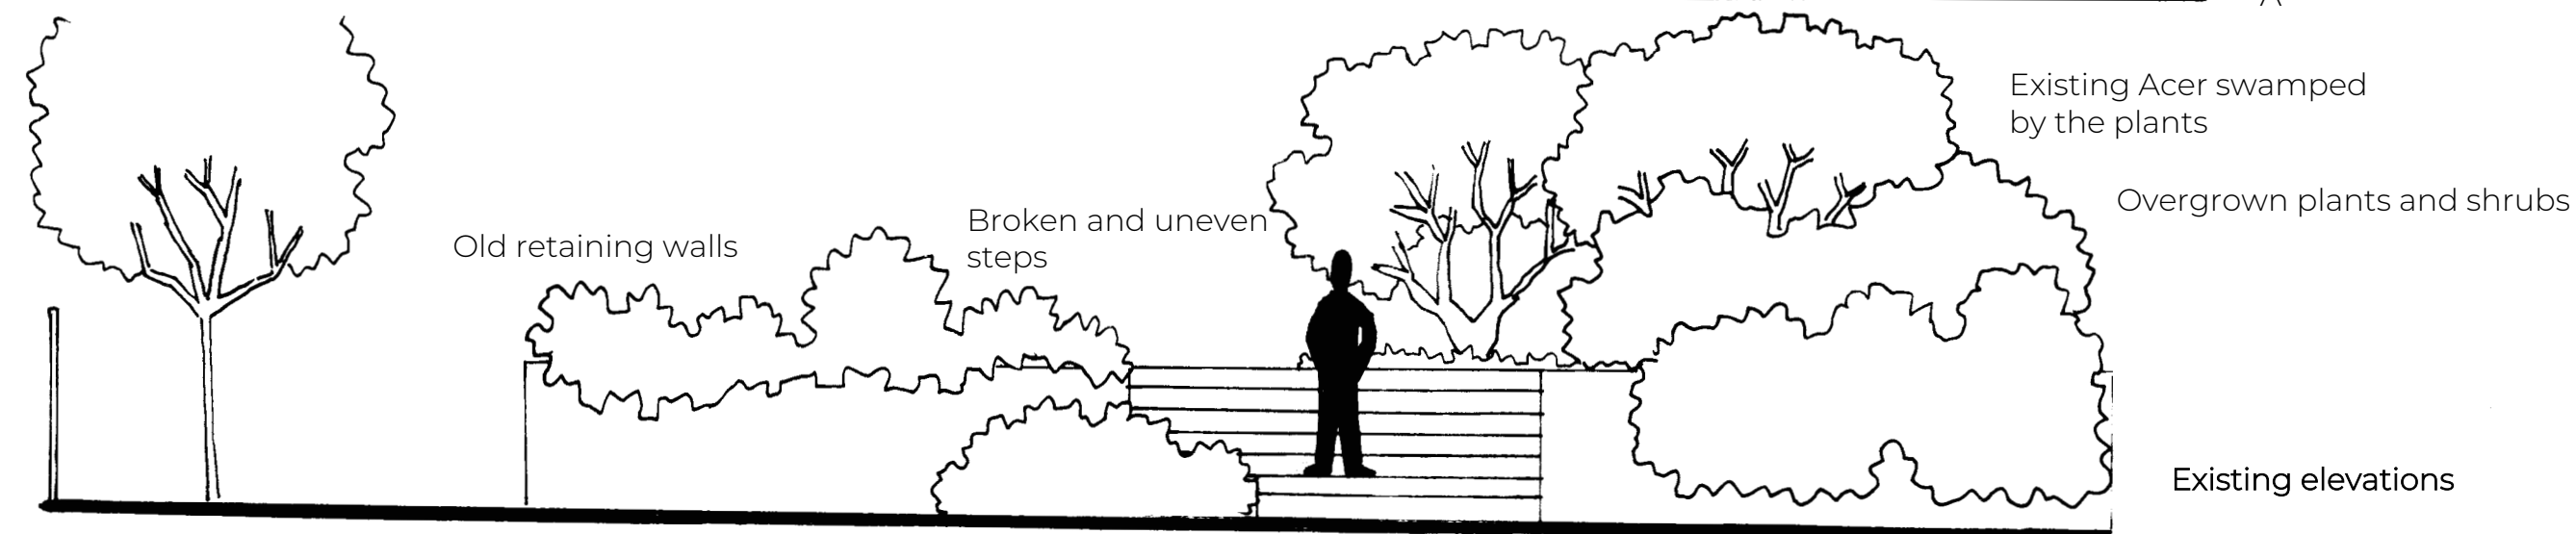
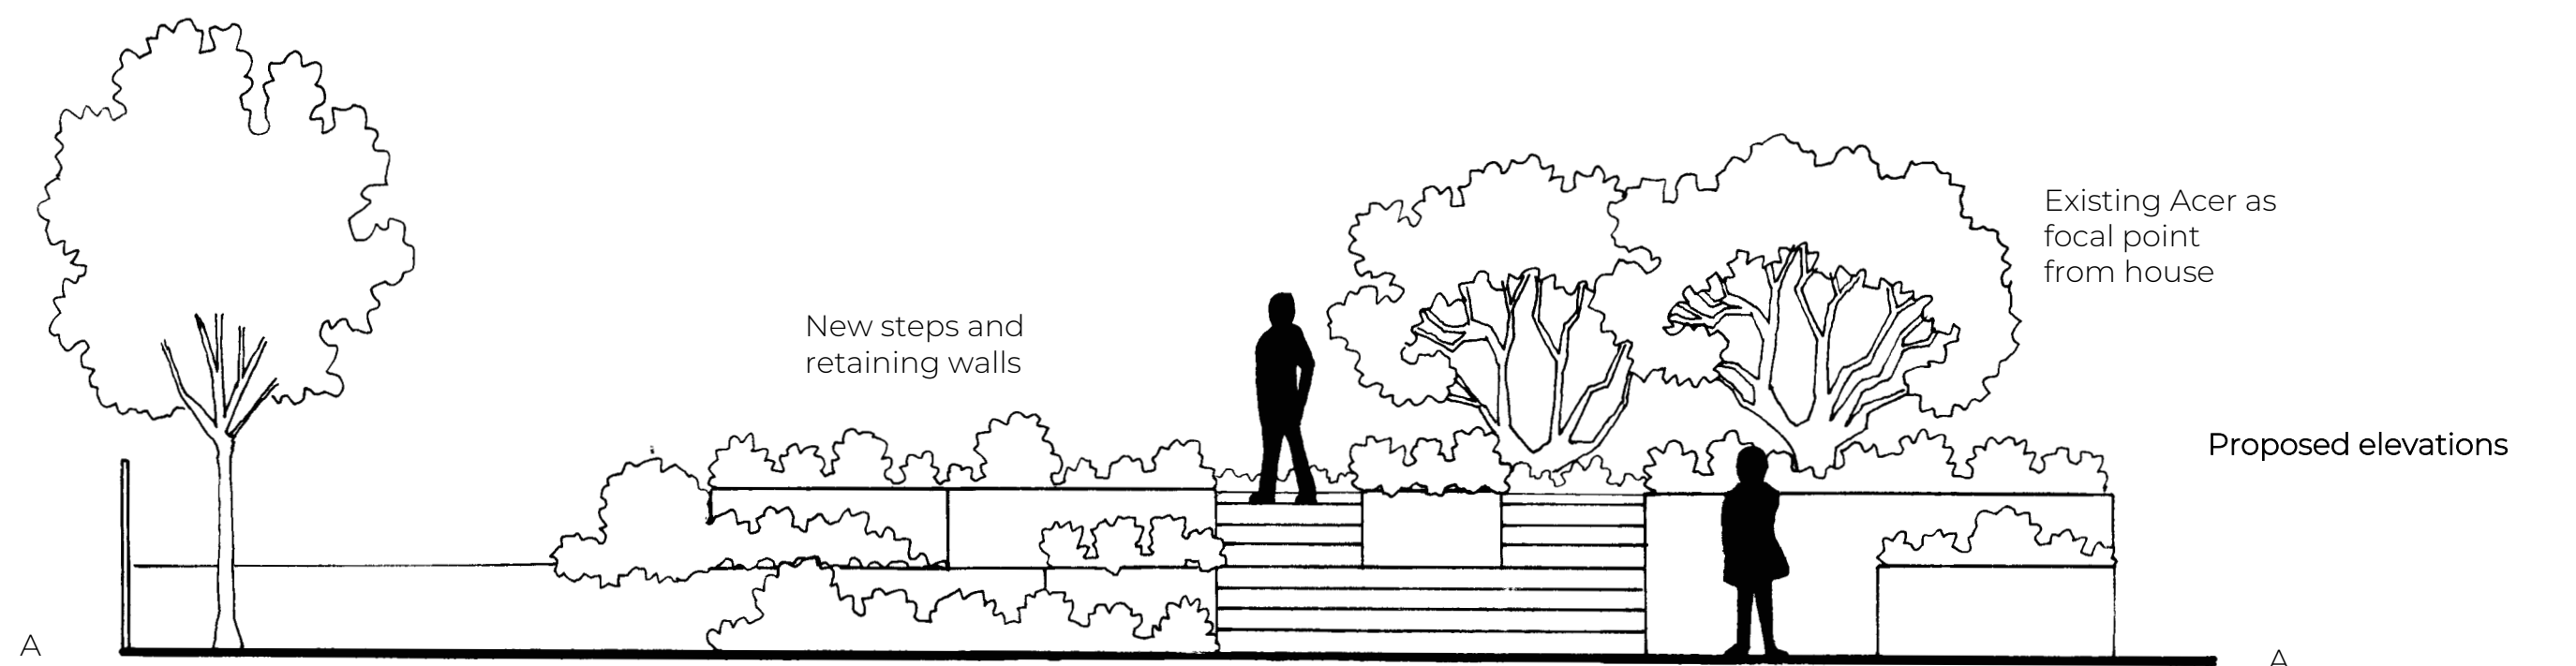


NOTES:
All dimensions must be checked on site and not scaled from this drawing.

Elevations for the proposed garden relate to the Master Plan : drwg no : HARV 0807

Existing Elevations relate to the existing garden. drwg no: HARV0806

A	Date	Revisions

©copyright

Client
Sarah Moore

Job Title
48, Harvest Hill,
East Grinstead
West Sussex
RH19 4BT

Drawing Title
Proposed elevations
Existing elevations

Scale
1:50 @A2

Date Aug 2026 **Drawn by** JBH

Drg No. HARV0809 **Rev.**