


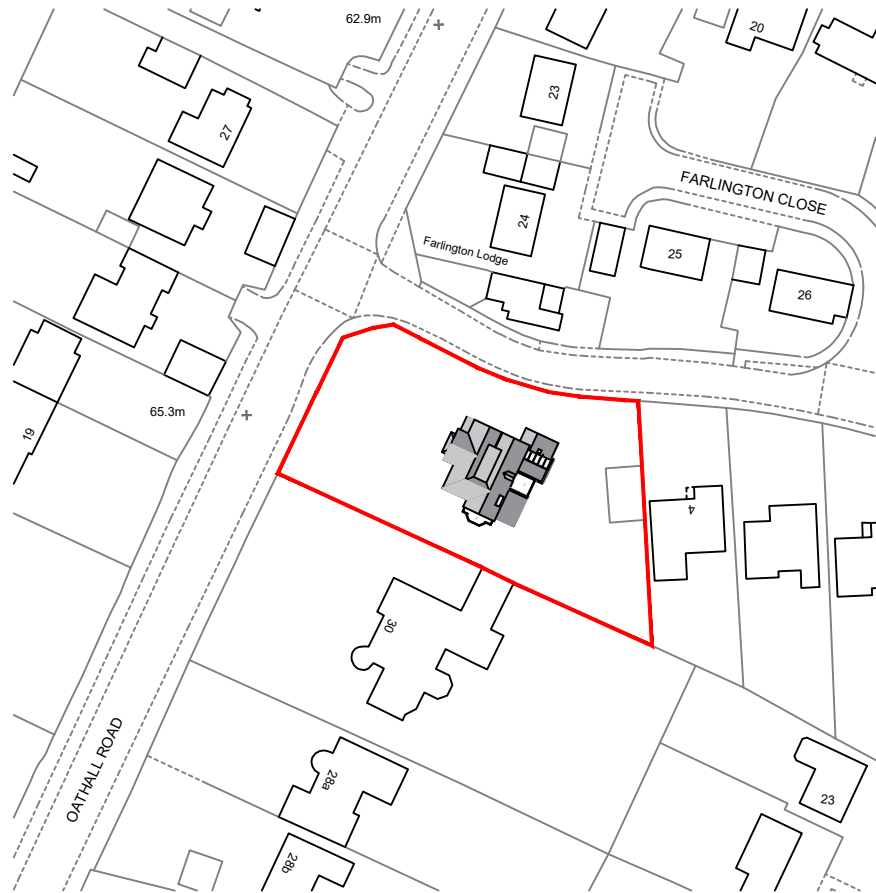

© Crown copyright 2026 Ordnance Survey 100053143

Scale Bar (1:1250)



Revision: | | |

address
1 Corin House, 32 Oathall Road, Haywards Heath, West Sussex, RH16 3EQ

project
Proposed porch to side door, conversion of internal rooms, removal of glazed lean-to above walkway, chimney and pitched roof with new flat roof with roof lantern

title
Existing Location Plan

scale 1:1250 @A4	date September 2026	dwg no. 2026.520.03	revision
---------------------	------------------------	------------------------	----------

DOWSVIEW
ASSOCIATES
Chartered Surveyors

Little Acorns
Hampers Lane
Storrington
West Sussex
RH20 3HZ

Tel: 01903 746367
Mob: 07525 844965

Email:
mail@downsview-surveyors.co.uk

