


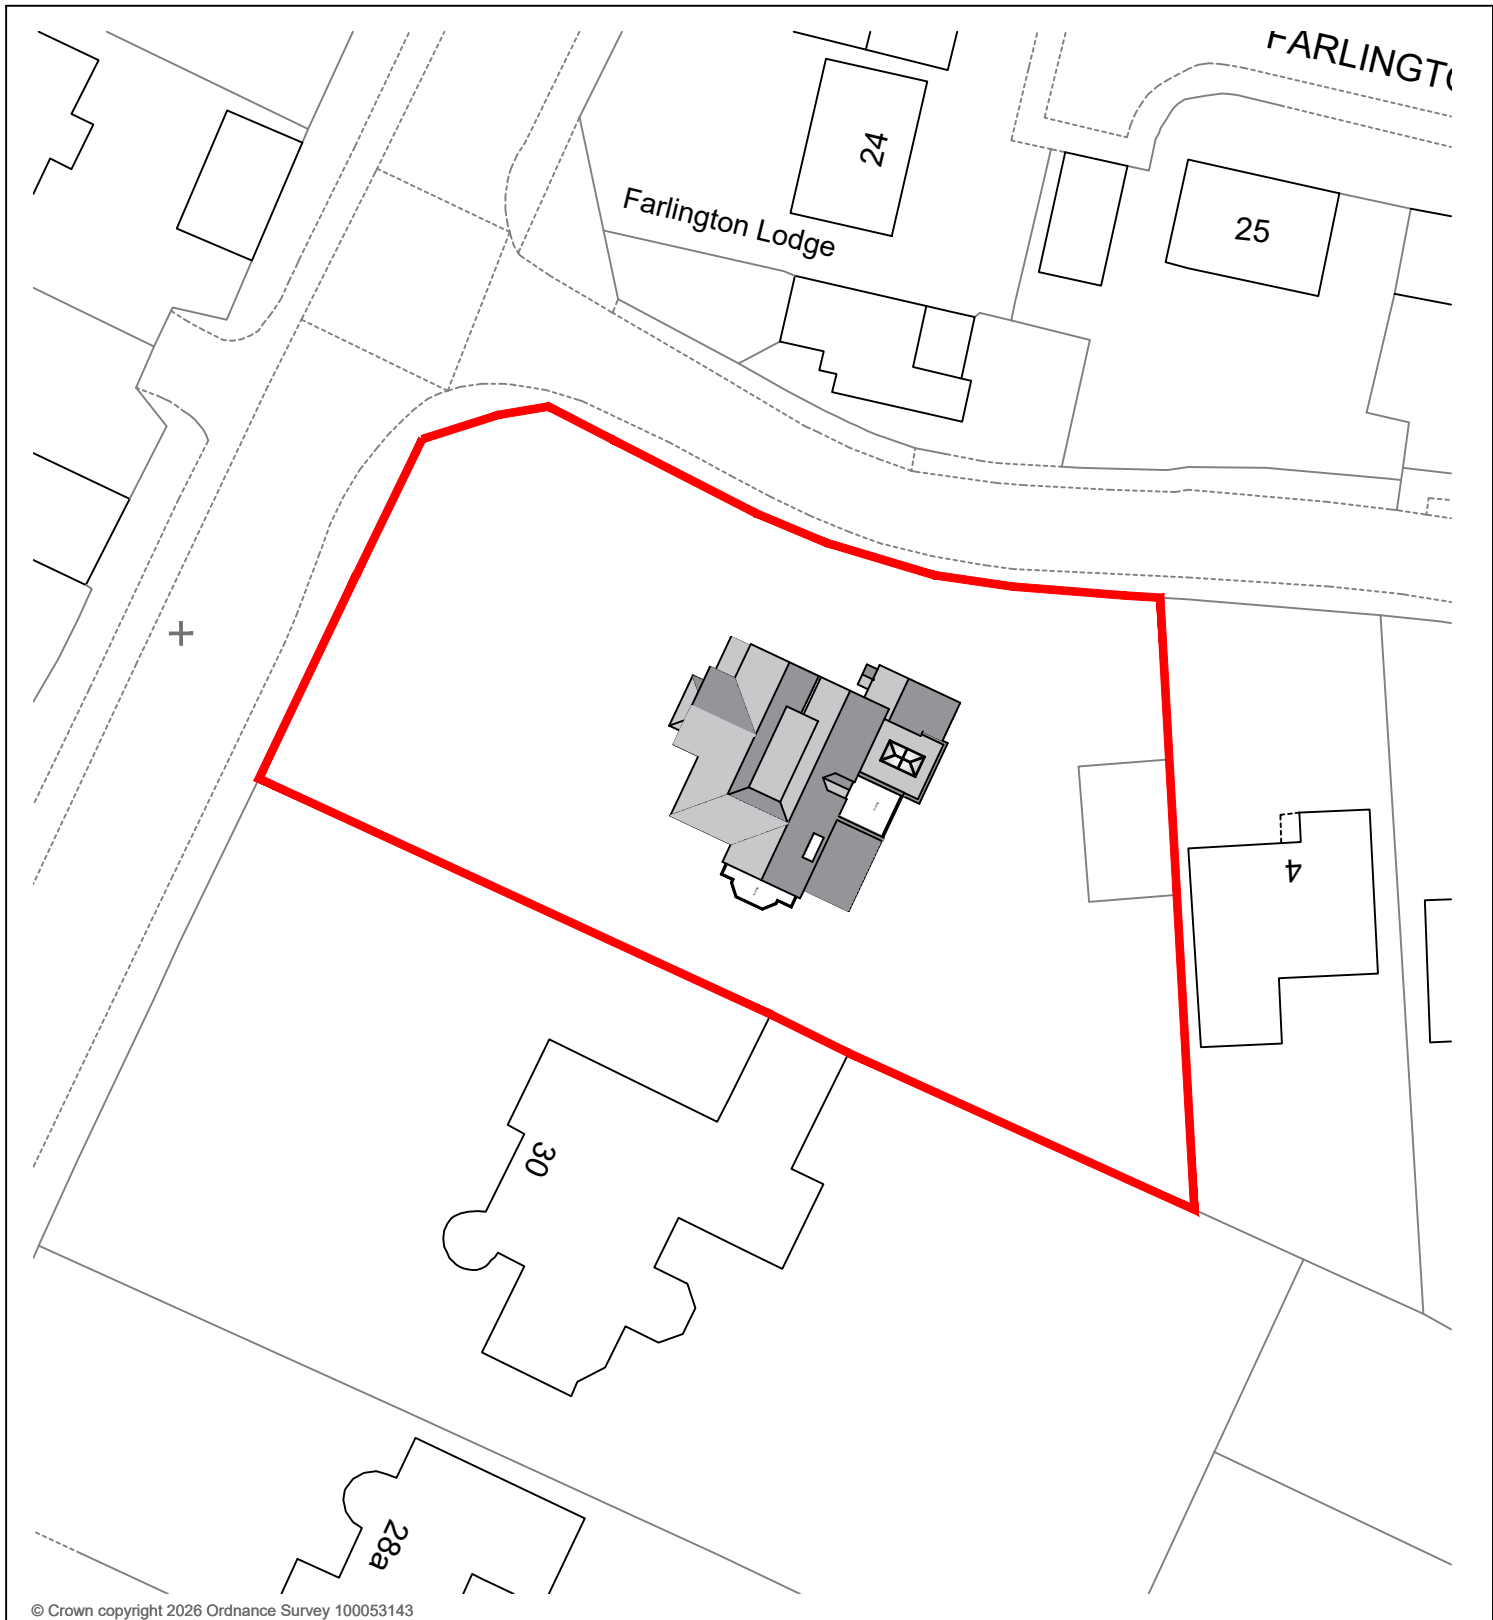

© Crown copyright 2026 Ordnance Survey 100053143

Scale Bar (1:500)



Revision:			
address 1 Corin House, 32 Oathall Road, Haywards Heath, West Sussex, RH16 3EQ			
project Proposed porch to side door, conversion of internal rooms, removal of glazed lean-to above walkway, chimney and pitched roof with new flat roof with roof lantern			
title Proposed Block Plan			
scale 1:500 @A4	date September 2026	dwg no. 2026.520.04	revision

DOWSVIEW
ASSOCIATES
Chartered Surveyors

Little Acorns
Hampers Lane
Storrington
West Sussex
RH20 3HZ

Tel: 01903 746367
Mob: 07525 844965

Email:
mail@downsview-surveyors.co.uk

