





**barn 1 - proposed ground floor plan**  
GROSS INTERNAL AREA = 166m<sup>2</sup>  
Refer to drawing 2643.PL08 for elevations

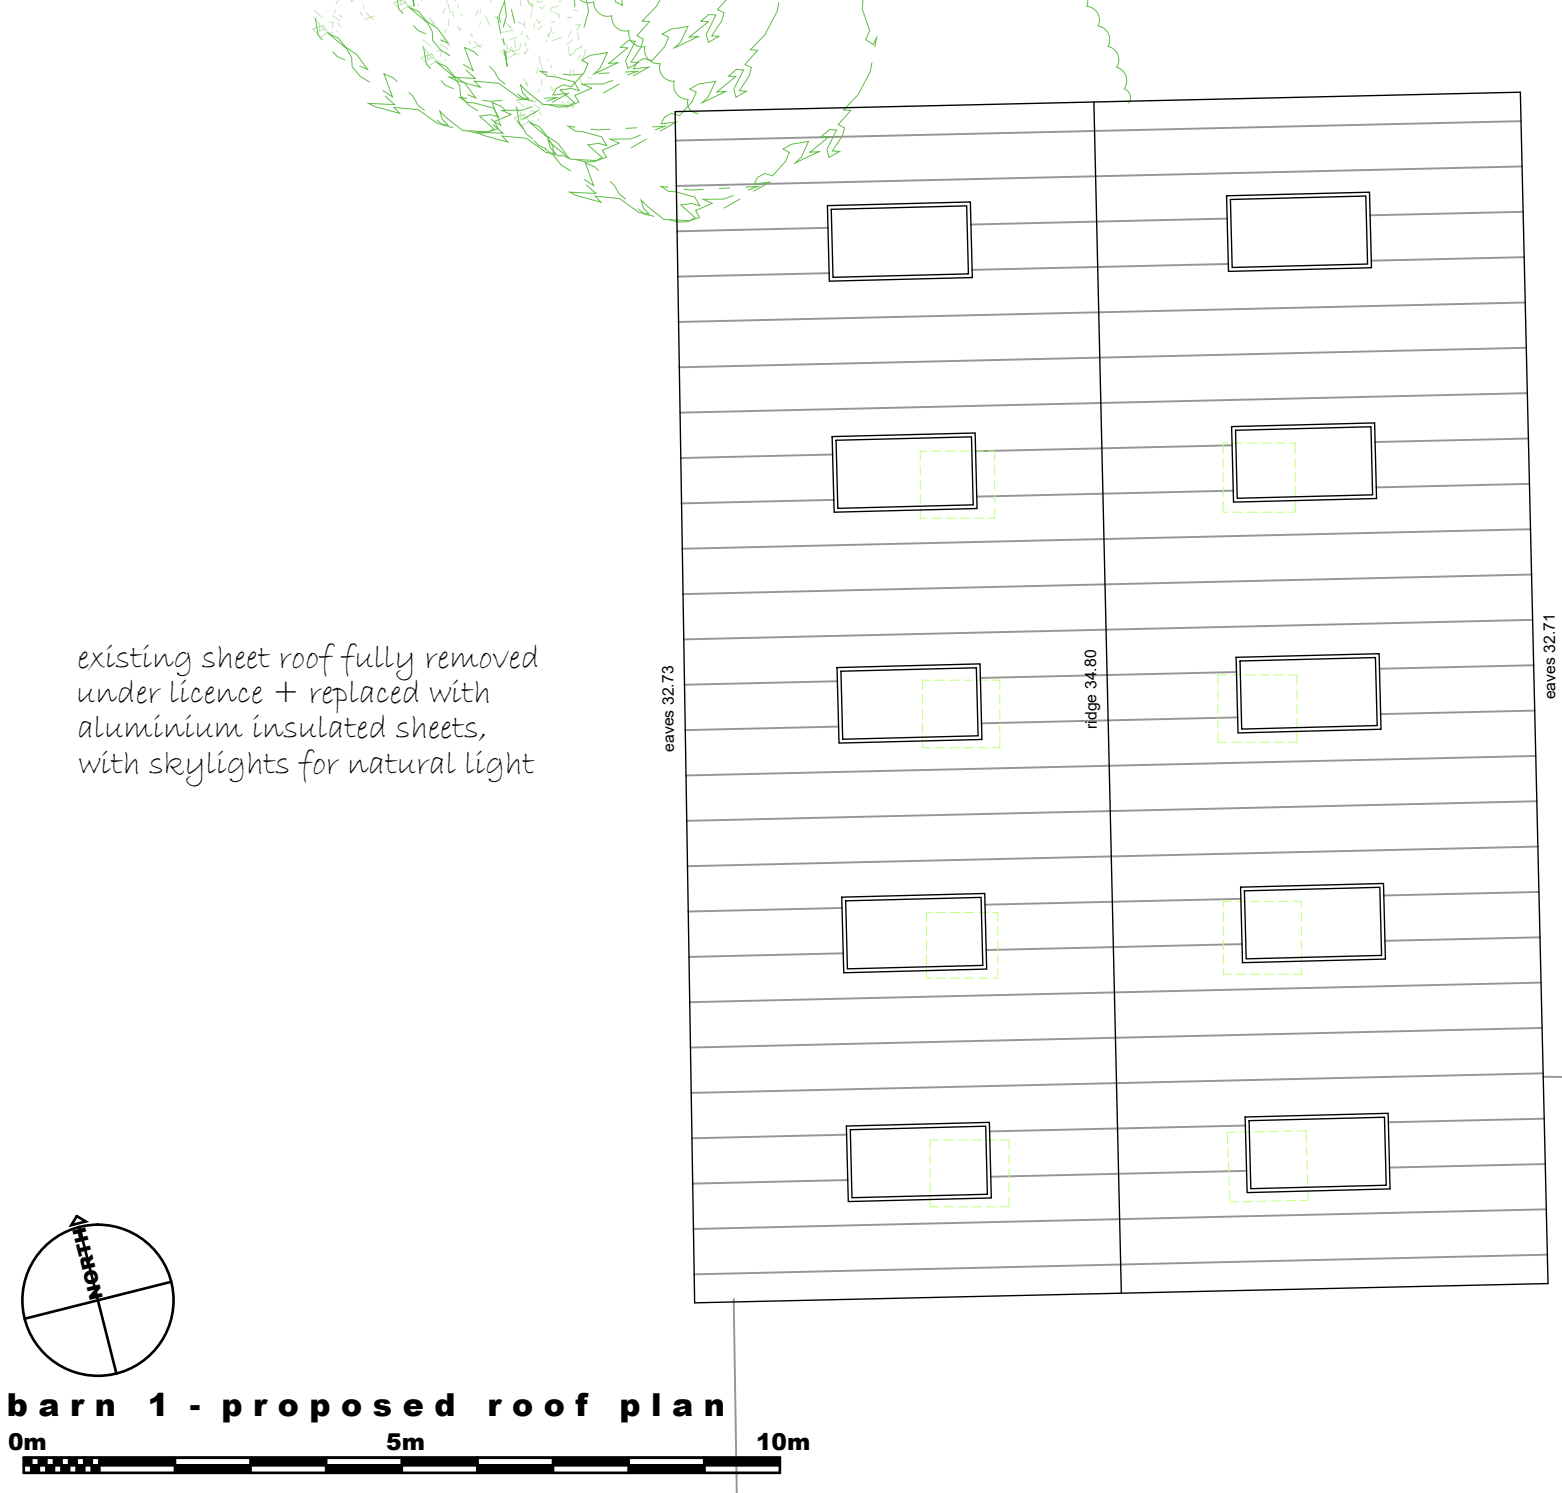

**barn 1 - proposed roof plan**

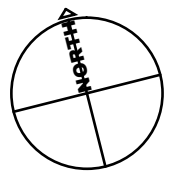

| notes + revisions |  |  |  |  |  | title                              |  | scale      |  | number     |
|-------------------|--|--|--|--|--|------------------------------------|--|------------|--|------------|
|                   |  |  |  |  |  | client + project                   |  |            |  |            |
|                   |  |  |  |  |  | Telbridge Properties               |  |            |  | 1:100 @ A3 |
|                   |  |  |  |  |  | Twineham Court Farm                |  |            |  | 2643.PL03  |
|                   |  |  |  |  |  | Bob Lane, Twineham                 |  |            |  |            |
|                   |  |  |  |  |  | Barn 1                             |  | date       |  | status     |
|                   |  |  |  |  |  | Proposed Ground Floor + Roof Plans |  | 31.07.2026 |  |            |
|                   |  |  |  |  |  |                                    |  |            |  | PLANNING   |