


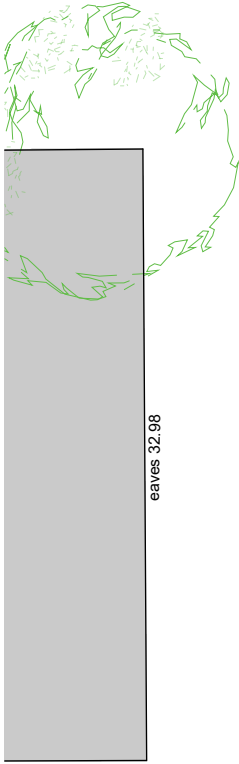

barn 5 - proposed roof plan

A horizontal scale bar with a black background. It is divided into segments by white vertical lines. The first segment on the left is filled with white dots. Above the bar, the text '0m' is at the left end, '5m' is above the fourth segment, and '10m' is at the right end.




© G3 Architecture

This drawing is copyright and shall not be reproduced for any other purpose without the written consent of G3 Architecture. This drawing must be read in conjunction with all other related drawings and documentation.

It is the contractor's responsibility to ensure compliance with the Building Regulations. Do not scale from this drawing, use figured dimensions only.

It is the contractor's responsibility to check all dimensions on site.

Any discrepancy to be reported immediately. IF IN DOUBT ASK.

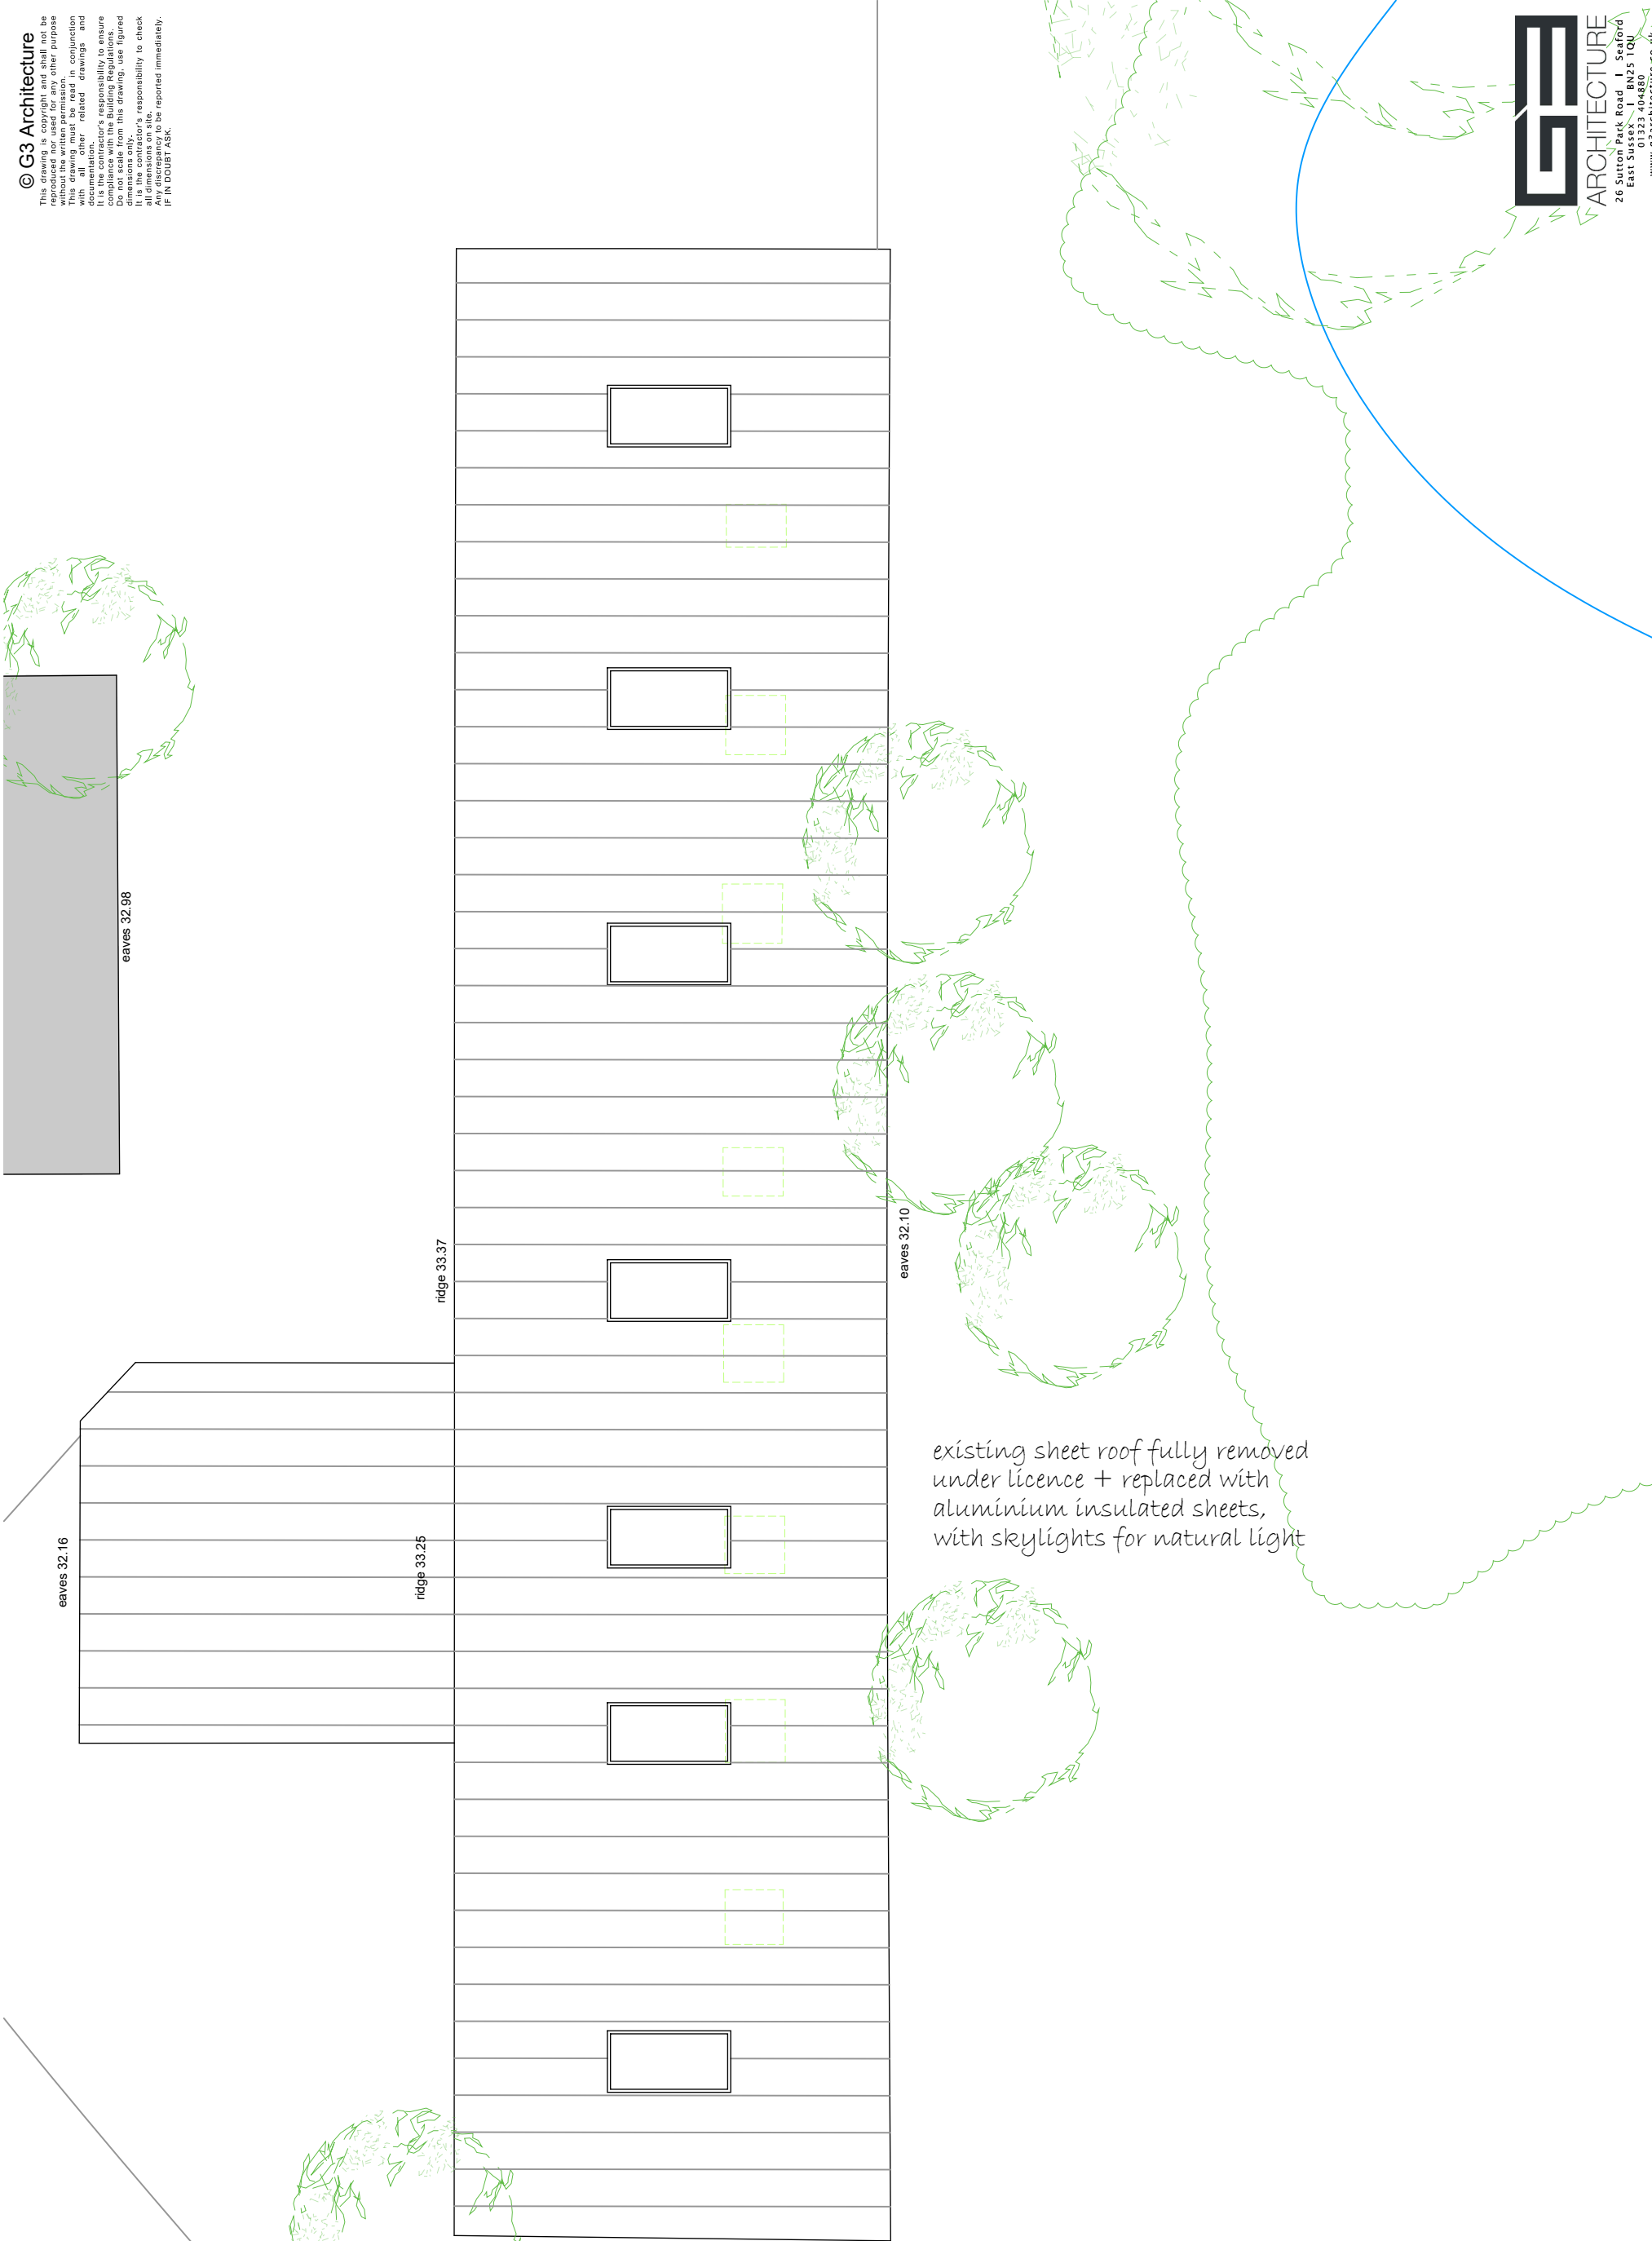

notes + revisions		client + project		title	scale	number
		Telbridge Properties			1:100 @ A3	2643.PL07
		Twineham Court Farm		Barn 5		
		Bob Lane, Twineham		Proposed Roof Plan	date	status
					31.07.2026	
						PLANNING