

concrete block walls retained + painted black

existing windows removed + blocked up


existing sheet roof fully removed under licence + replaced with aluminium insulated sheets, with skylights for natural light




barn 5

proposed north elevation

1:100

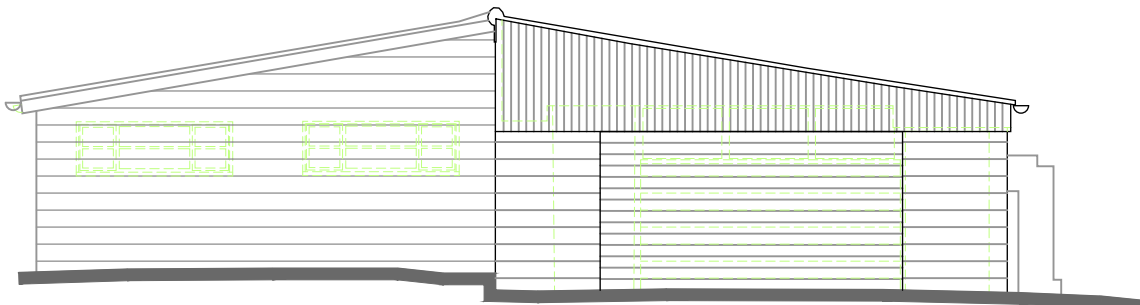


proposed south elevation

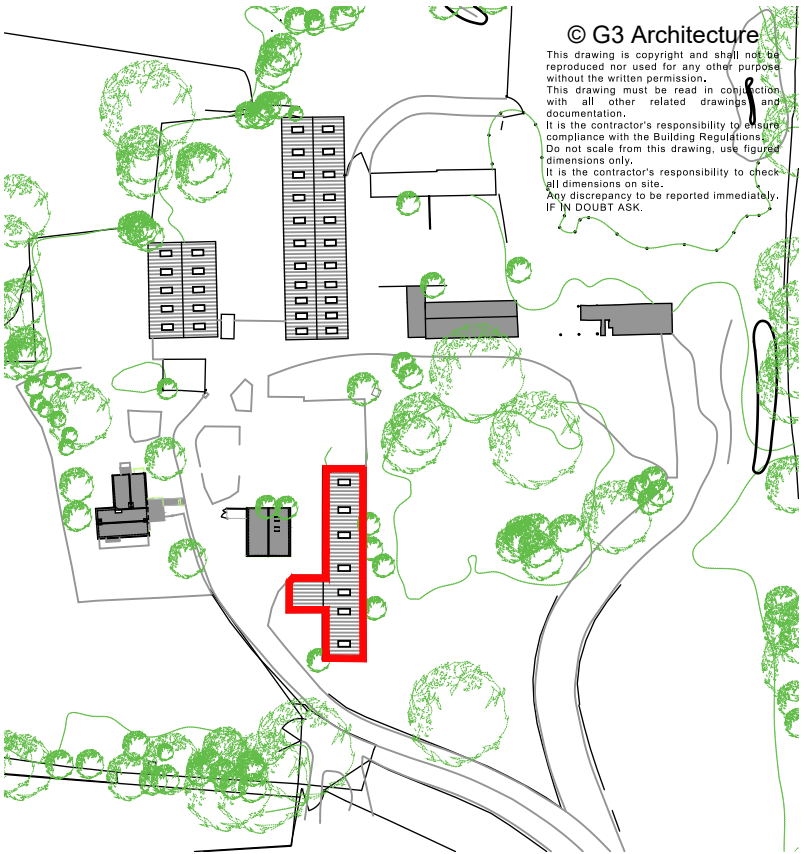


location plan

1:1250

0m 10m 20m 30m 40m 50m

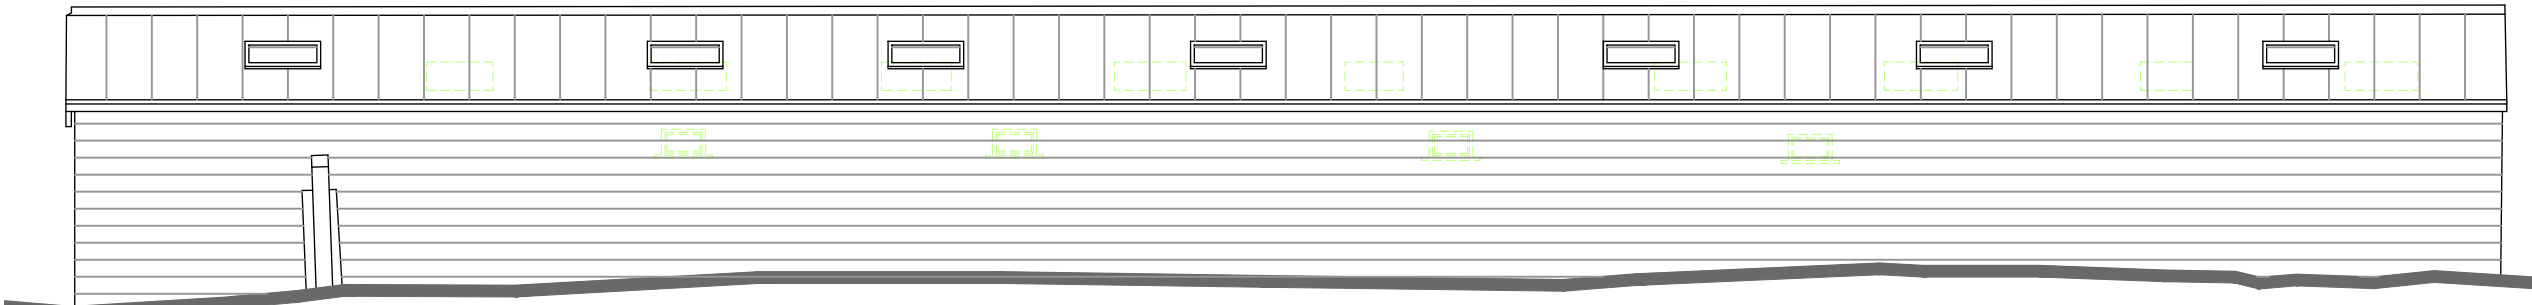

proposed east elevation

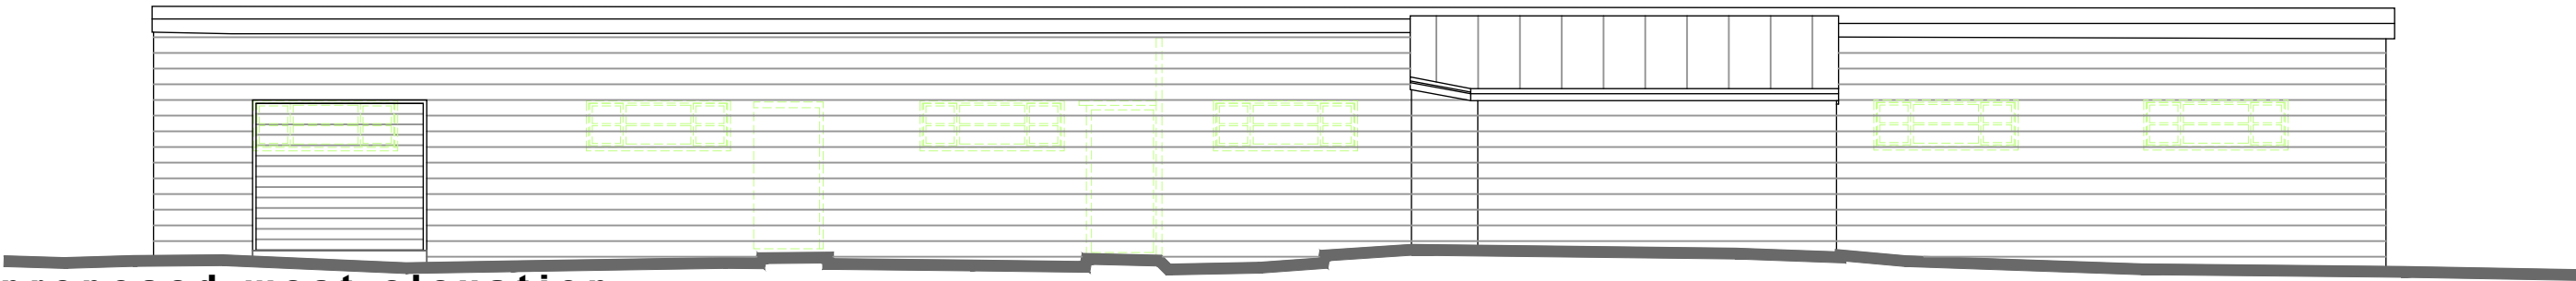

proposed west elevation



| notes + revisions |  |  |  | client + project     | title               | scale         | number    |
|-------------------|--|--|--|----------------------|---------------------|---------------|-----------|
|                   |  |  |  | Telbridge Properties | Barn 5              | As Noted @ A3 | 2427.PL10 |
|                   |  |  |  | Twineham Court Farm  | Proposed Elevations | 31.07.2026    | PLANNING  |
|                   |  |  |  | Bob Lane, Twineham   |                     |               |           |

© G3 Architecture

This drawing is copyright and shall not be reproduced nor used for any other purpose without the written permission.

This drawing must be read in conjunction with all other related drawings and documentation.

It is the contractor's responsibility to ensure compliance with the Building Regulations.

Do not scale from this drawing, use figured dimensions only.

It is the contractor's responsibility to check all dimensions on site.

Any discrepancy to be reported immediately. IF IN DOUBT ASK.

**G3**

ARCHITECTURE

26 Sutton Park Road | Seaford  
East Sussex | BN25 1QU  
01323 404880  
www.g3architecture.co.uk