
© G3 Architecture
This drawing is copyright and shall not be reproduced nor used for any other purpose without the written permission.
This drawing must be read in conjunction with all other related drawings and documentation.
It is the contractor's responsibility to ensure compliance with the Building Regulations.
Do not scale from this drawing, use figured dimensions only.
It is the contractor's responsibility to check all dimensions on site.
Any discrepancy to be reported immediately.
IF IN DOUBT ASK.

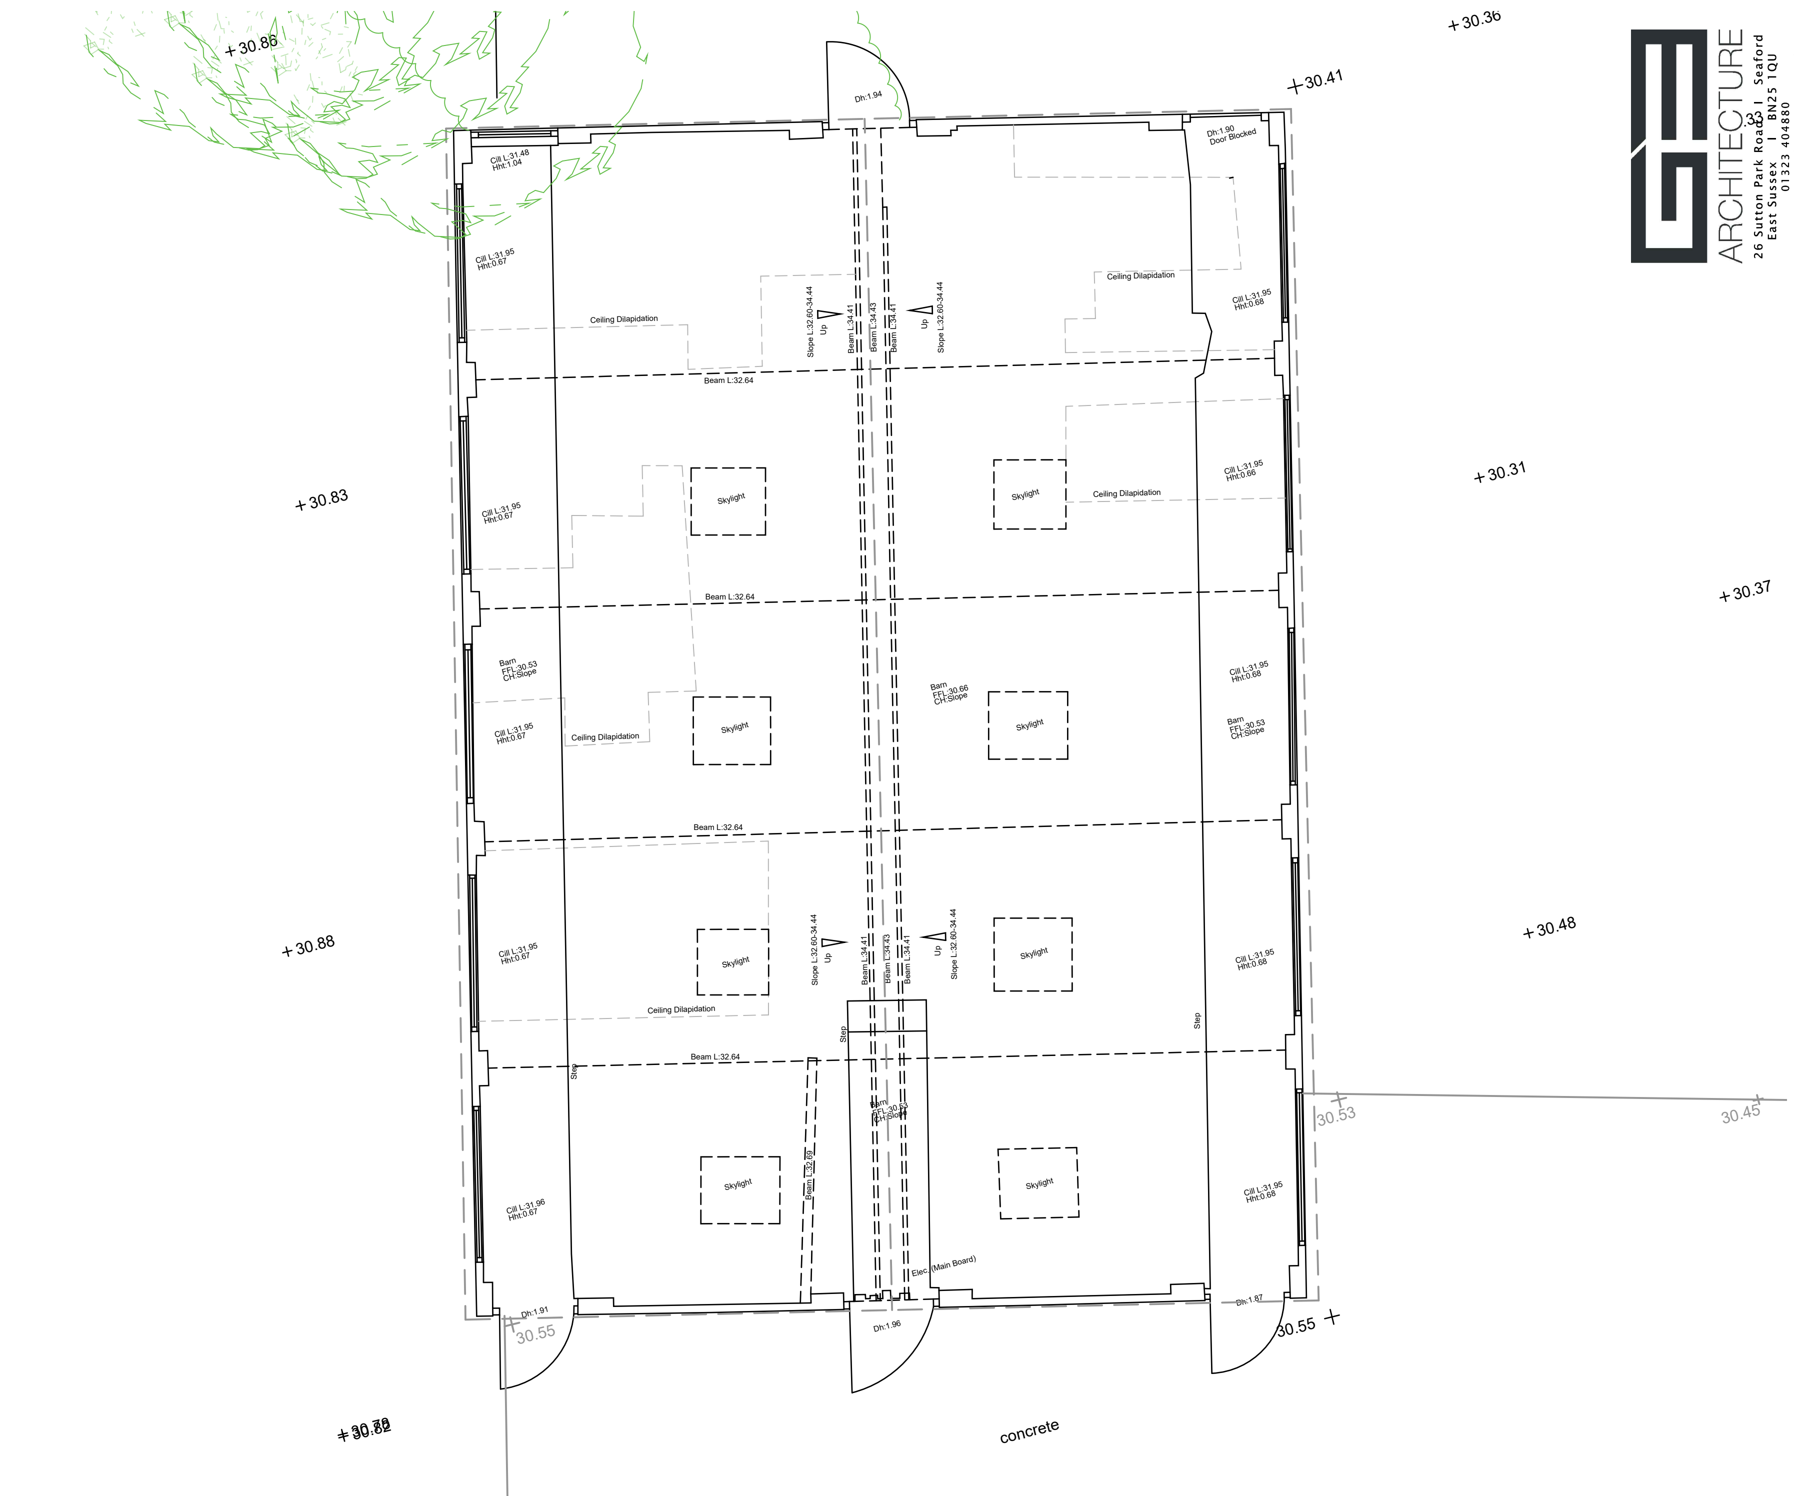


barn 1 - existing ground floor plan

GROSS INTERNAL AREA = 166m²

Refer to drawing 2643.S08 for elevations



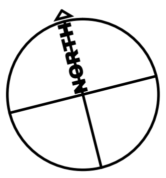

barn 1 - existing roof plan

0m 5m 10m

G3 ARCHITECTURE
26 Sutton Park Road I Seaford
East Sussex I BN25 1QU
01323 404880
www.g3architecture.co.uk

number	2643.S03
status	SURVEY
scale	1:100 @ A3
date	31.07.2026
title	Barn 1 Existing Ground Floor + Roof Plans
client + project	Telbridge Properties Twineham Court Farm Bob Lane, Twineham
notes + revisions	