


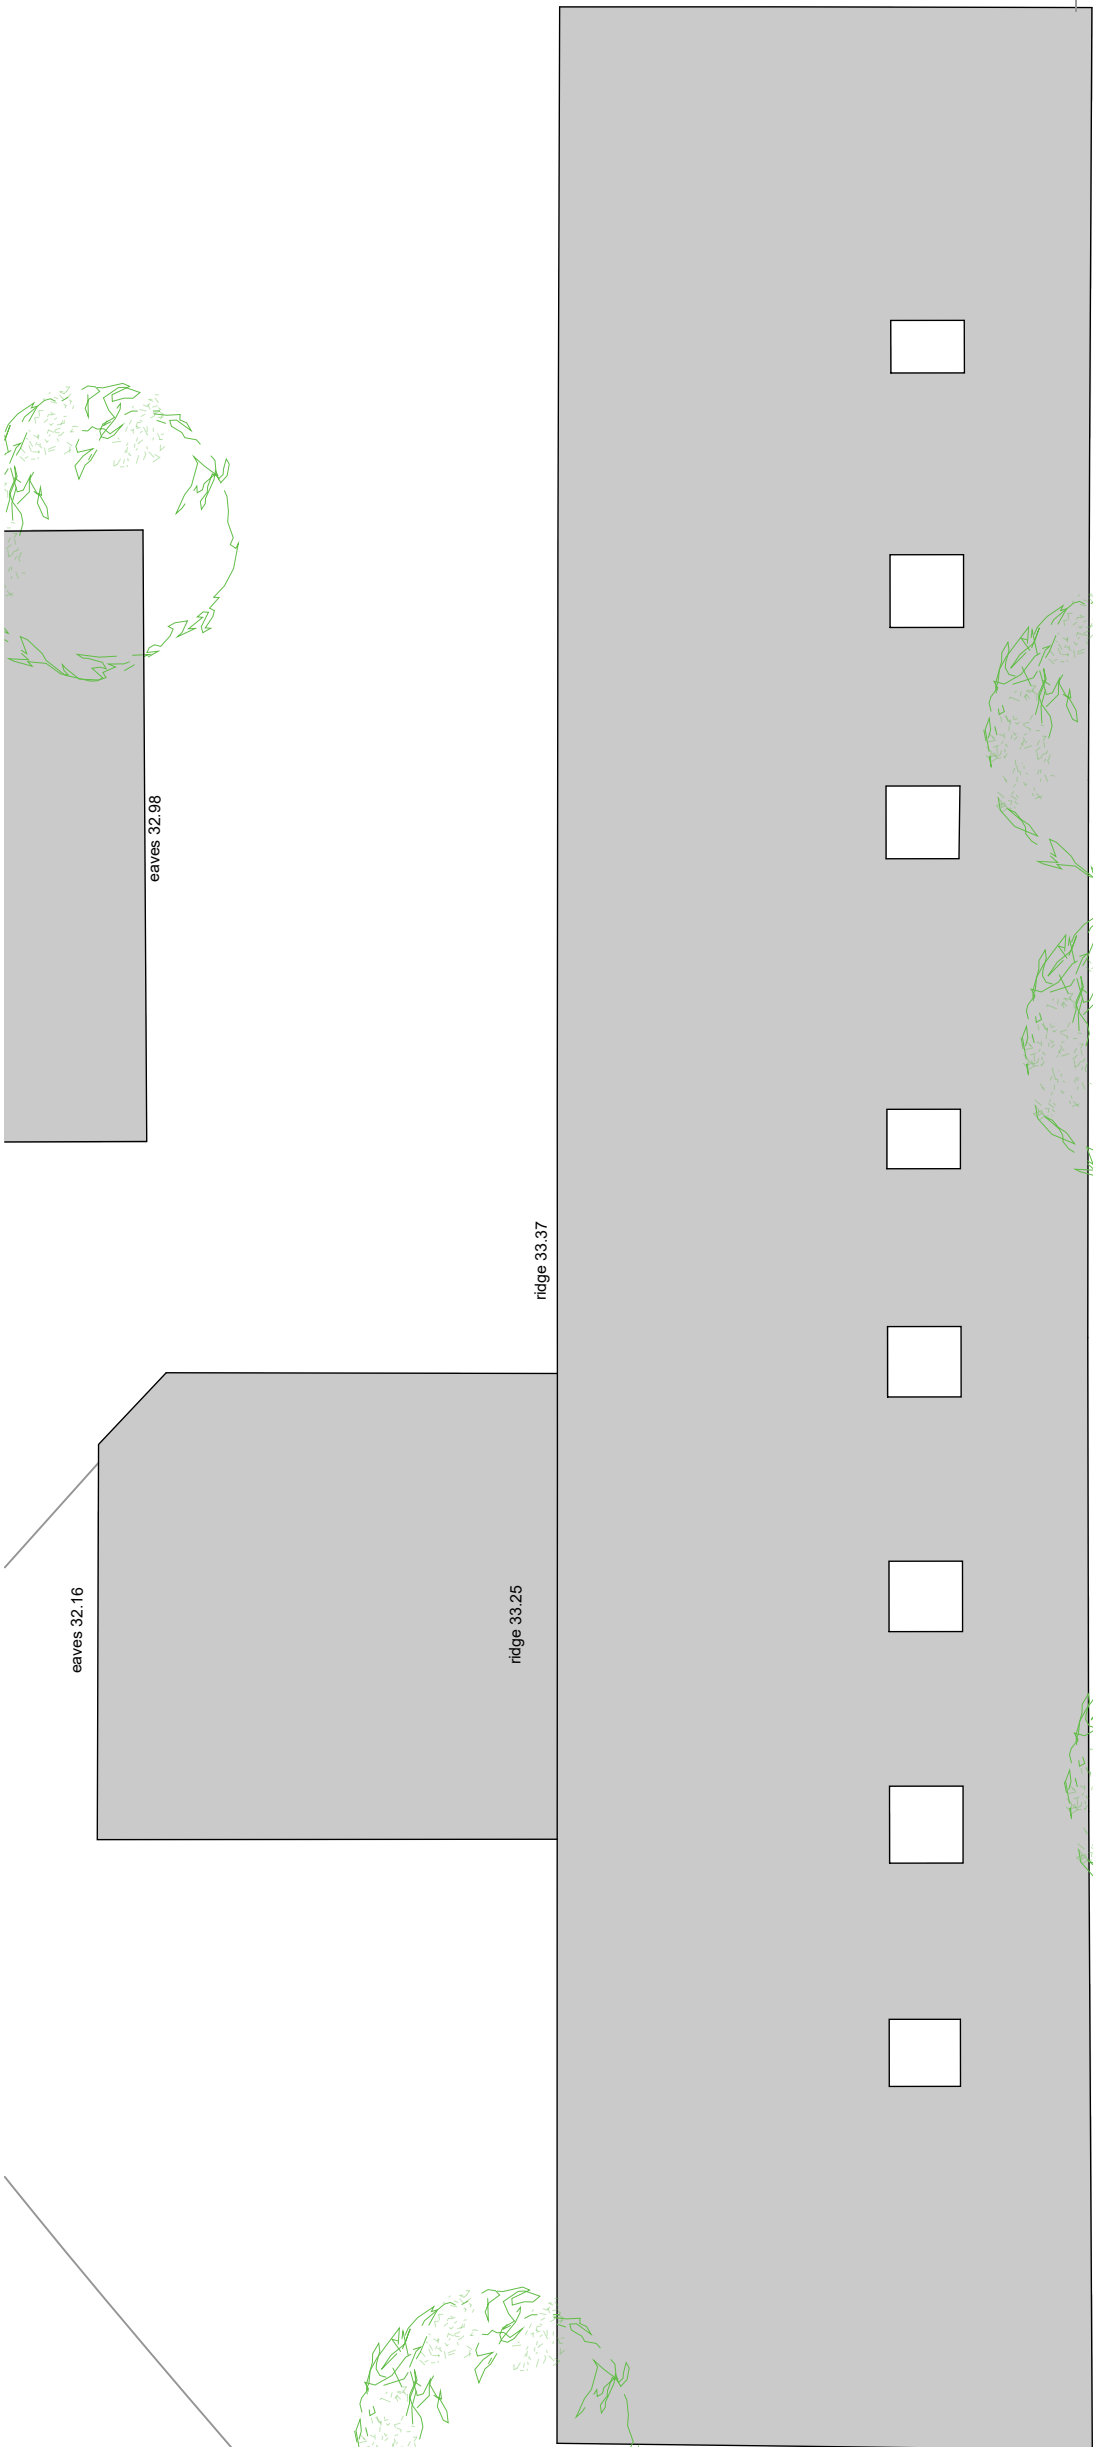

barn 5 - existing roof plan




© G3 Architecture

This drawing is copyright and shall not be reproduced for any other purpose without the written consent of G3 Architecture. This drawing must be read in conjunction with all other related drawings and documentation.

It is the contractor's responsibility to ensure compliance with the Building Regulations. Do not scale from this drawing, use figured dimensions only.

It is the contractor's responsibility to check all dimensions on site.

Any discrepancy to be reported immediately. IF IN DOUBT ASK.

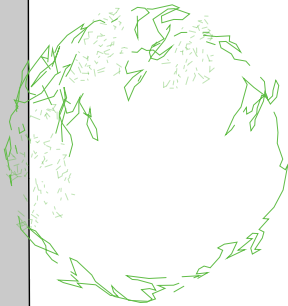

leaves 32.10



ARCHITECTURE
26 Sutton Park Road | Seaford
East Sussex | BN25 1QU
01323 404880
www.q3architecture.co.uk

notes + revisions		client + project		scale	number
		Telbridge Properties		1:100 @ A3	2643.S07
		Twineham Court Farm			
		Bob Lane, Twineham		date	status
				31.07.2026	
				SURVEY	