




concrete blockwork walls
mixture of timber + metal fenestration
corrugated sheet roof

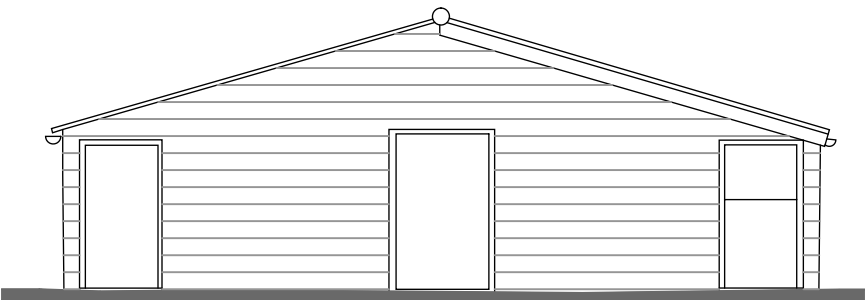

existing barn 2
north elevation
1:100

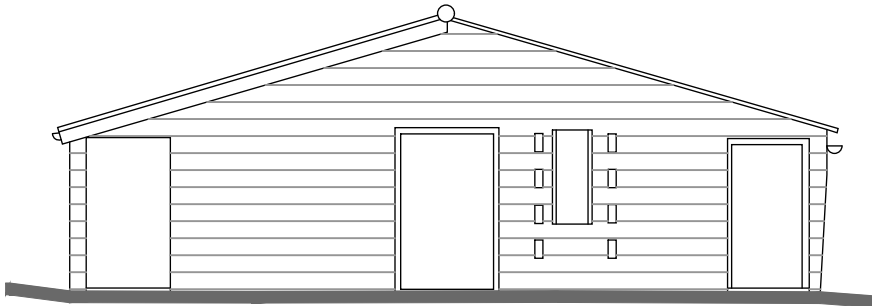


existing south elevation

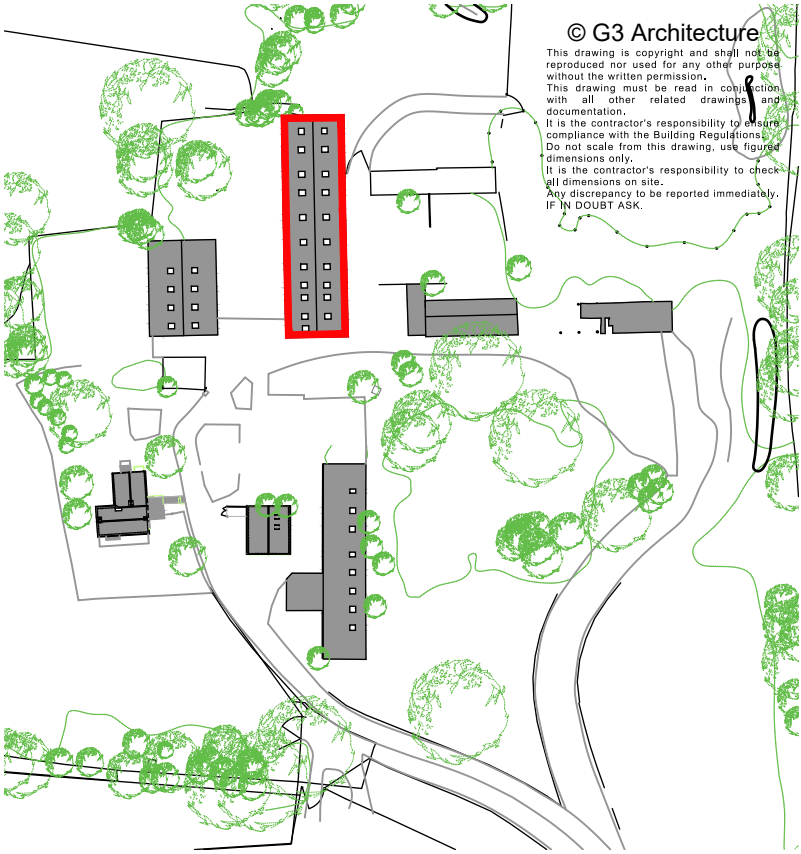

location plan
1:1250
0m 10m 20m 30m 40m 50m



existing east elevation

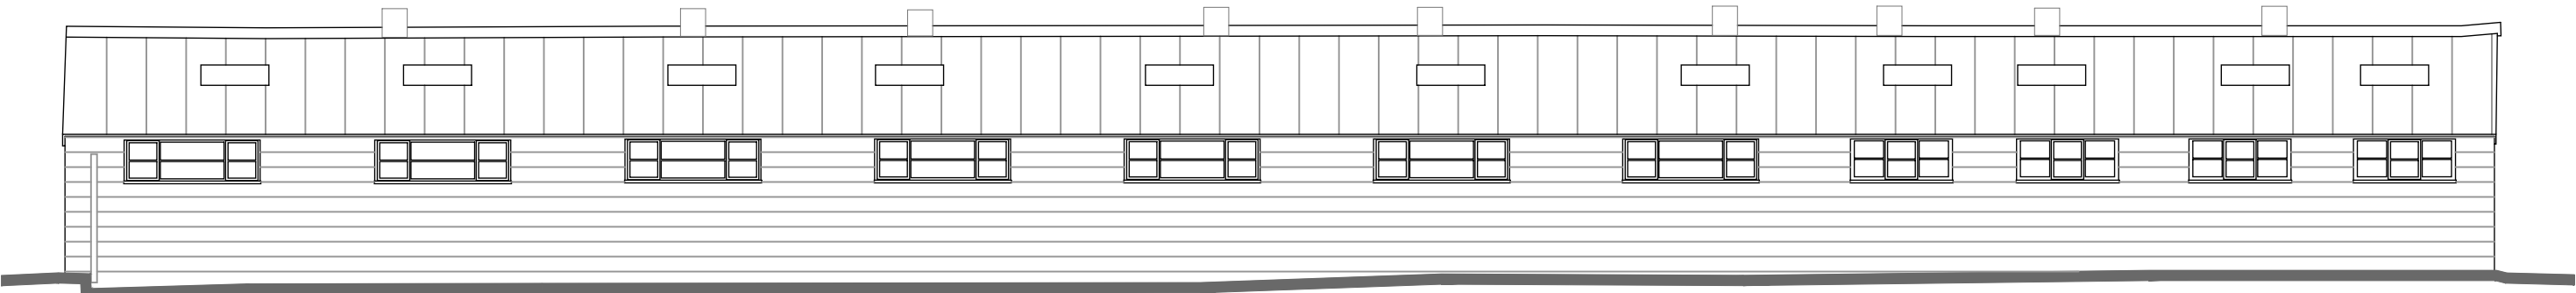

existing west elevation



notes + revisions				client + project	title	scale	number
				Telbridge Properties	Barn 2	As Noted @ A3	2427.S09
				Twineham Court Farm	Existing Elevations	31.07.2026	status
				Bob Lane, Twineham			SURVEY

© G3 Architecture
This drawing is copyright and shall not be reproduced nor used for any other purpose without the written permission.
This drawing must be read in conjunction with all other related drawings and documentation.
It is the contractor's responsibility to ensure compliance with the Building Regulations.
Do not scale from this drawing, use figured dimensions only.
It is the contractor's responsibility to check all dimensions on site.
Any discrepancy to be reported immediately.
IF IN DOUBT ASK.

G3
ARCHITECTURE
26 Sutton Park Road | Seaford
East Sussex | BN25 1QU
01323 404880
www.g3architecture.co.uk