


concrete blockwork walls with corrugated sheet cladding

mixture of timber + metal fenestration


corrugated sheet roof

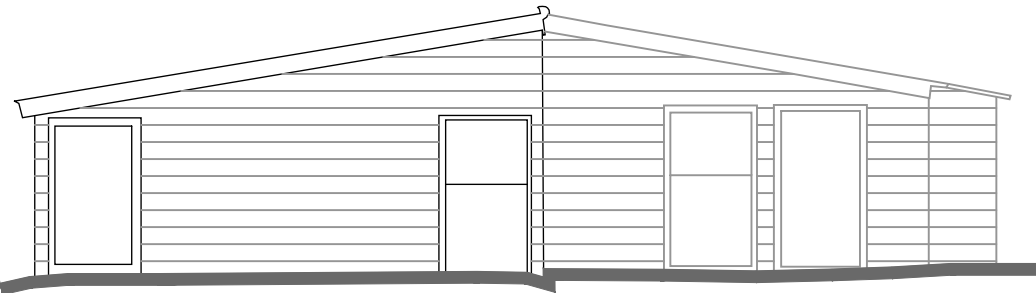


barn 5

existing north elevation

1:100

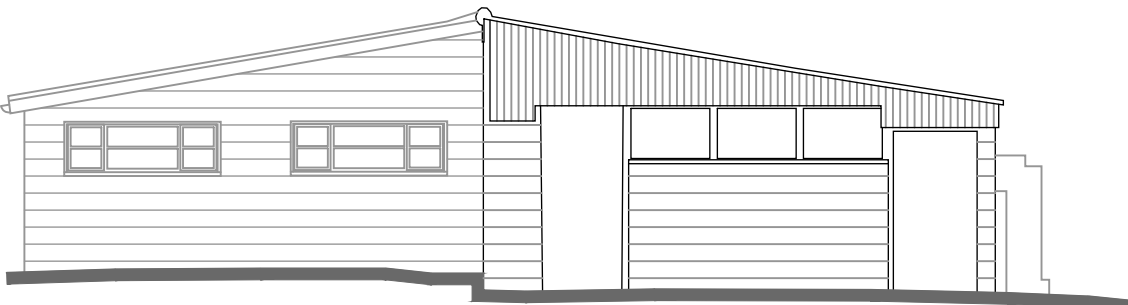


existing south elevation

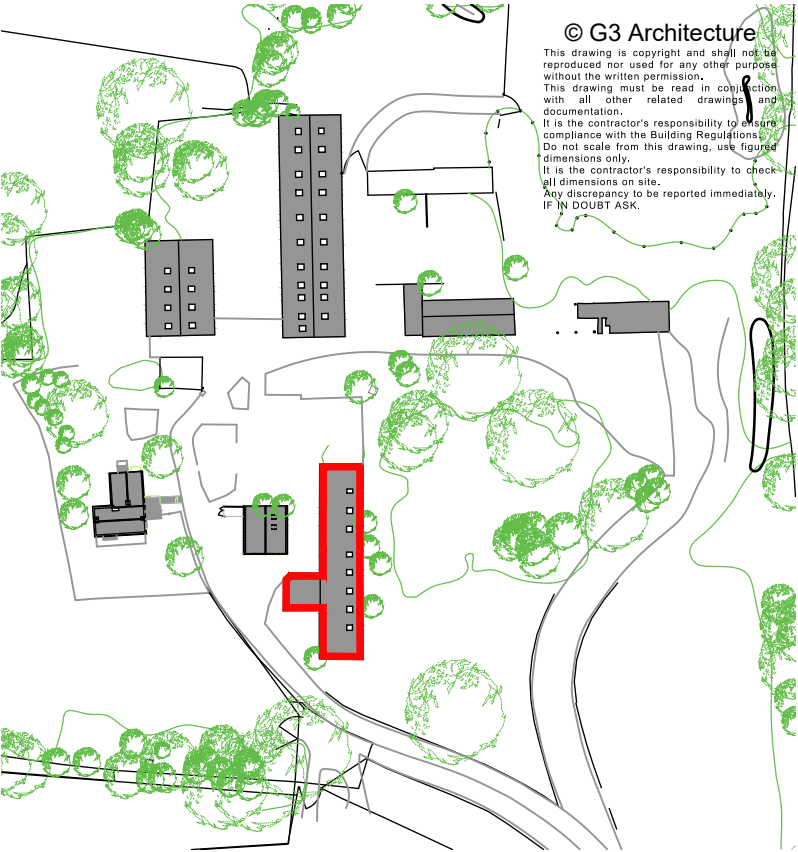

location plan

1:1250

0m 10m 20m 30m 40m 50m

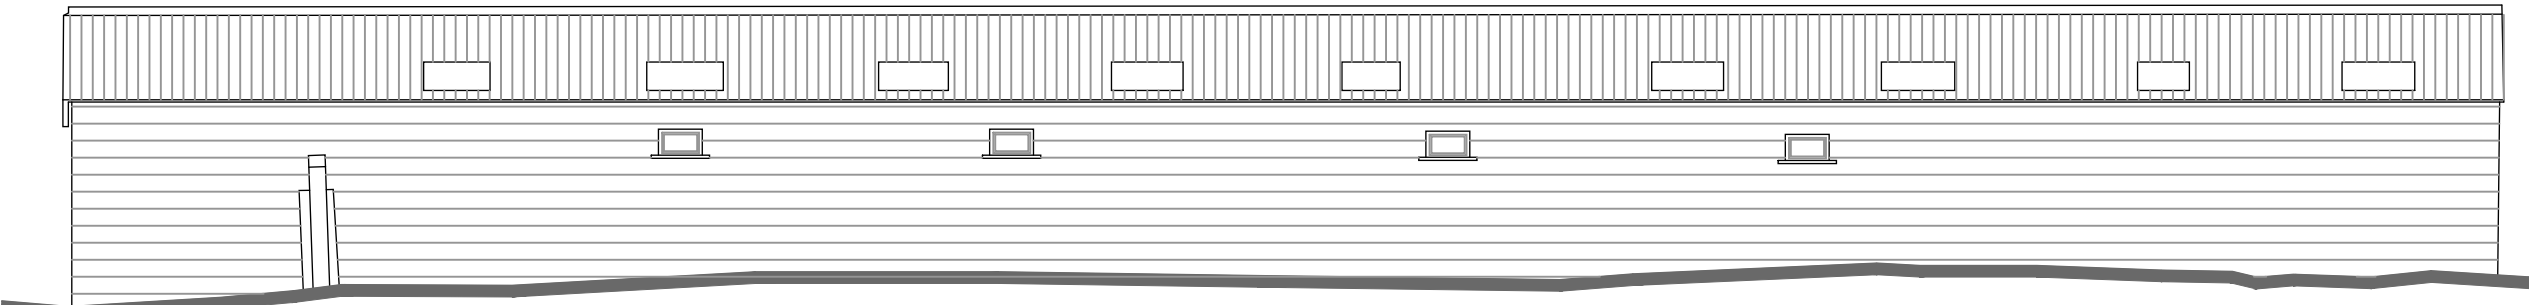

existing east elevation



existing west elevation

0m 5m 10m

notes + revisions				client + project		title		scale	number
				Telbridge Properties		Barn 5		As Noted @ A3	2427.S10
				Twineham Court Farm		Existing Elevations		31.07.2026	SURVEY
				Bob Lane, Twineham					

© G3 Architecture

This drawing is copyright and shall not be reproduced nor used for any other purpose without the written permission.

This drawing must be read in conjunction with all other related drawings and documentation.

It is the contractor's responsibility to ensure compliance with the Building Regulations.

Do not scale from this drawing, use figured dimensions only.

It is the contractor's responsibility to check all dimensions on site.

Any discrepancy to be reported immediately. IF IN DOUBT ASK.

G3

ARCHITECTURE

26 Sutton Park Road | Seaford
East Sussex | BN25 1QU
01323 404880
www.g3architecture.co.uk