



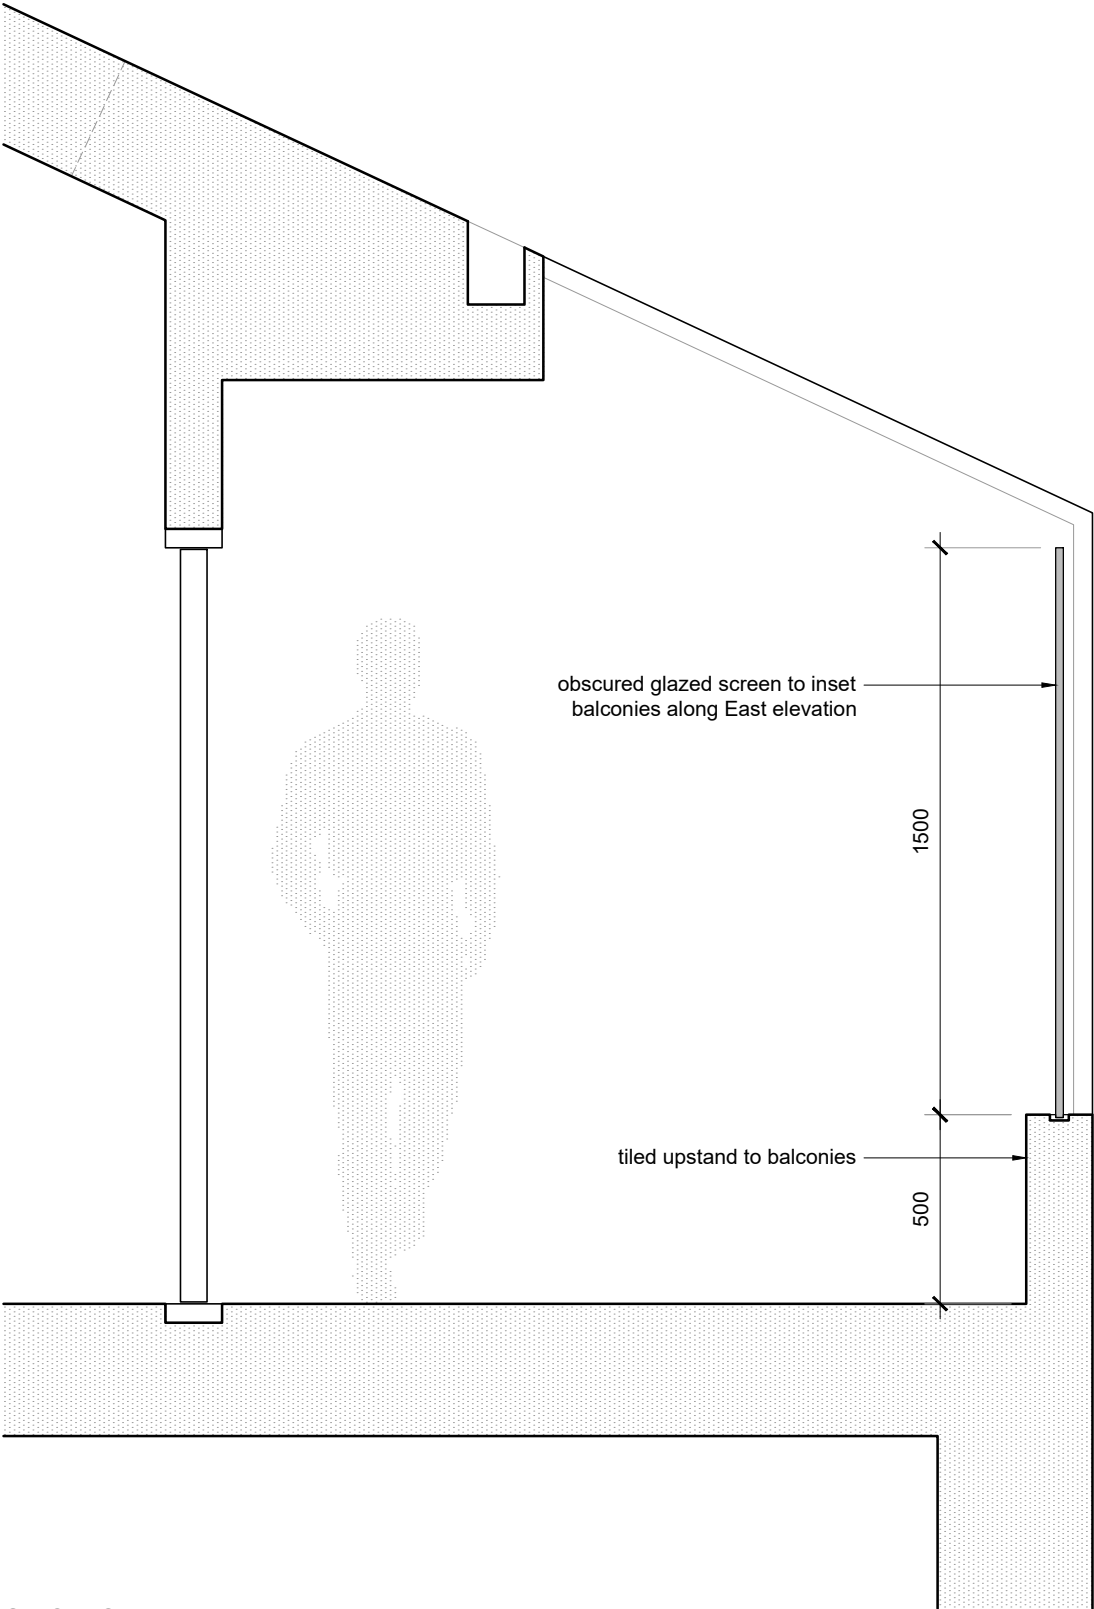


SECTION AA

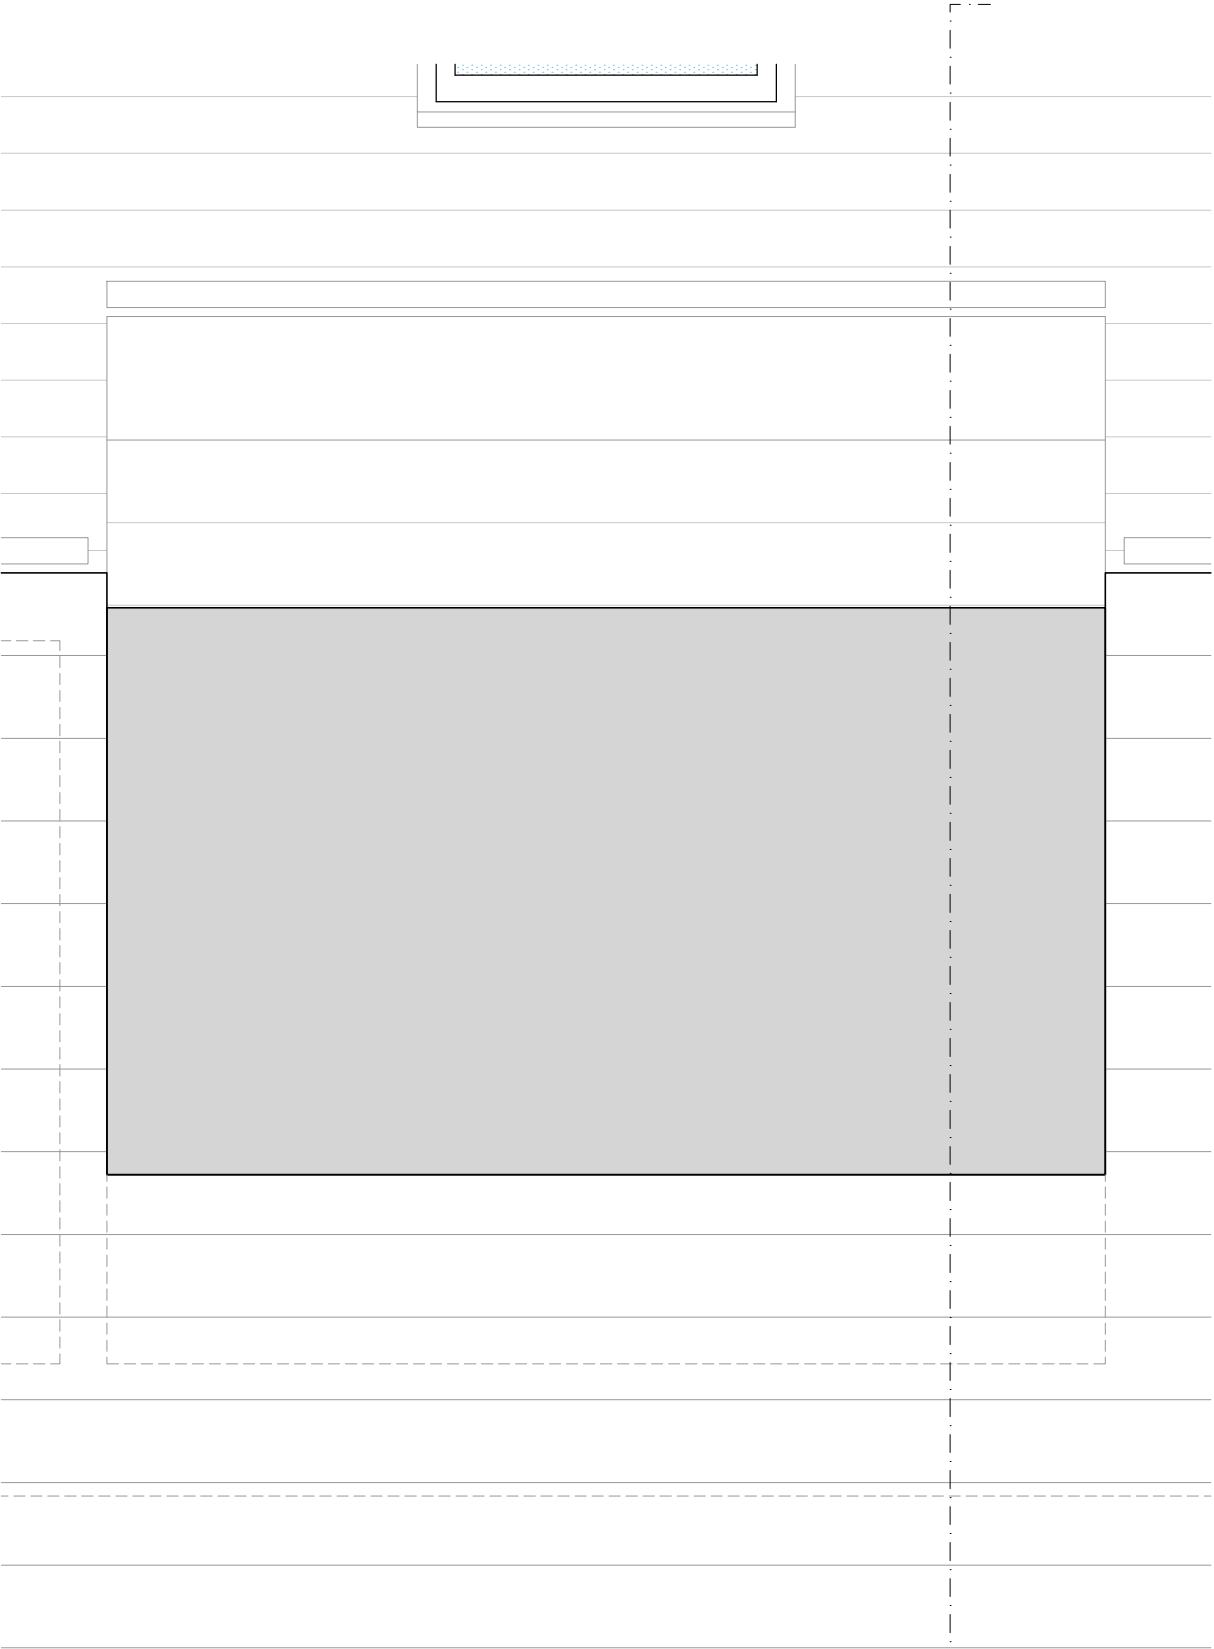

ELEVATION

AA

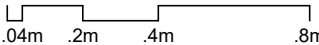- Notes
1. The architect retains copyright of this drawing. It should not be reproduced without prior written consent.
  2. Do not scale from this drawing, unless for CONCEPT project stage. Errors / omissions should be reported to the architect.
  3. 

Project stage  
**PLANNING**  
Date of issue  
**19.06.26**

Revisions

**David Money Architects**  
Unit Z 23 Alphabet Mews London SW9 0FN  
T/F: 020 7587 3584 E:studio@davidmoney.com

Job title  
**29A - 29B Chivalry Road  
Wandsworth London SW11**

Drawing title  
**Obscured Balcony Screen  
Typical Detail**

|              |             |                |
|--------------|-------------|----------------|
| Job number   | Scale@A3    | Drawing number |
| <b>DM415</b> | <b>1:20</b> | <b>5.SK.01</b> |