


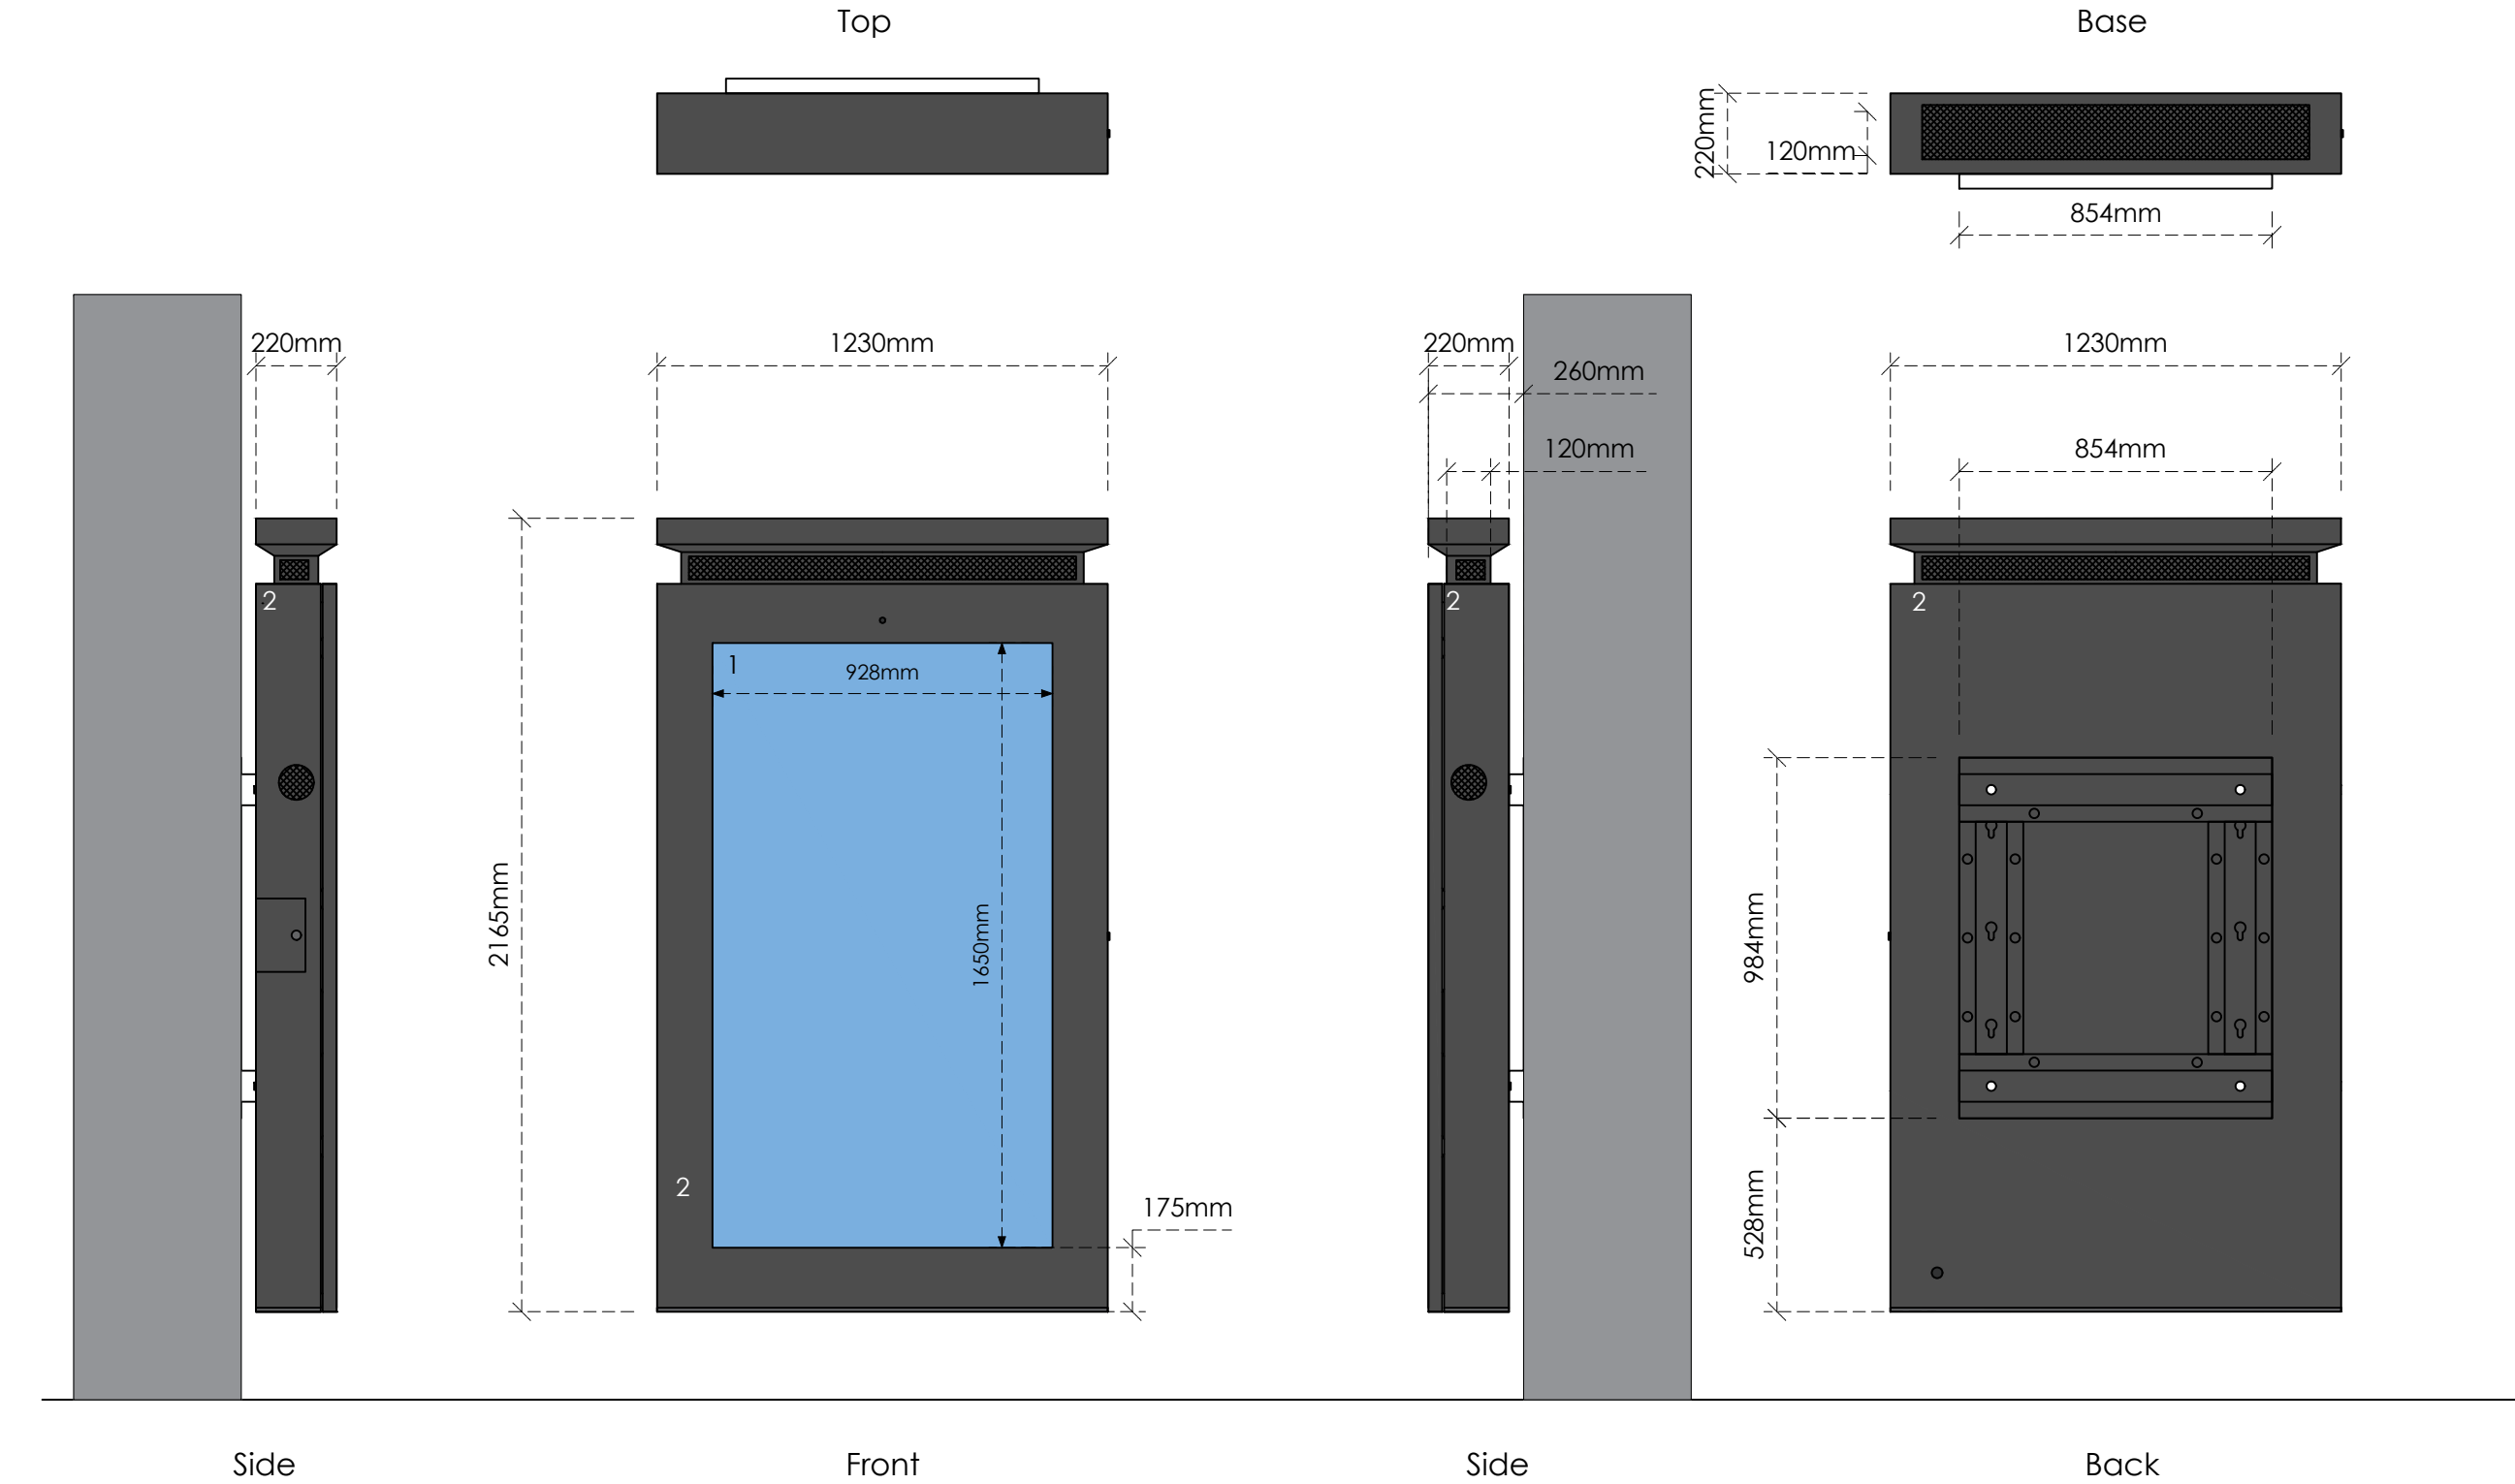

**Title**  
Specification

**Address**  
Whitemans Green, Cuckfield Haywards  
Heath, West Sussex, RH17 5DA

**Client**

**Job No.**  
23622  
FS900  
**Scale**  
1:20 @ A3

**Issued**  
19/02/25

- Key**
1. Digital Display
  2. Zinc Powder and Fine Grain Powder Coated Galvanized Steel in Black (RAL 9005)

All information is to be checked on site for accuracy and fit. Only drawings with WD status with the most recent revision are to be used for construction.