



Planning Drawings

Existing Layout

Scale 1 : 100 2000mm


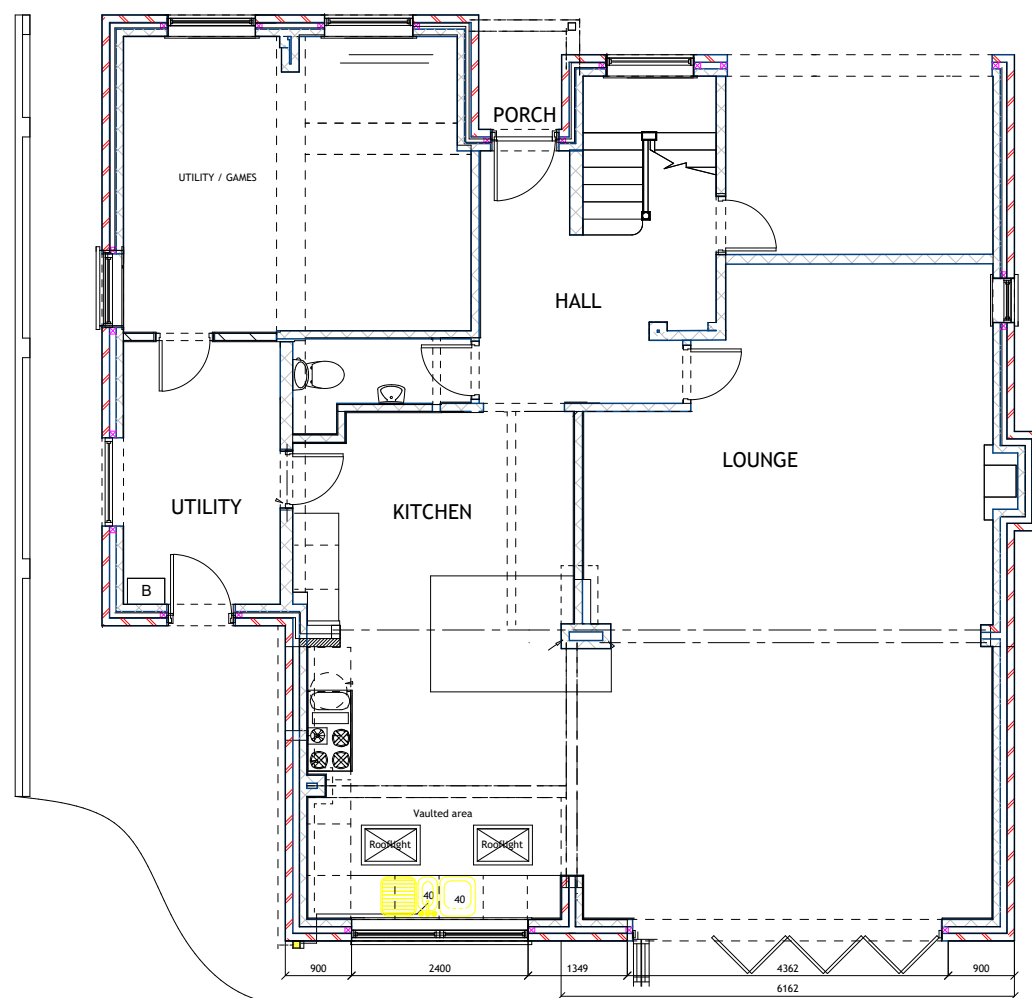


- 1. All Dimensions In Millimetres Unless Otherwise Stated
- 2. New Roof Tiles to match existing in type ,colour & face
- 3. New facing brickwork to match existing
- 4. The requirements of the party wall act should be observed
- 5.No part of the existing extension ,including Foundations and gutters, should encroach the property boundary

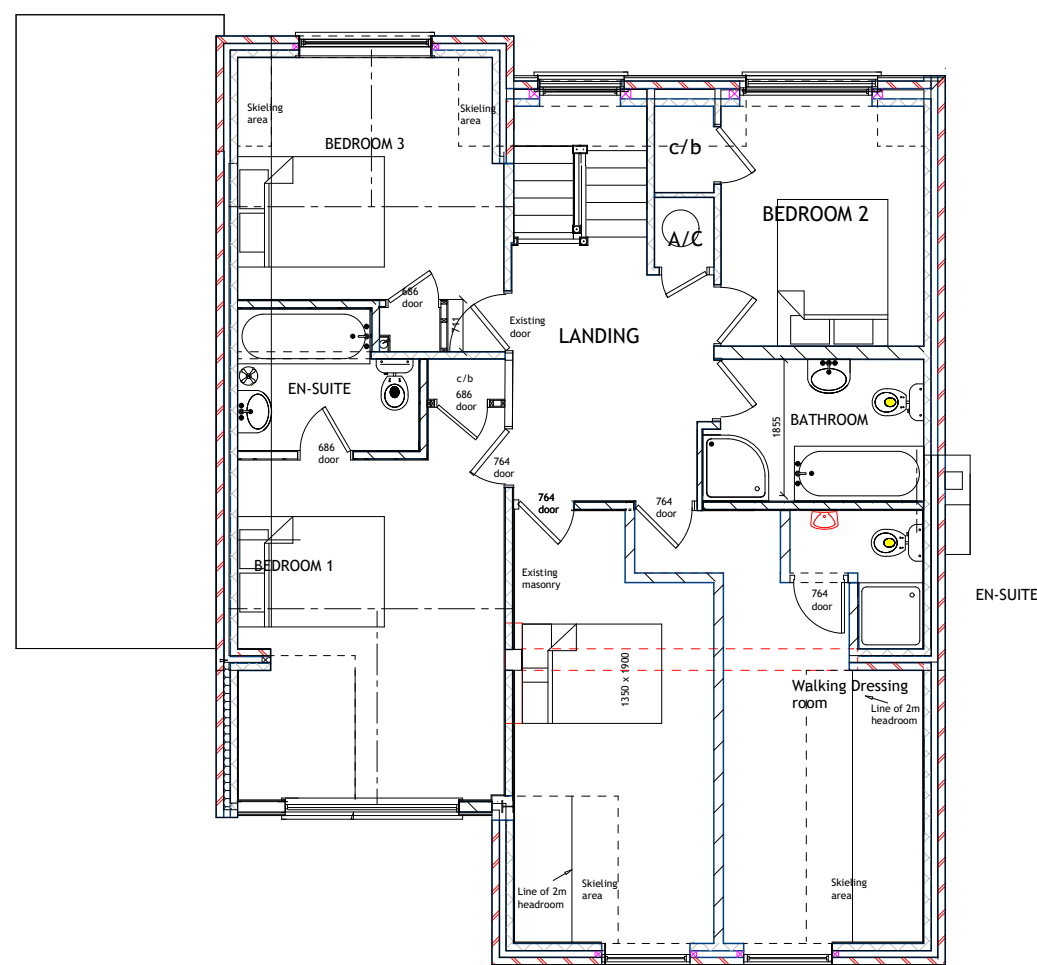

Proposed Layout


Scale 1 : 100 2000mm

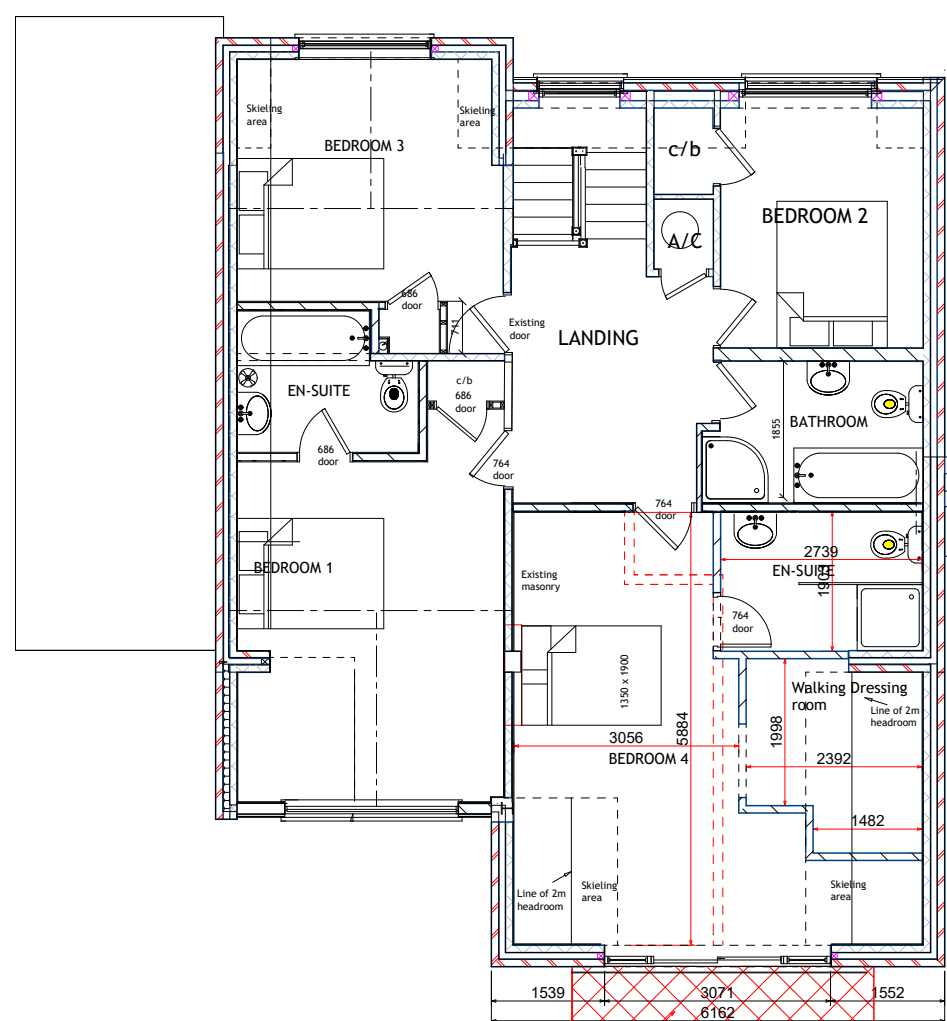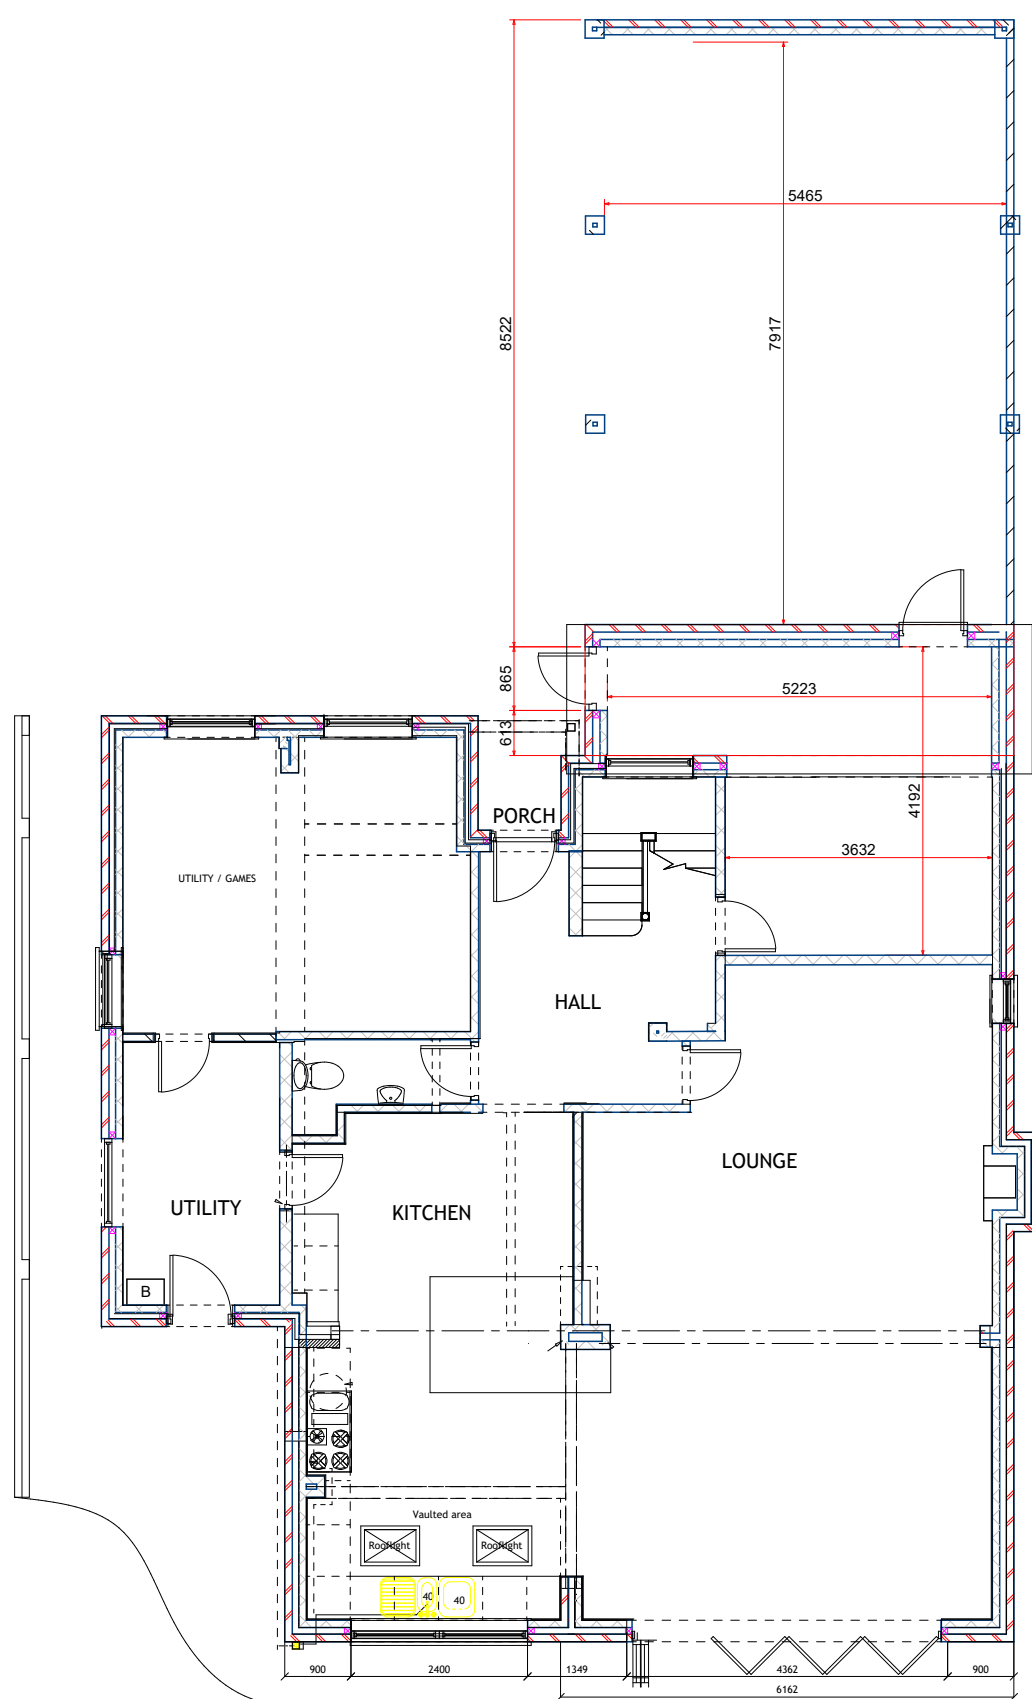

Glass folding balcony system

Elevations Existing

Scale 1 : 100 2000mm

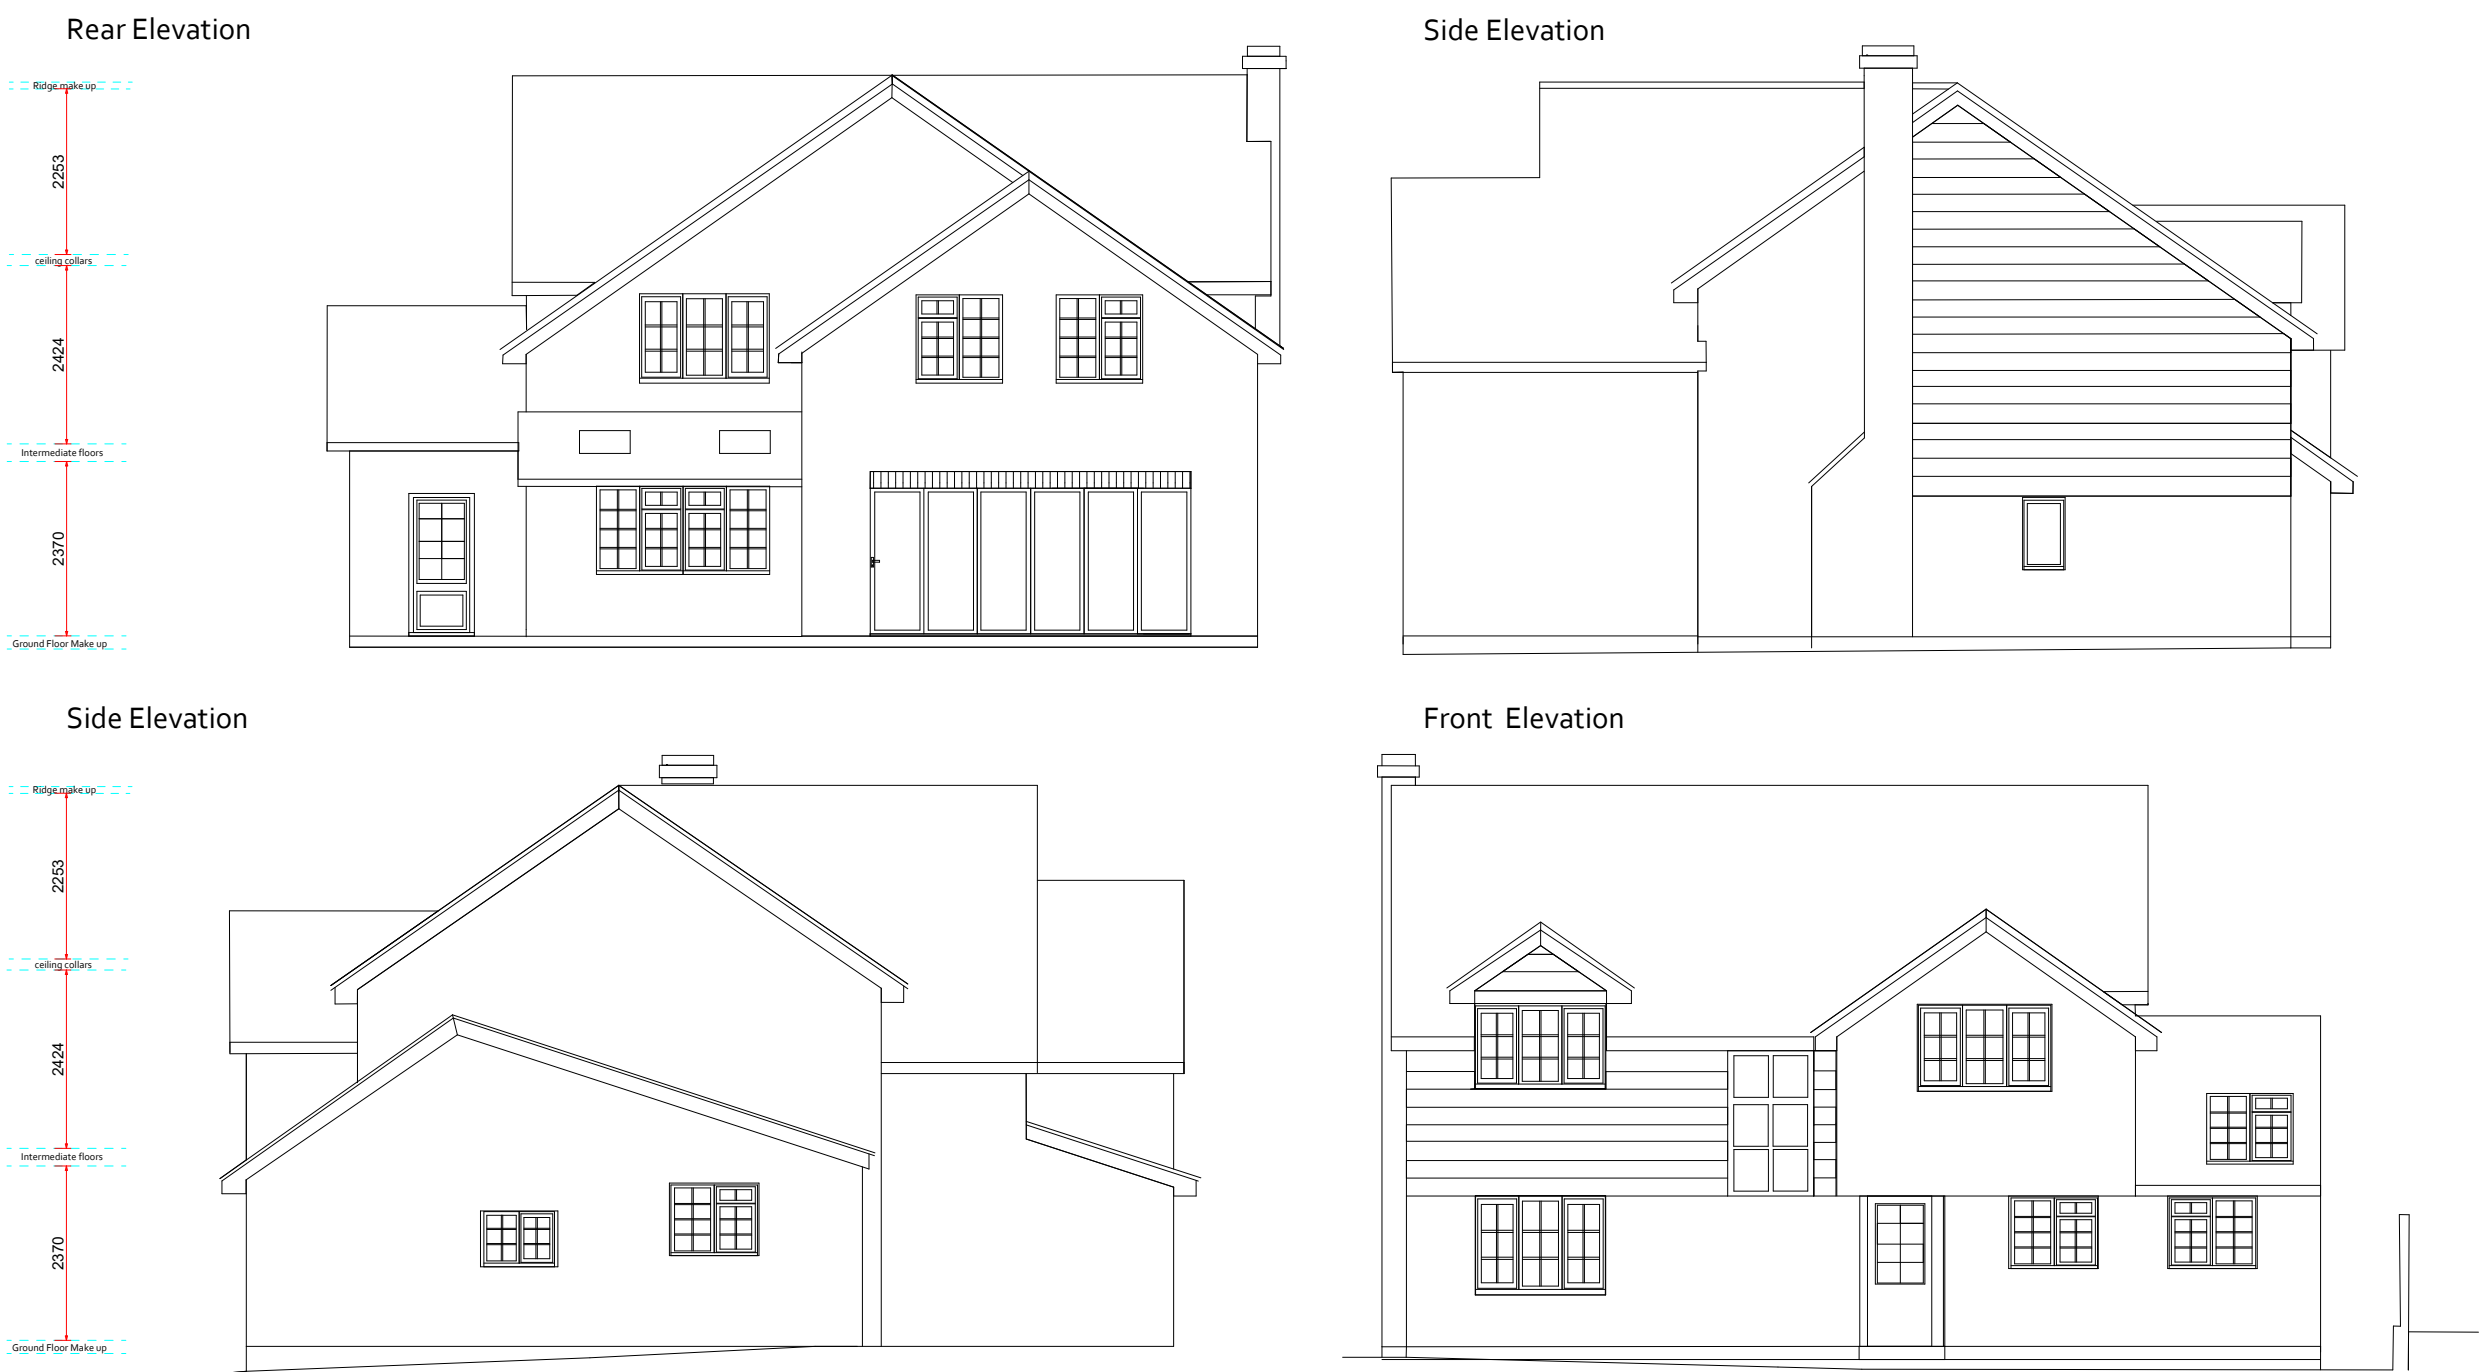

Elevations Proposed

Scale 1 : 100 2000mm



Photographic Survey



Materials Schedule



Bloom frame Window-  
Retractable balcony  
Colour match to existing window



Roof tile match



Brickwork match

Oak post open garage kit

Oak cladding

Client - Mark Parsons

Address - 26 Janes Lane,  
Burgess Hill,  
RH15 0QR

Page Size - A1 2000mm

