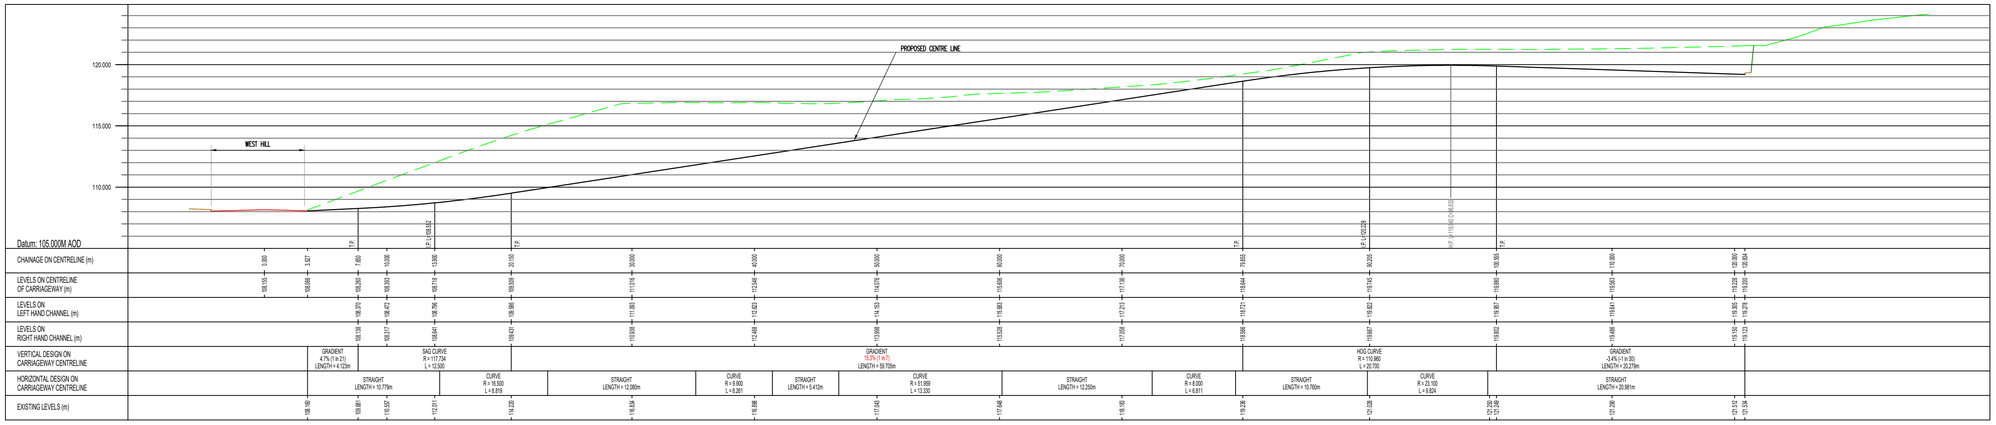


## ACCESS ROAD LONGITUDINAL PROFILE

SCALE 1:250

REFER TO DRAWING 11089-700 FOR ACCESS ROAD PLAN

## NOTES

1. DO NOT SCALE FROM THIS DRAWING. USE FIGURED DIMENSIONS ONLY, IF IN DOUBT ASK.
2. ALL DIMENSIONS IN MILLIMETRES UNLESS NOTED OTHERWISE.
3. THIS DRAWING IS TO BE READ IN CONJUNCTION WITH ALL RELEVANT ENGINEERS AND ARCHITECTS DRAWINGS AND SPECIFICATIONS.

| REVISION | - | DRAWN |
|---|---|---|
| DATE | | CHECKED |

Client:
IGLOO CARE LTD &
EQ CARE EAST GRINSTEAD

Project Title:
EAST GRINSTEAD:PROPOSED CARE HOME AND ADDITIONAL CARE UNITS HIGHFIELDS WEST HILL

Drawing Title:
PROPOSED ACCESS ROAD LONGITUDINAL PROFILE

Drawn By: RN
Scales: 1:250@A1
Date: DEC 2024
Drawing Number: 11089-701
Rev:
Checked By: ANR
Date: DEC 2024
Drawing Status:

NJP Consulting Engineers Limited
20 St Andrews Crescent
Cardiff CF10 3DD

Tel: 029 2072 9500
Email: info@njpuk.com
Web: www.njpuk.com