



BLOCK PLAN 1:500@A4

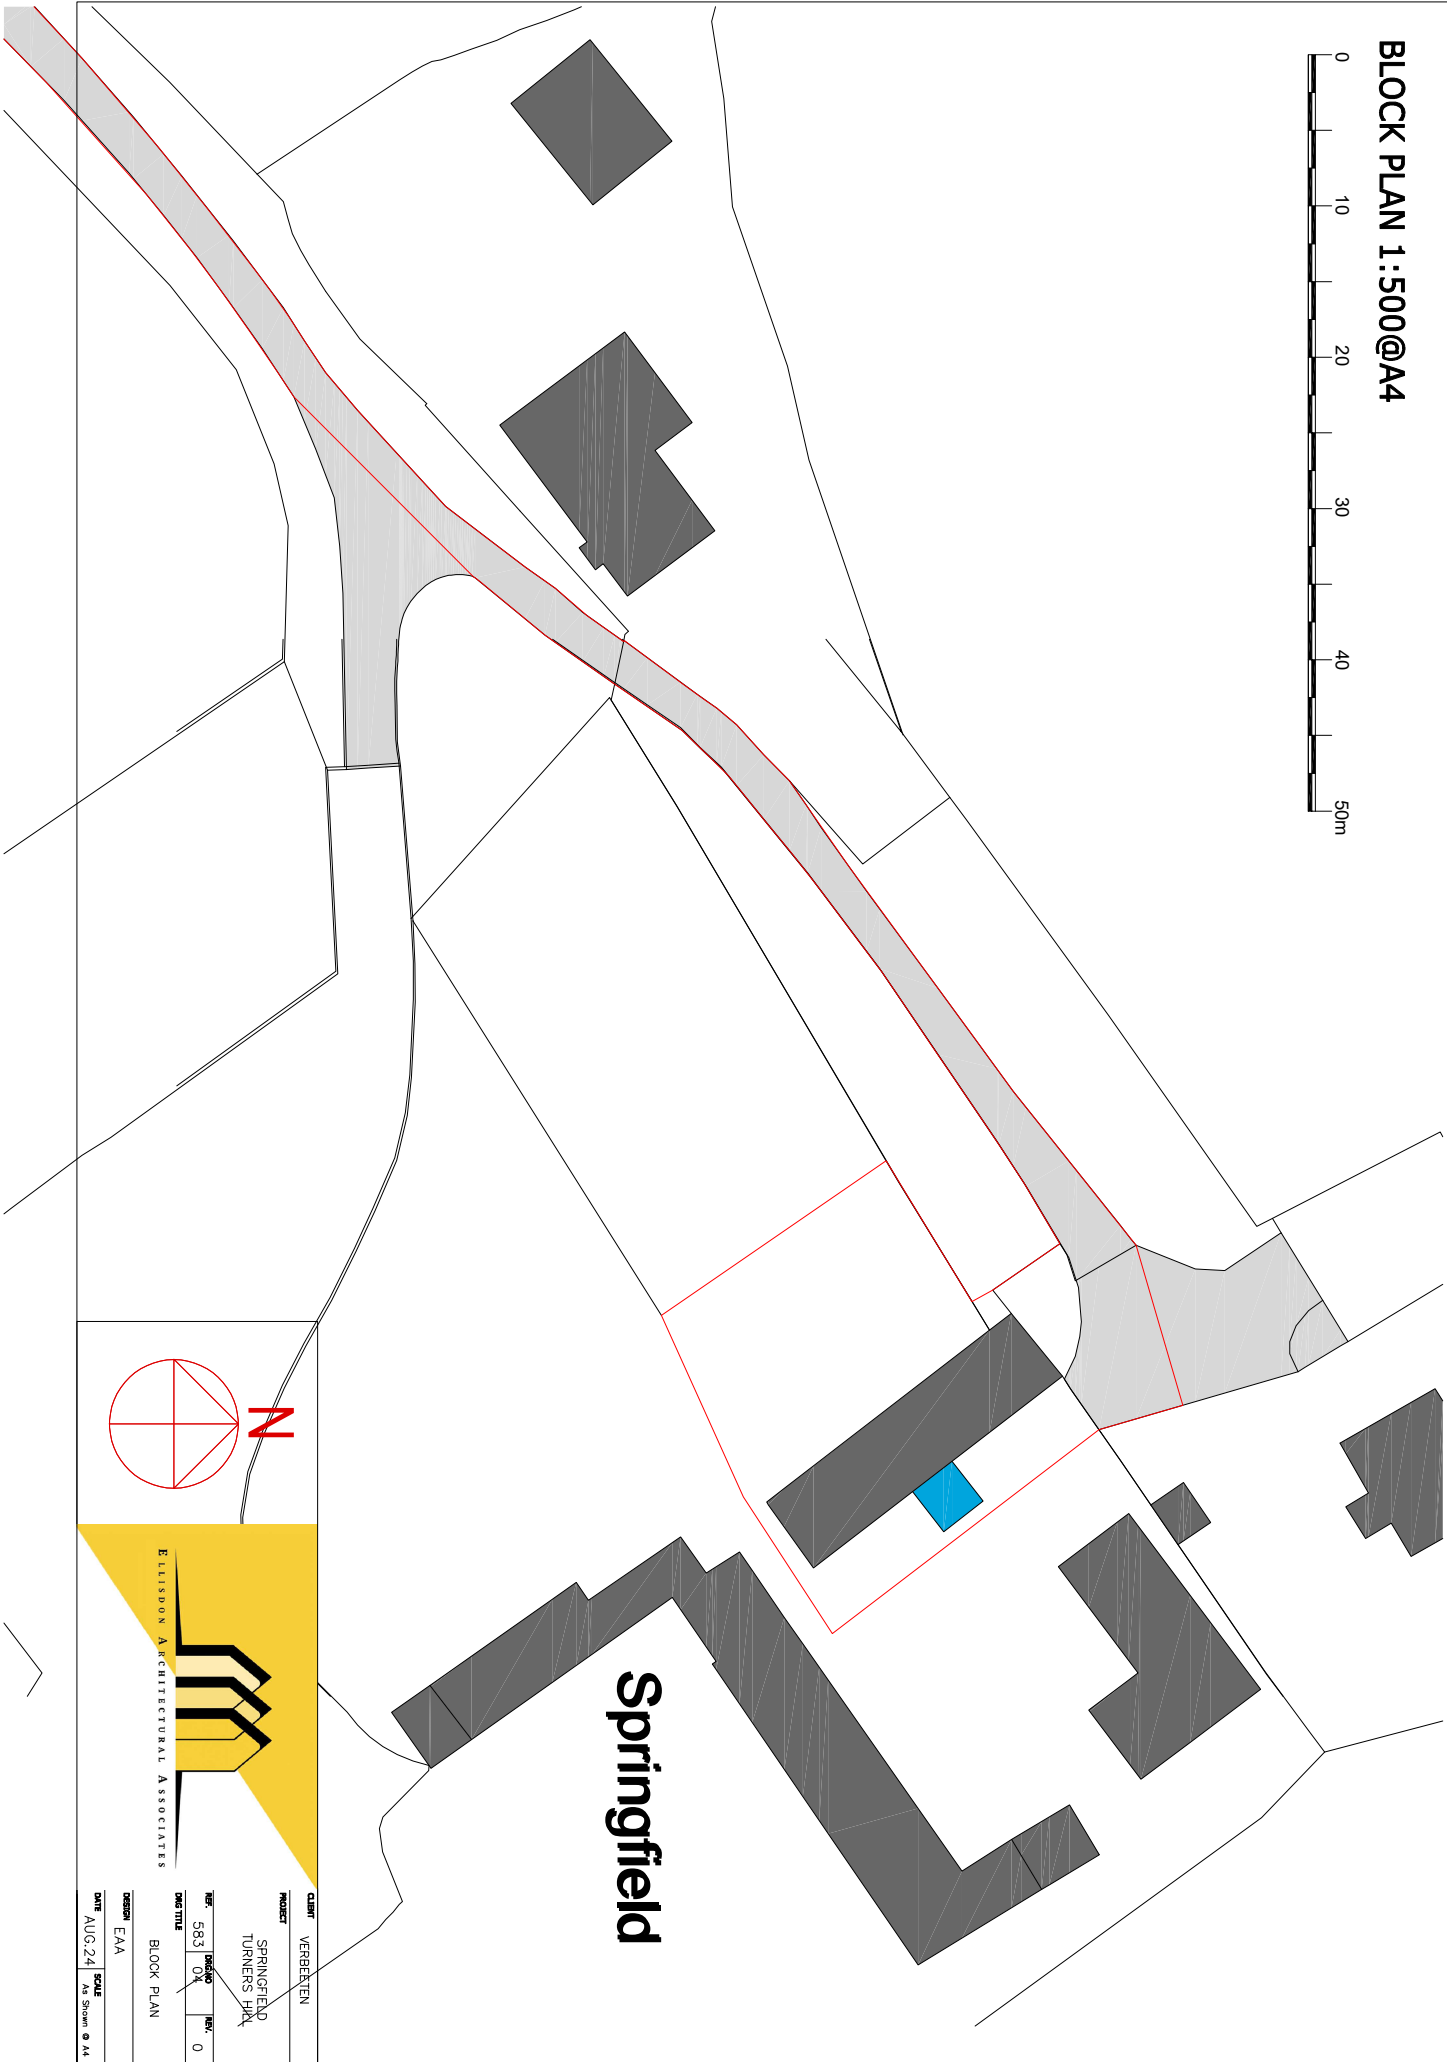

Springfield

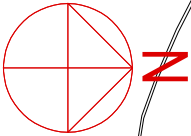

ELLISON ARCHITECTURAL ASSOCIATES



CLIENT VERBODEN

PROJECT SPRINGFIELD
TURNERS HILL

REV. 583 OK REV. 0

DWG TITLE BLOCK PLAN

DESIGN EAA

DATE AUG.24 SCALE As Shown @ A4