



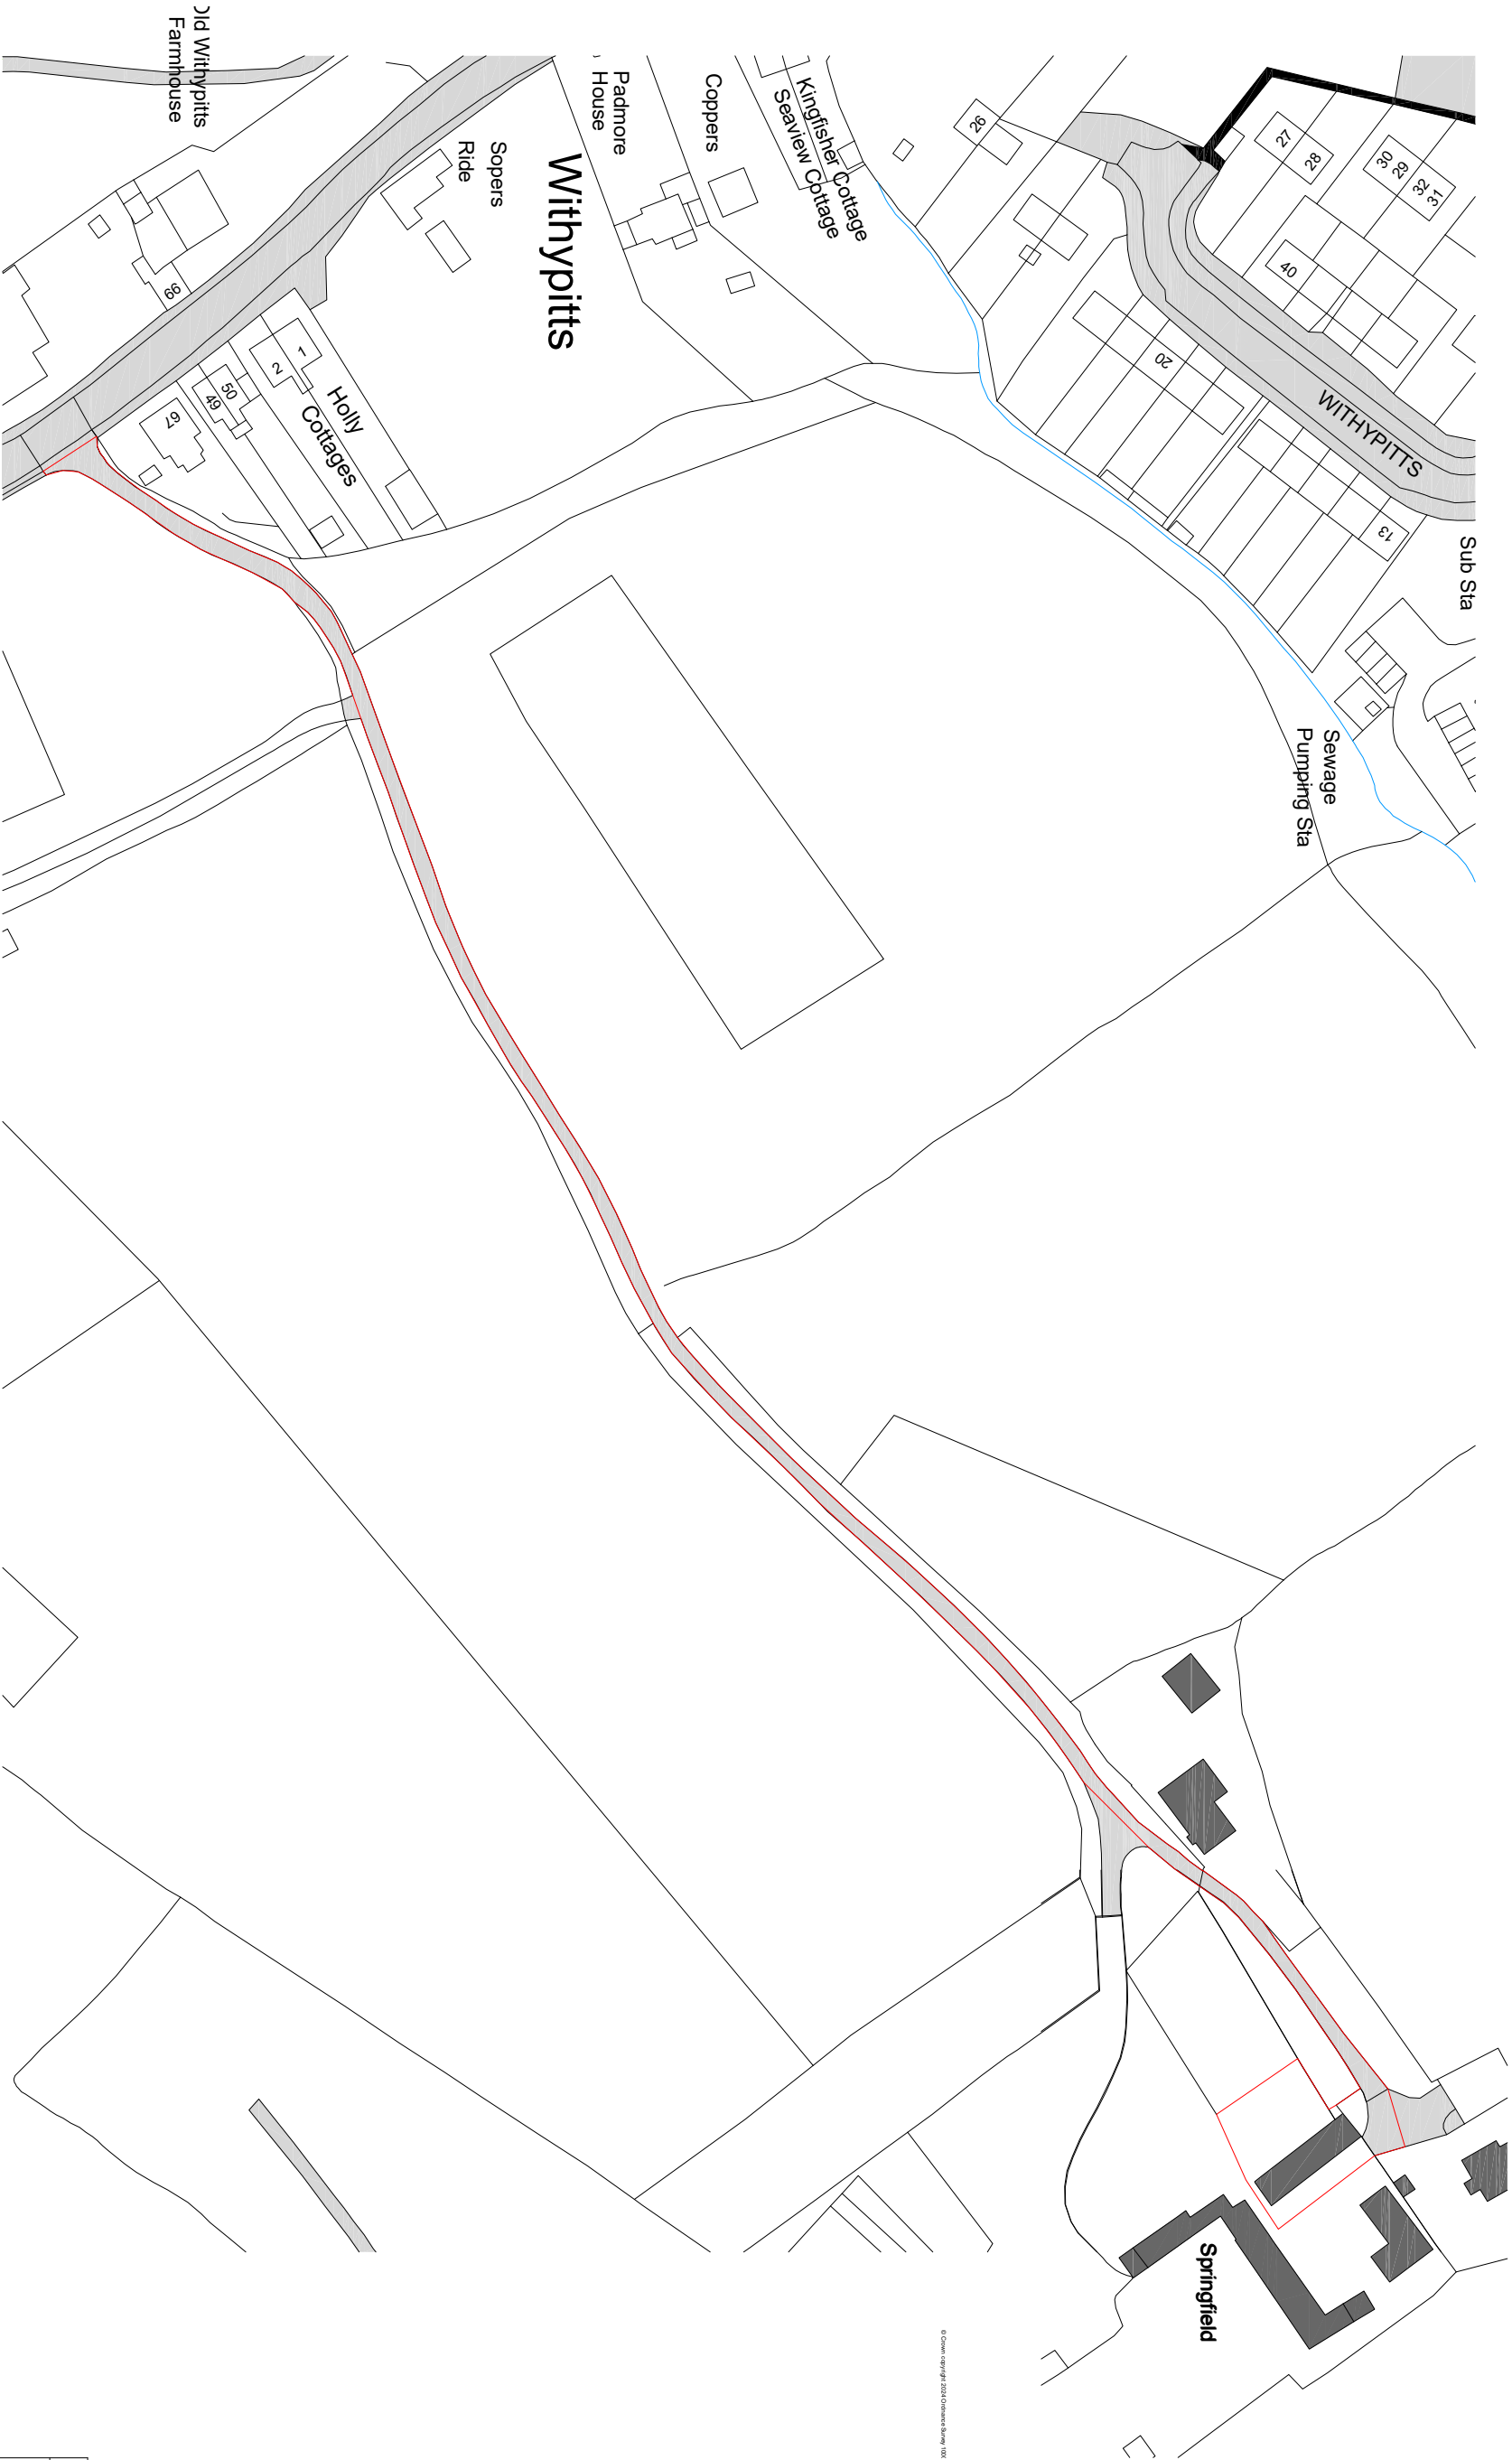

© Crown copyright 2023 Ordnance Survey 1000

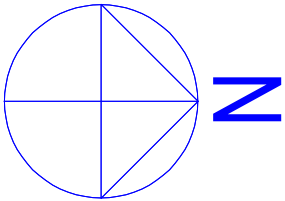

CLIENT		VERBEETEN	
PROJECT		SPRINGFIELD TURNERS HILL ROAD	
REF.	583	DWG NO	03
		REV.	0
DRG TITLE			
LOCATION & BLOCK PLANS			
DESIGN			
EAA			
DATE	08.24	SCALE	As Shown @ A3