




SEE DRAWING -202 FOR DETAILS OF ARCHITECTURAL MOULDINGS INCLUDING CORNICE, CAPITALS, KEYSTONES, FRIEZE, SKIRTING AND PANEL MOULDINGS

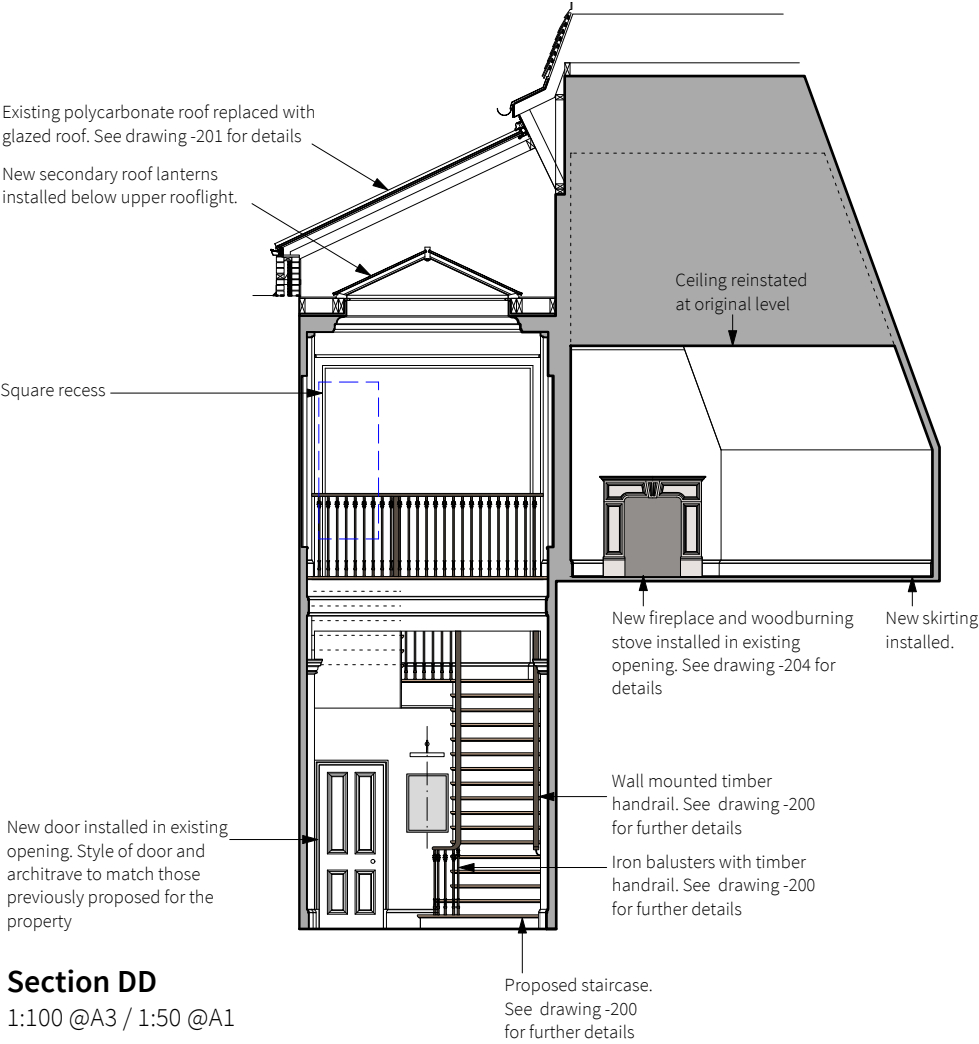

Section DD
1:100 @A3 / 1:50 @A1

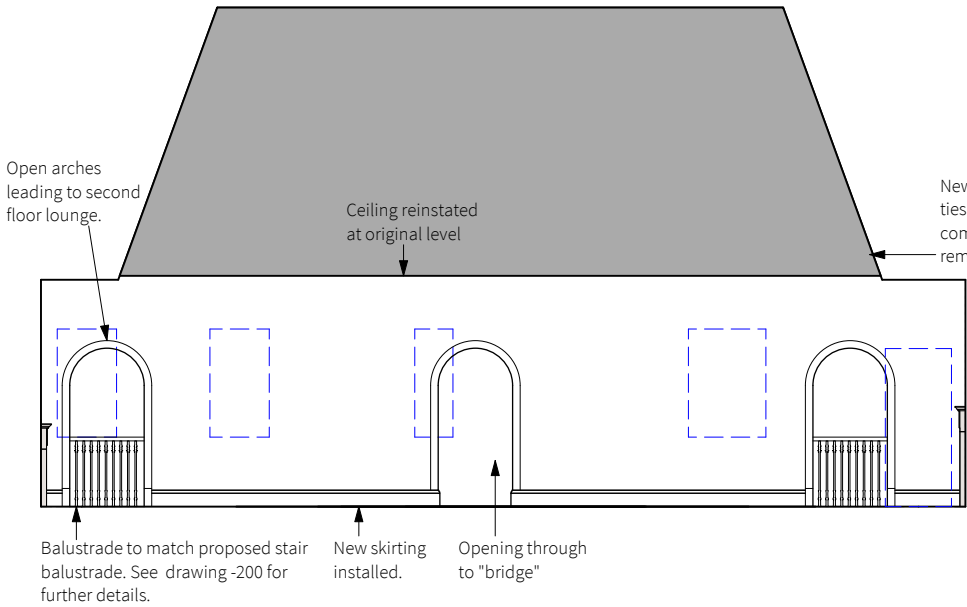

Section EE
1:100 @A3 / 1:50 @A1

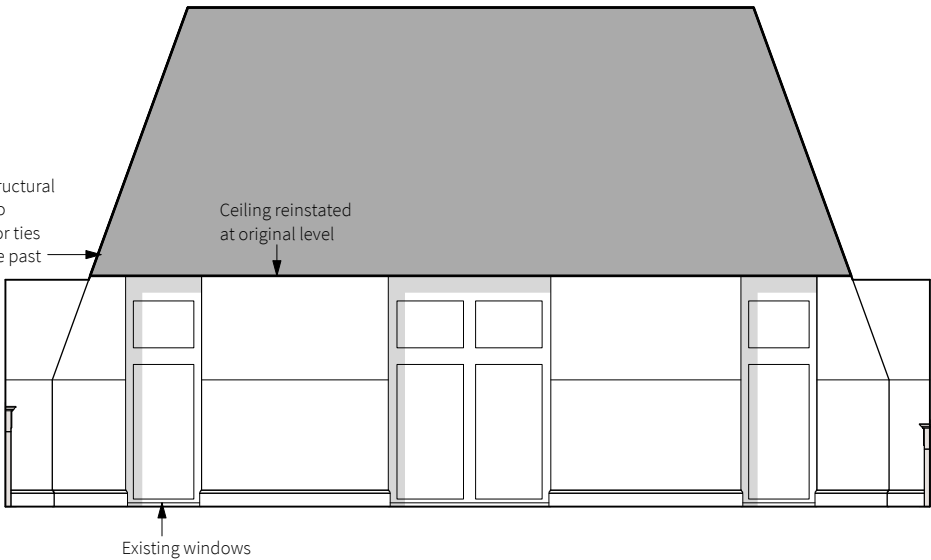

Section FF
1:100 @A3 / 1:50 @A1

1:100 1m 2 3 4 5 6

23 Vine Street, Brighton BN1 4AG
e: studio@sticklandwright.co.uk
t: 01273 964051
Company registered in England No. 11222477

Disclaimer:
This drawing is the copyright of Stickland Wright Ltd. and may not be reproduced or used except by written permission. Figured dimensions to have precedence over scaling. Check all site dimensions prior to fabrication. Refer any discrepancies found to Stickland Wright.

Revisions:

A	17/12/2025	
B	16/03/2026	Revised design
C	04/06/2026	Revised lounge room design
D	08/06/2026	Revised design - opening to 2F hallway moved

Checked

ns
ns
ns
ns

Key

Proposed walls / infill

Existing opening positions

Dwg No. 25053-P-112 D

Drawing Title Proposed Sectional Elevations
Address Wykehurst House
Client M Blencowe
Scale 1:100 @A3 / 1:50 @A1
Stage Planning
Drawn by vw
Checked by ns



architecture + interiors
www.sticklandwright.co.uk