
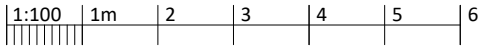
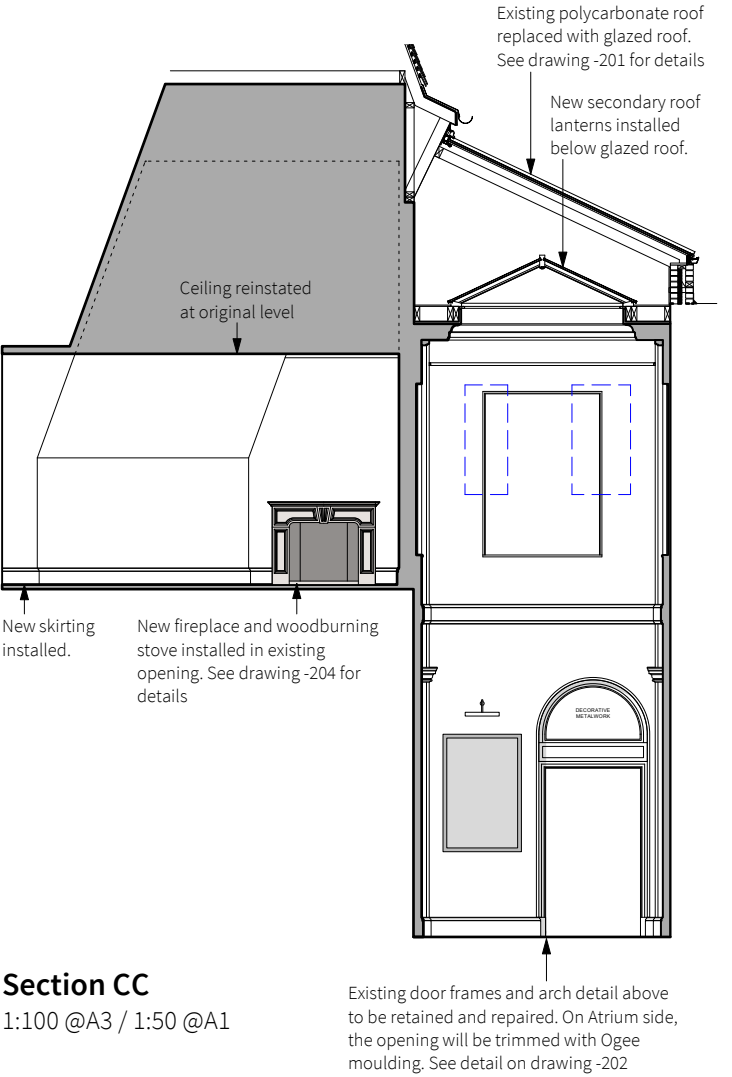
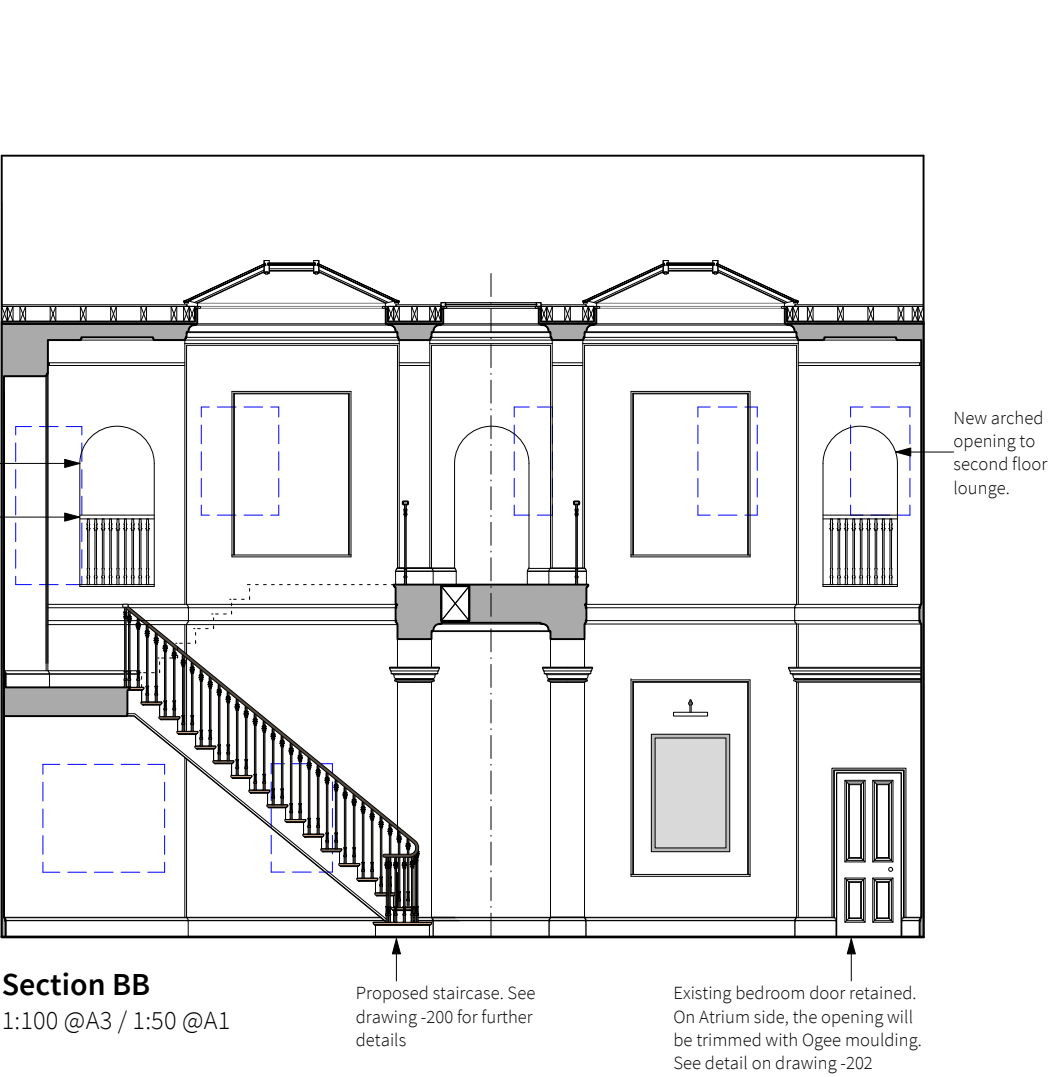


SEE DRAWING -202 FOR DETAILS OF ARCHITECTURAL MOULDINGS INCLUDING CORNICE, CAPITALS, KEYSTONES, FRIEZE, SKIRTING AND PANEL MOULDINGS

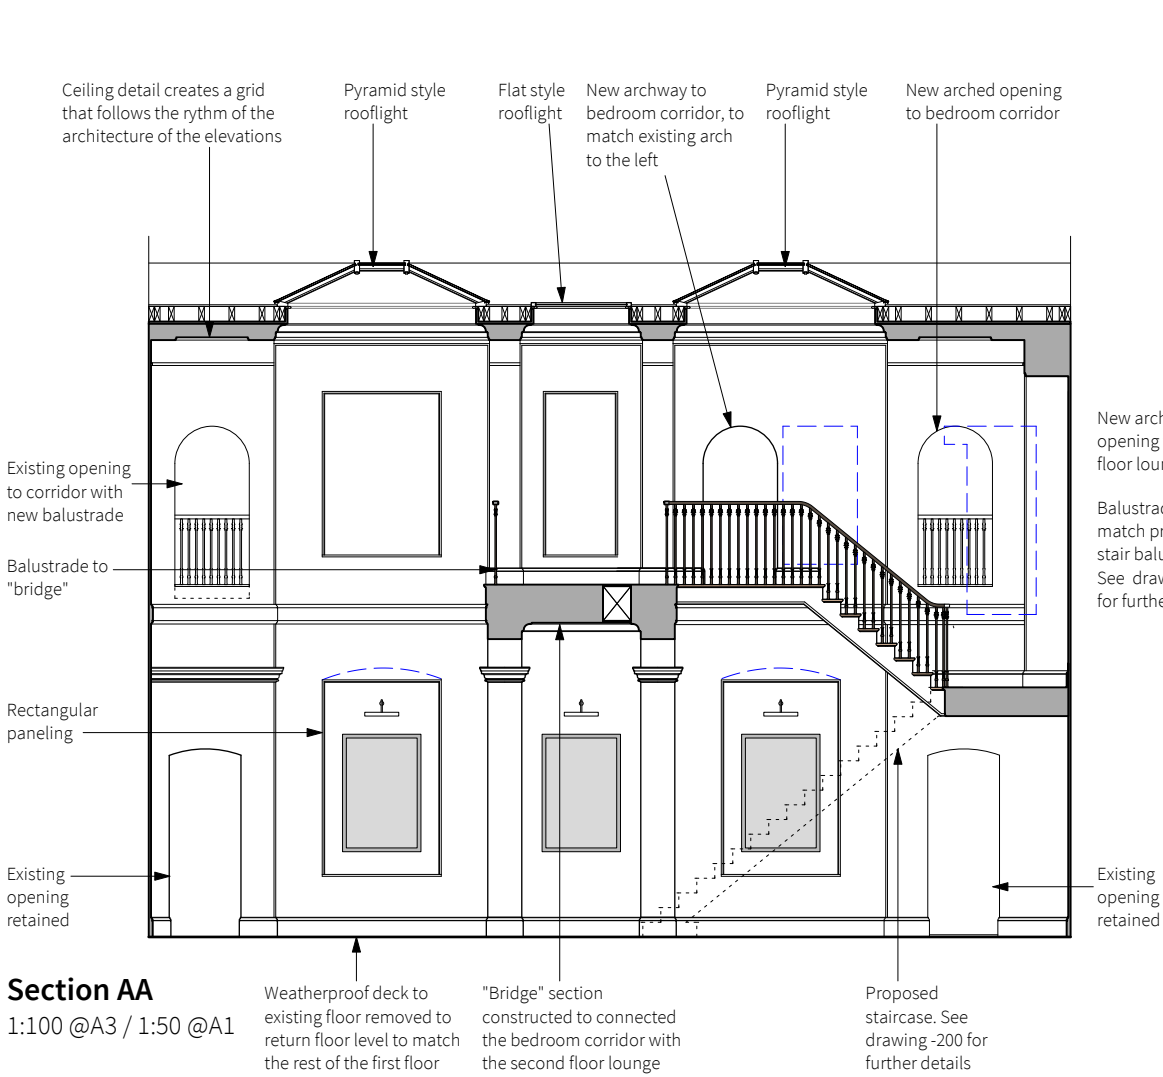

23 Vine Street, Brighton BN1 4AG
e: studio@sticklandwright.co.uk
t: 01273 964051
Company registered in England No. 11222477

Disclaimer:
This drawing is the copyright of Stickland Wright Ltd. and may not be reproduced or used except by written permission. Figured dimensions to have precedence over scaling. Check all site dimensions prior to fabrication. Refer any discrepancies found to Stickland Wright.

Revisions:		
A	17/12/2025	
B	22/01/2026	Revised retained opening to 1F hallway
C	16/03/2026	Revised design
D	04/06/2026	Revised lounge room design
E	08/06/2026	Revised design - opening to 2F hallway moved

Checked

ns
ns
ns
ns
ns

Key

Proposed walls / infill

Existing openings to be covered

Dwg No. 25053-P-111 E

Drawing Title Proposed Sectional Elevations

Address Wykehurst House

Client M Blencowe

Scale 1:100 @A3 / 1:50 @A1

Stage Planning

Drawn by vw

Checked by ns

STICKLAND WRIGHT

architecture + interiors

www.sticklandwright.co.uk