


6

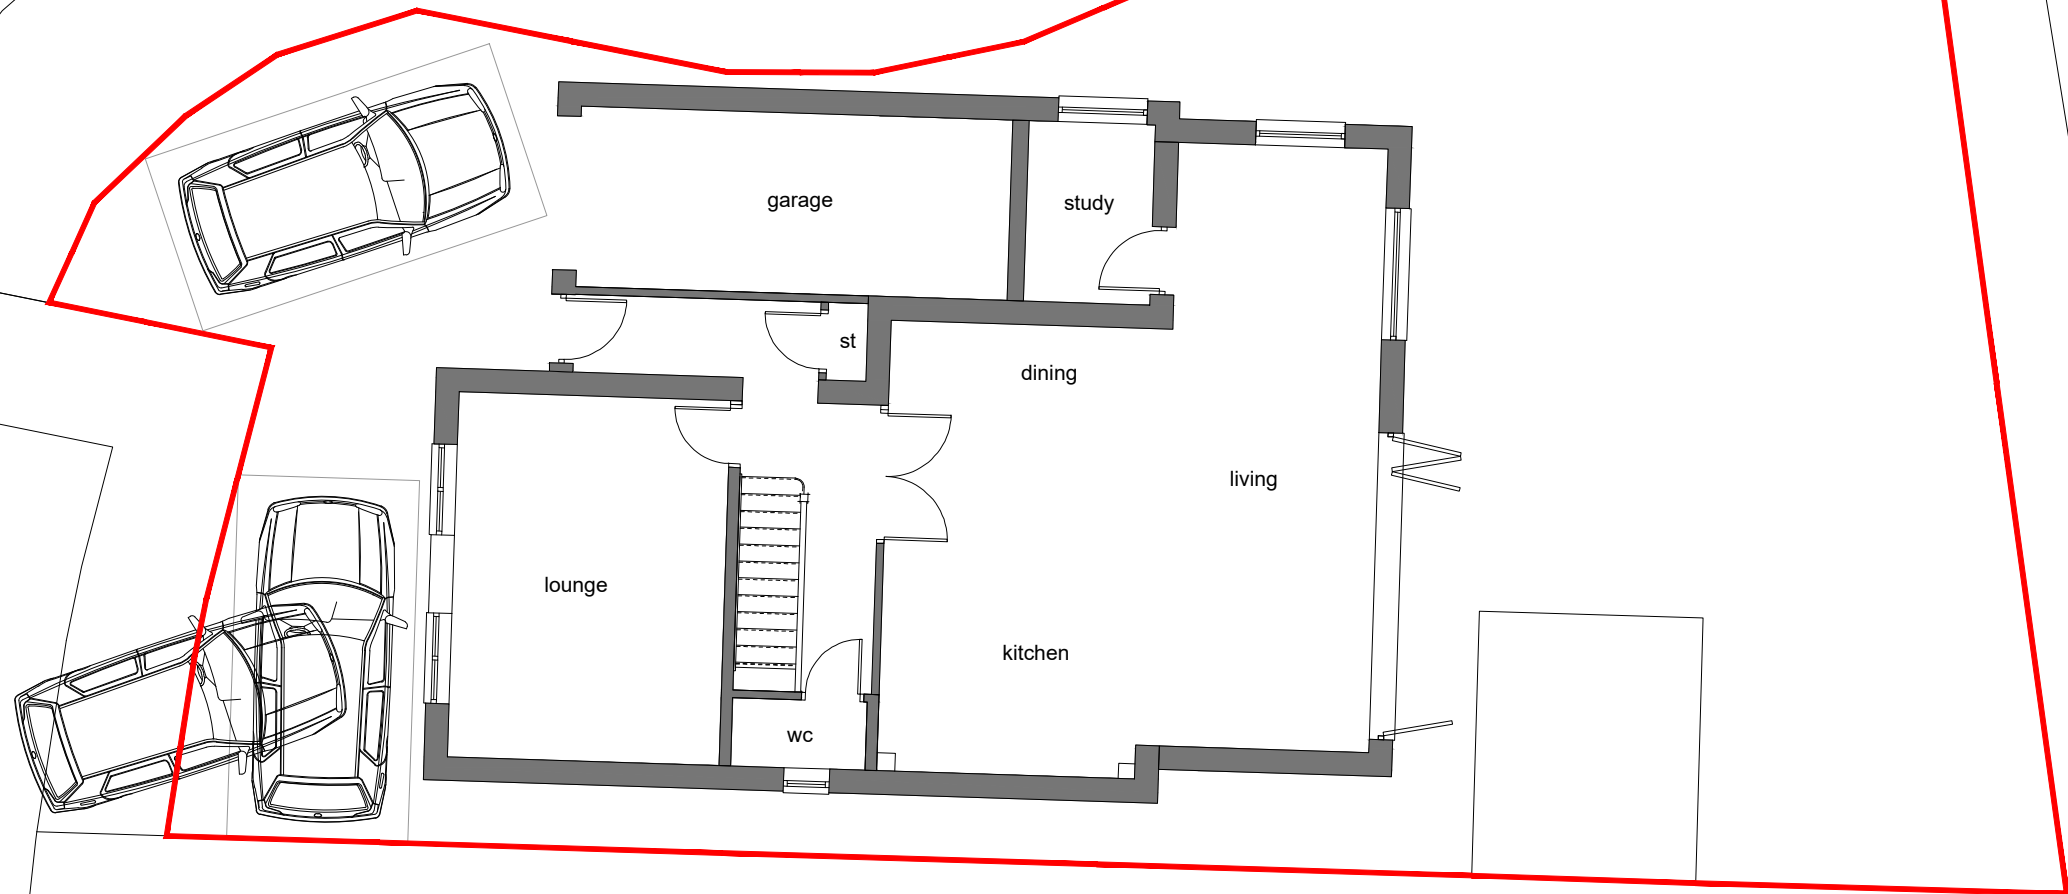

Scale in metres 1:100

0 1 2 3 4 5



9 Woodpecker Crescent, Burgess Hill,
West Sussex, RH15 9XY.

Drawing No. CCC-04-A
Proposed Block Plan

Revision : A - Red Line Boundary Amended

Scale 1:100 at A3 / 1:50 at A1
Date : March 2026

8G
ARCHITECTS