



No. 9
Existing Street Elevation Up Cul-De-Sac

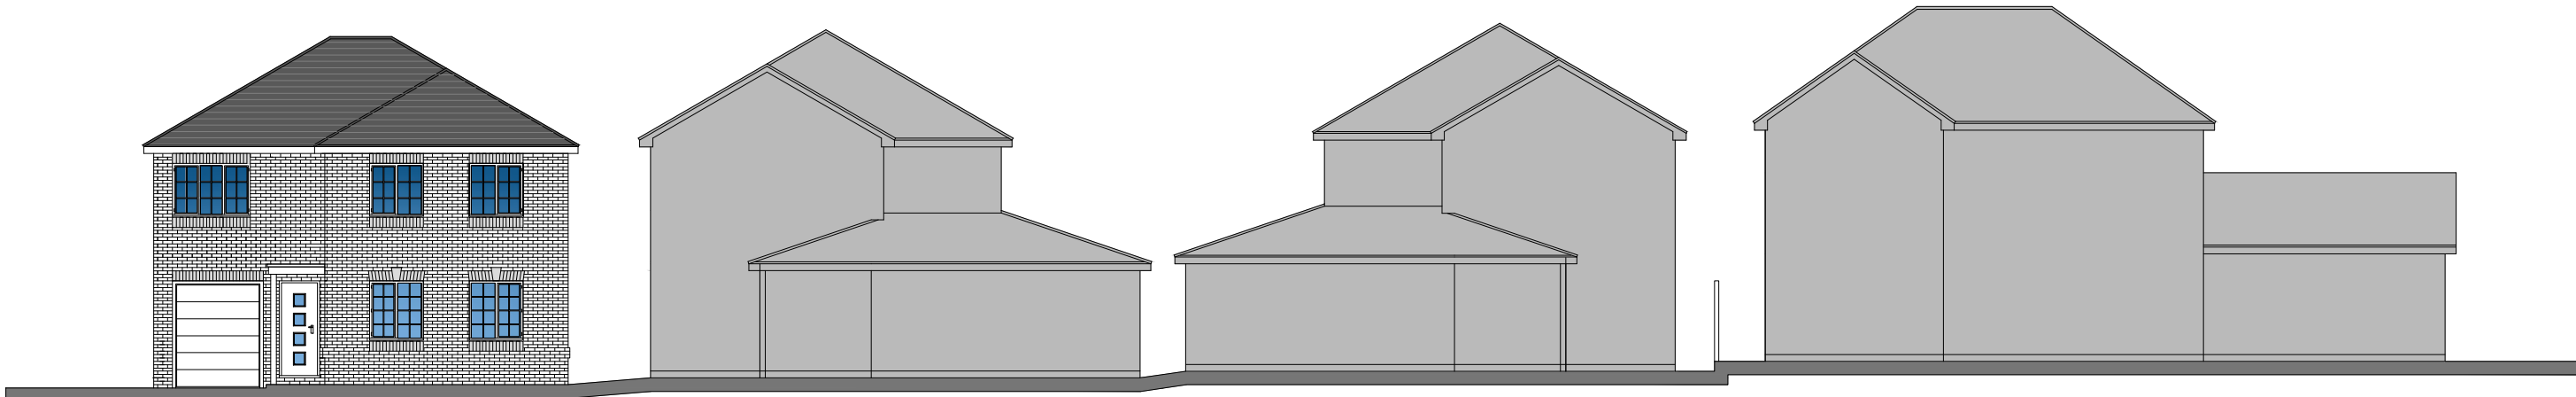

No. 9
Proposed Street Elevation Up Cul-De-Sac

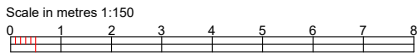

9 Woodpecker Crescent, Burgess Hill,
West Sussex, RH15 9XY.

Drawing No. CCC-10
Existing and Proposed Street Elevations

Revision :

Scale 1:150 at A3
Date : June 2026

8G
ARCHITECTS