
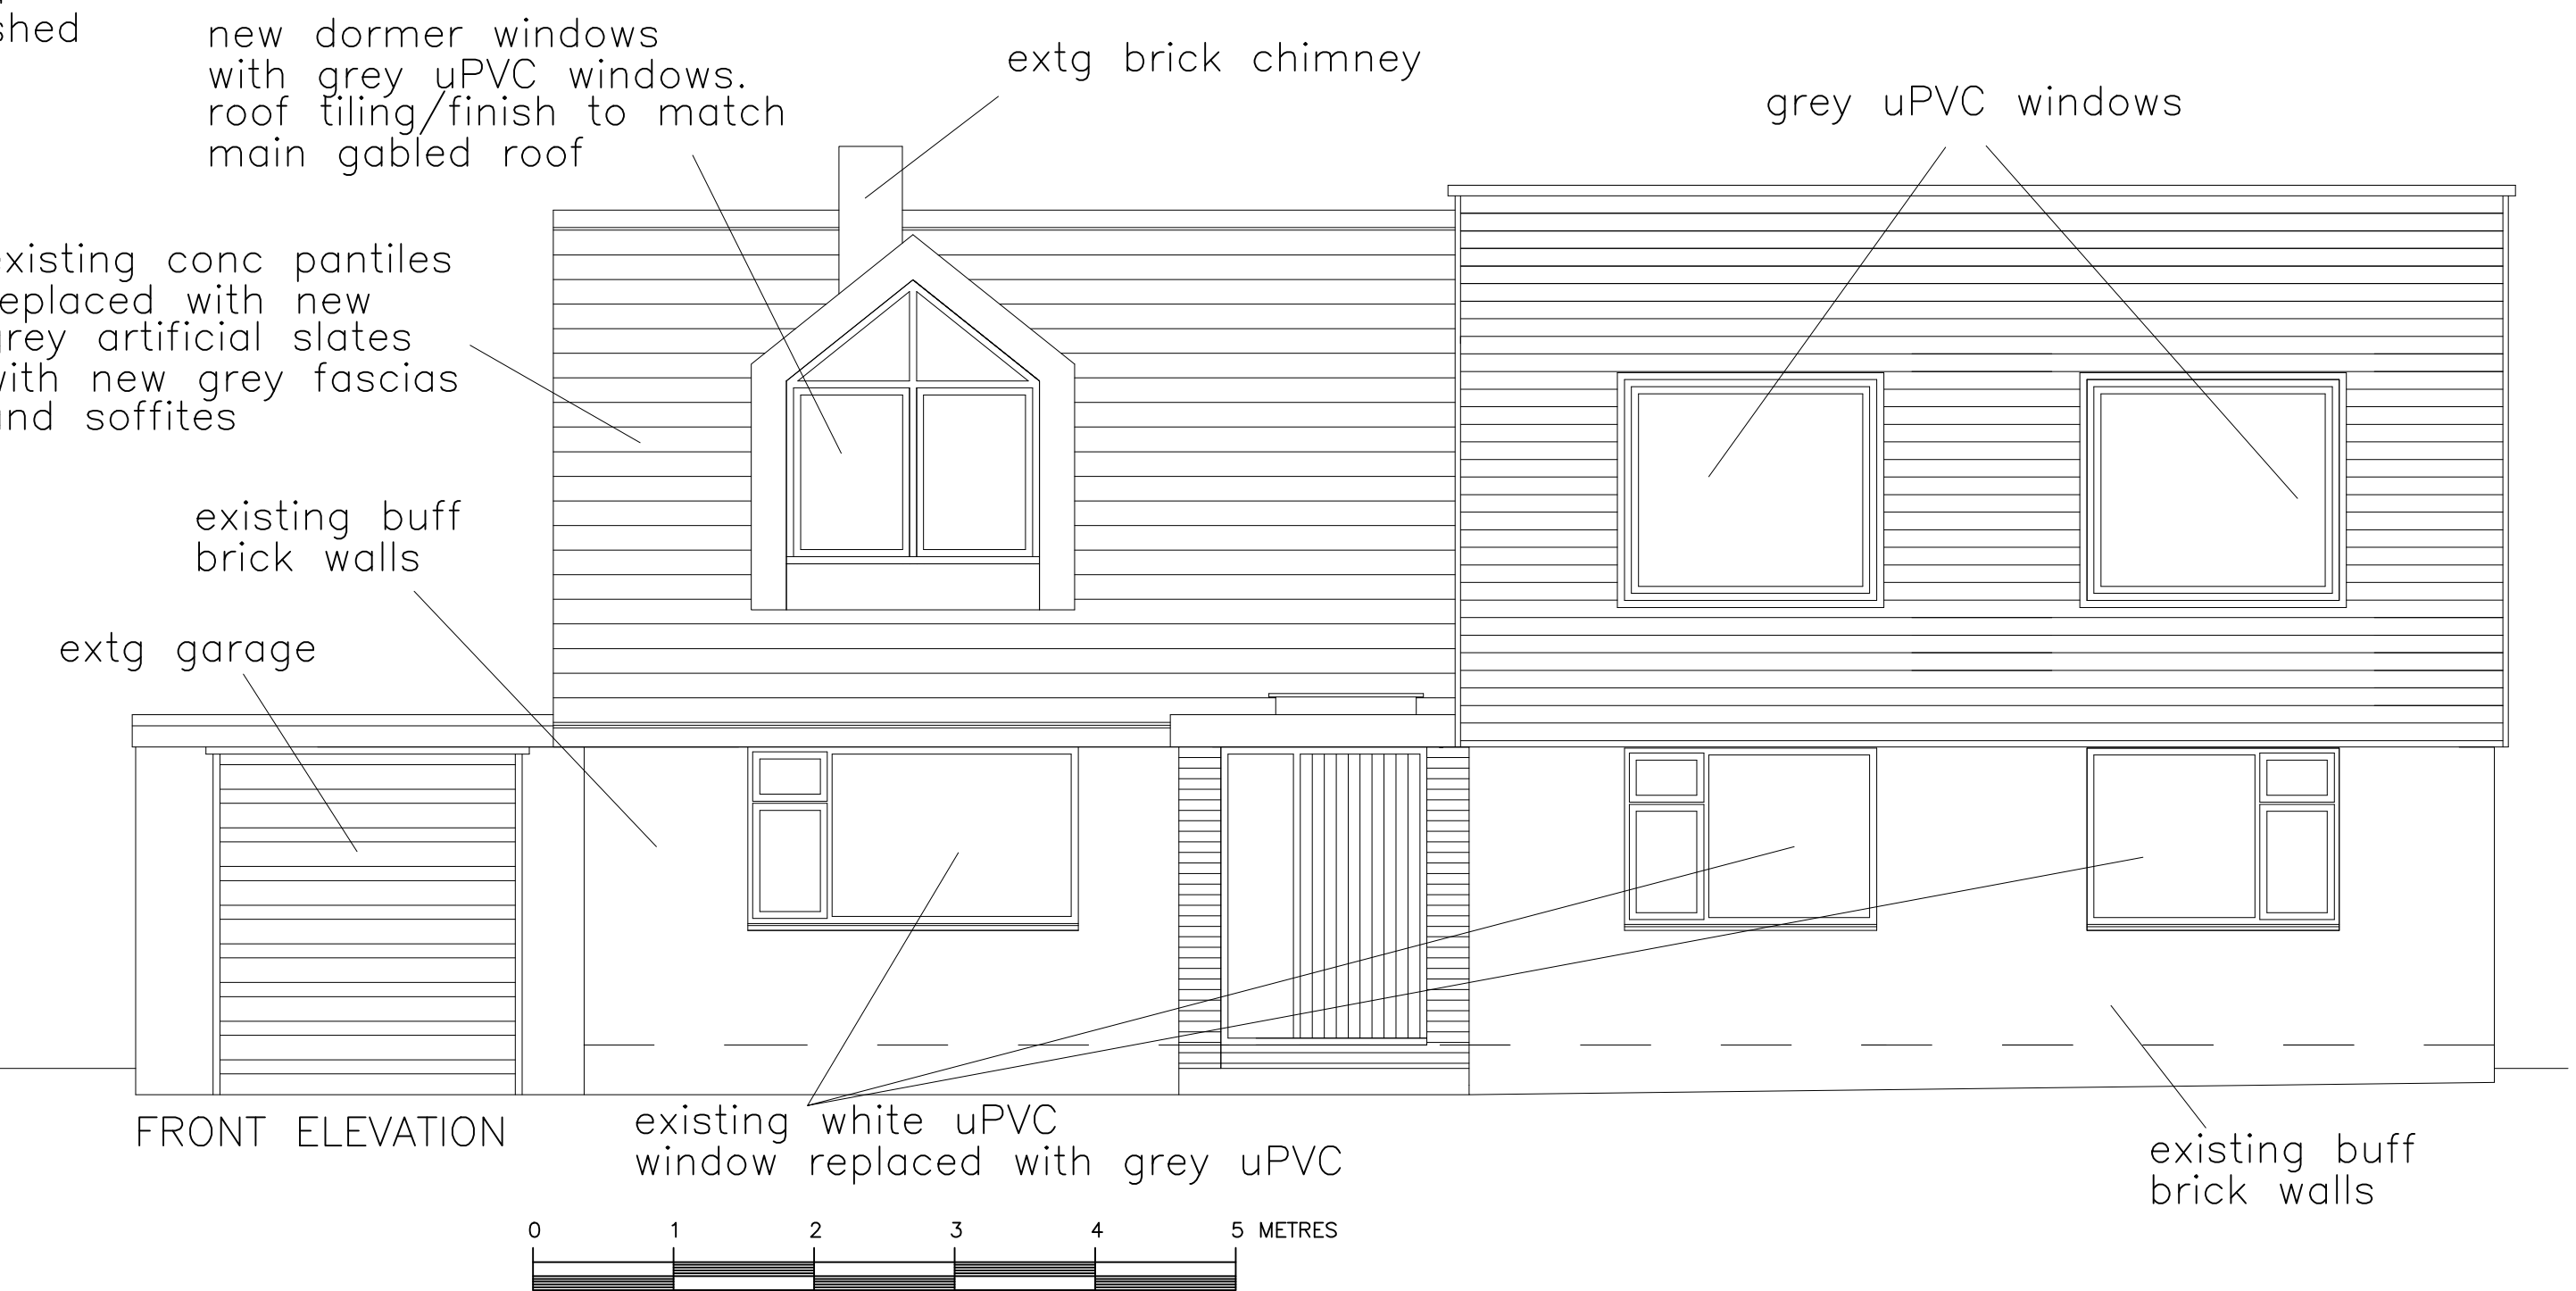
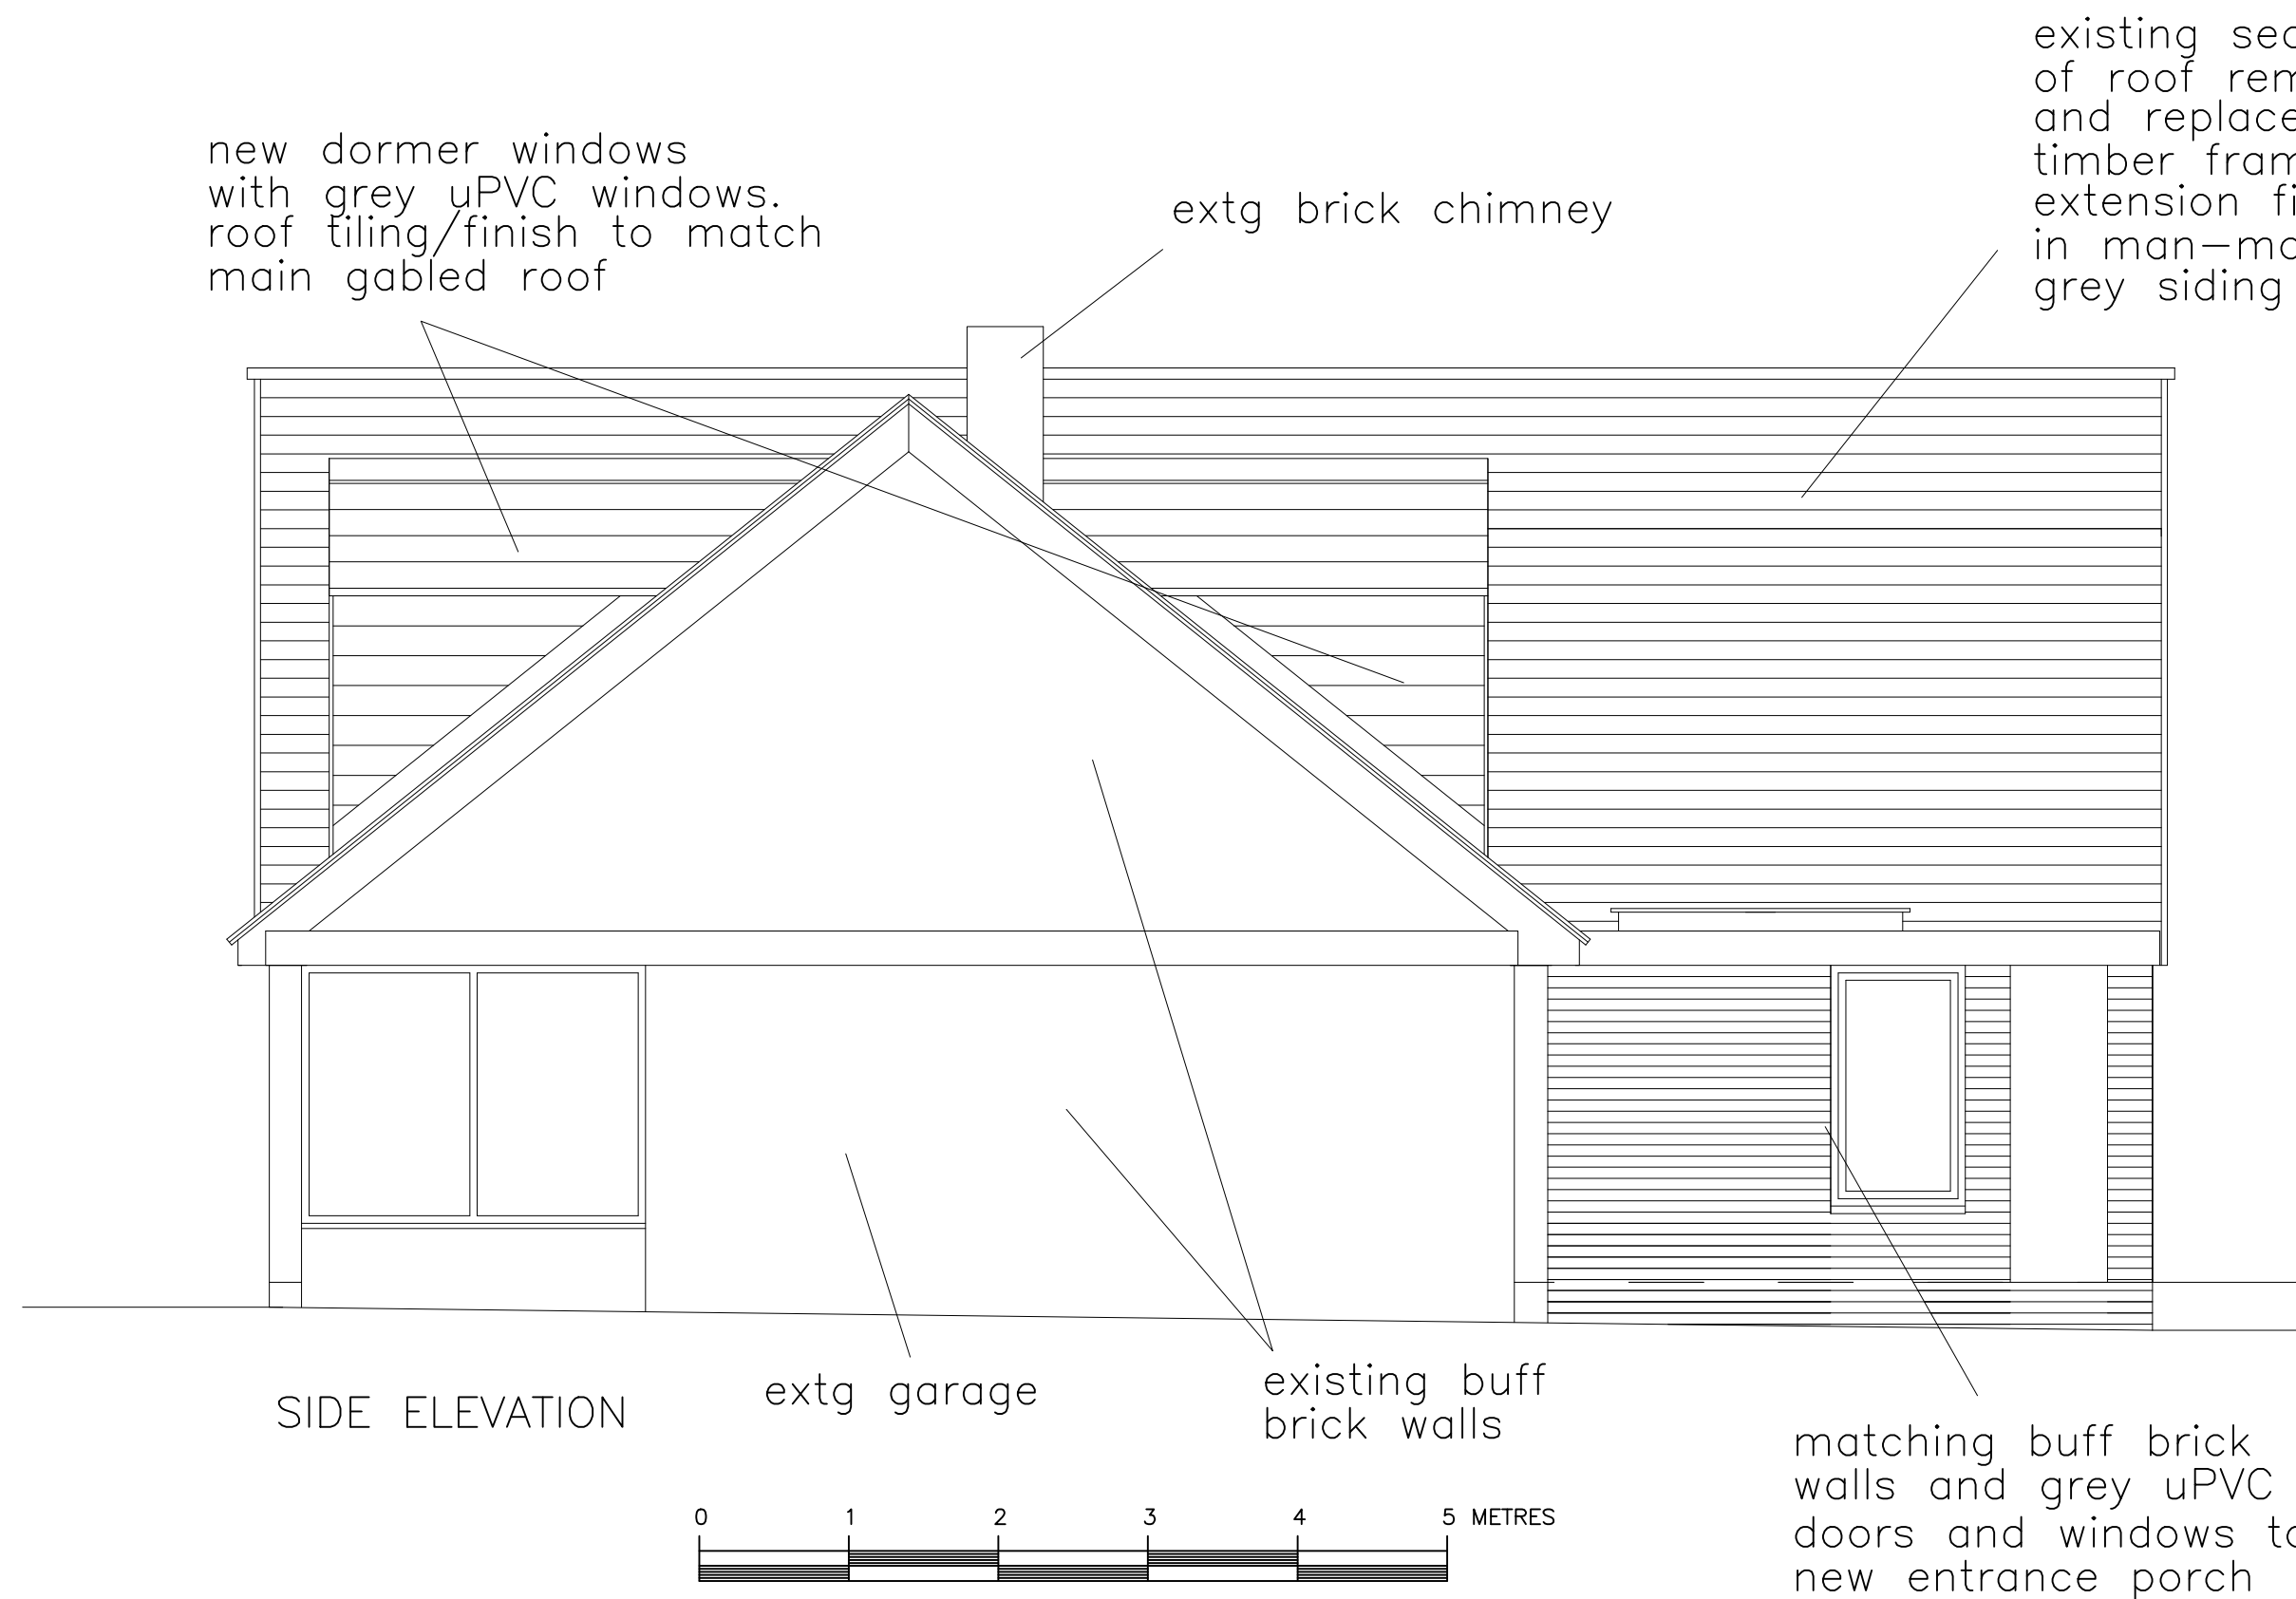


- Notes:
1. Do not scale drawings.
  2. All dimensions to be checked prior to construction.
  3. Architectural consultant to be notified of any discrepancies.

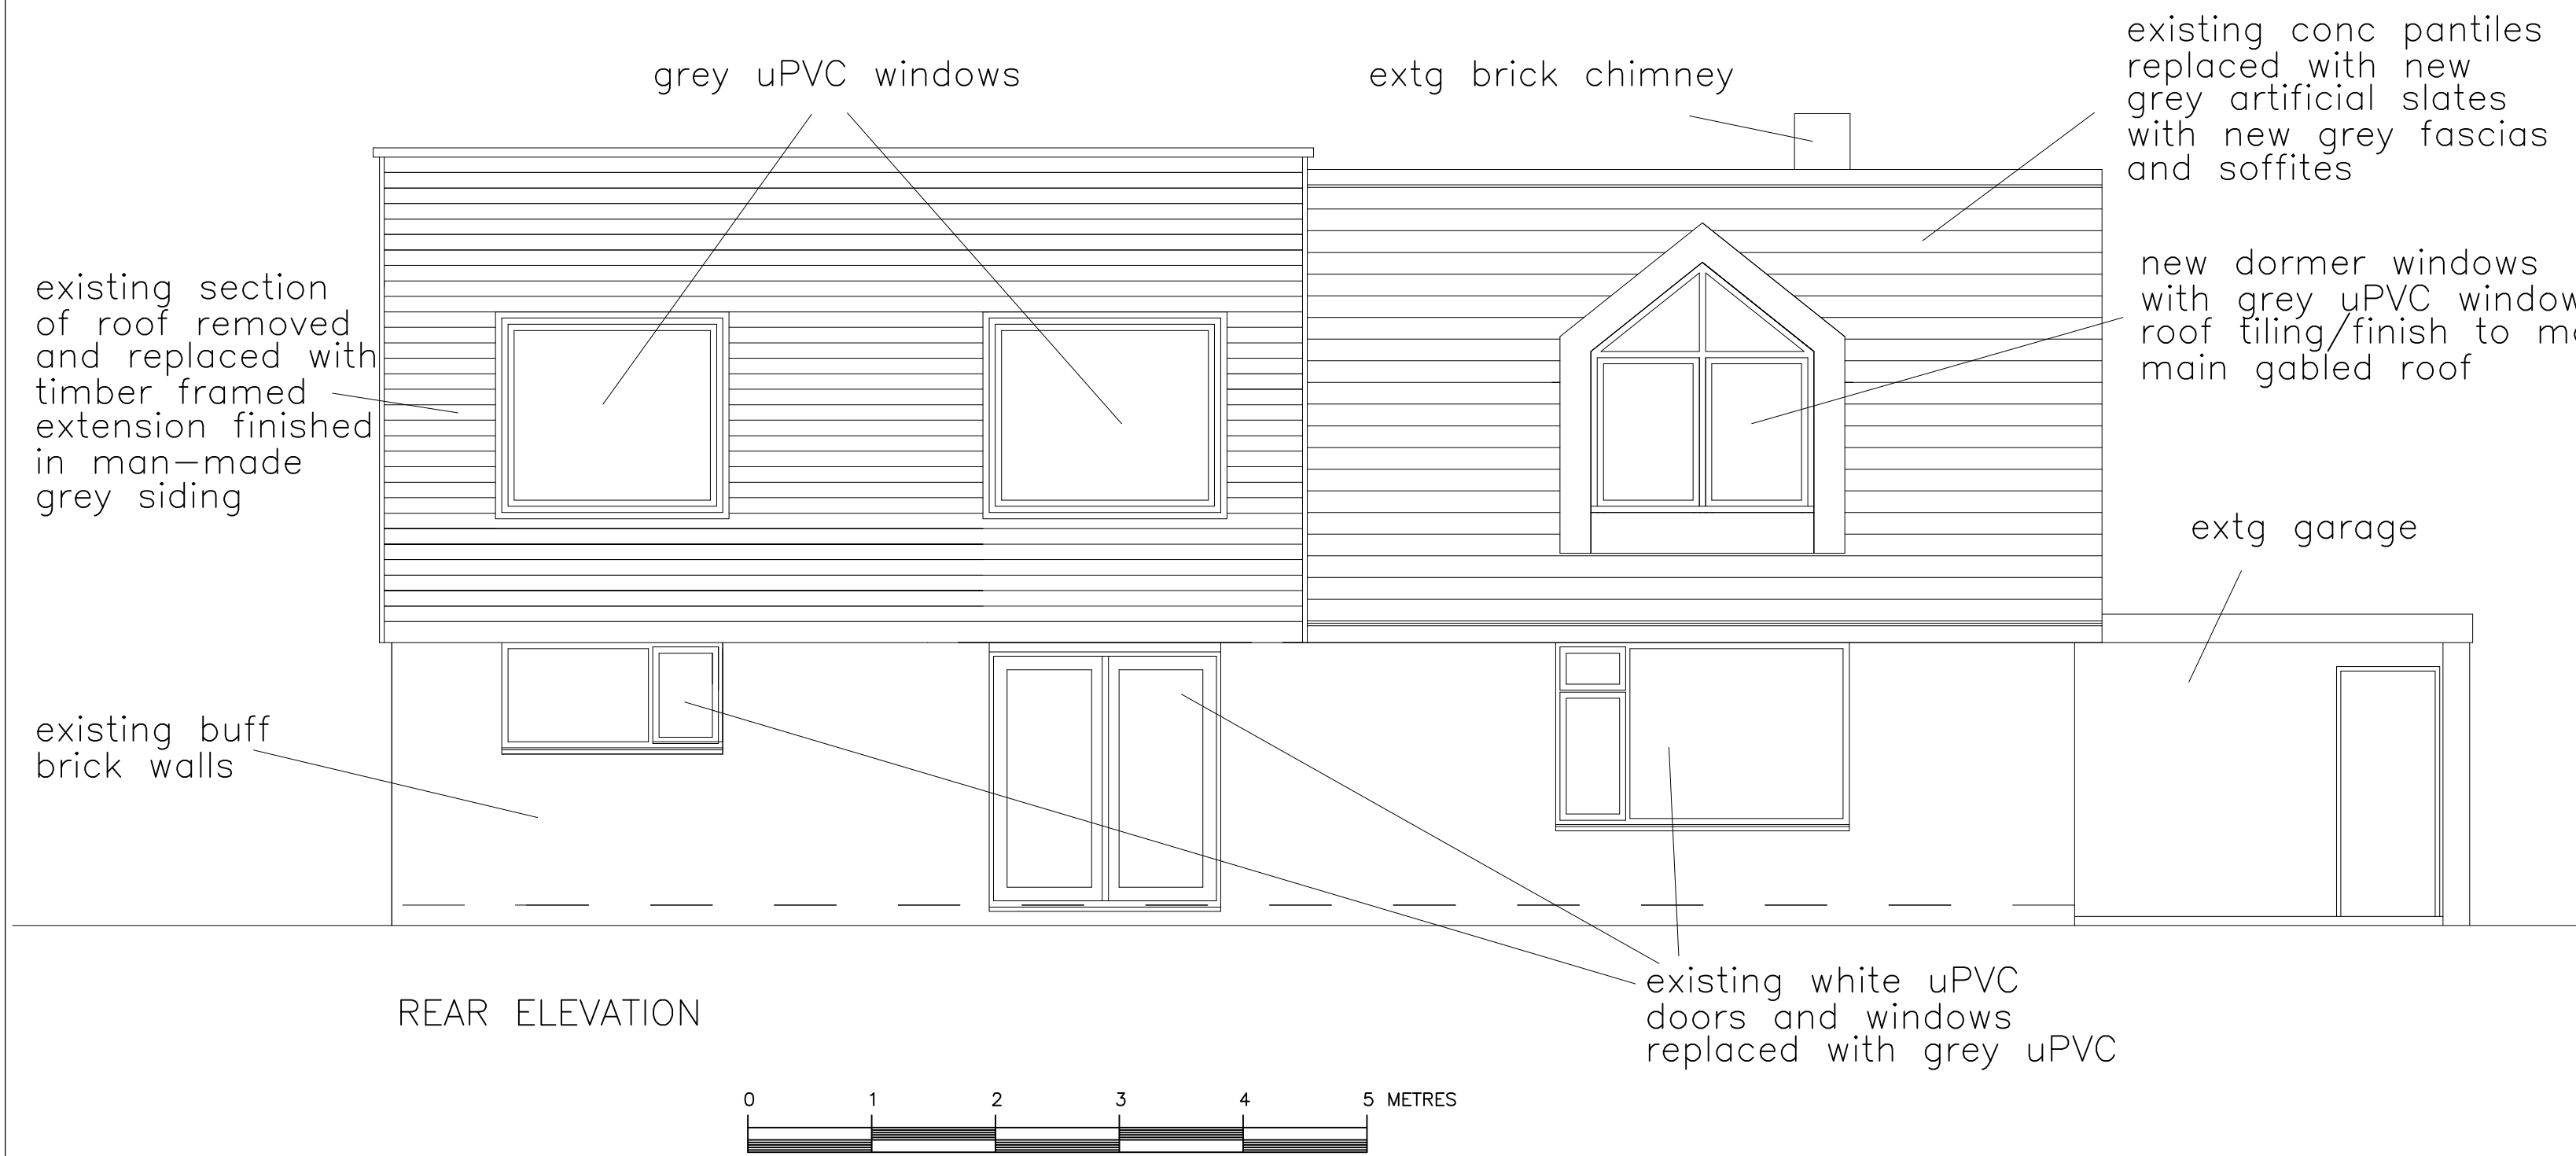

SMILEY JIM LIMITED  
5 UNDERWOOD RISE  
TUNBRIDGE WELLS  
KENT TN2 5RY

|          |         |       |
|----------|---------|-------|
|          |         |       |
|          |         |       |
|          |         |       |
| b        | updated | 05/06 |
| a        | updated | 22/04 |
| REVISION | ITEM    | DATE  |

Client  
**Jon & Lorna**  
Site Address  
**Sideways**  
**Sandhill Lane, Crawley Down,**  
**West Sussex RH10 4LD**

Drawing Title  
**Elevations as Proposed**

|                           |                                                            |
|---------------------------|------------------------------------------------------------|
| Date<br><b>21/01/2025</b> | Scale<br><b>1:50 @ A3</b>                                  |
| Paul                      | Checked by<br><b>Paul</b><br>Checked on<br><b>21/01/25</b> |

|            |                |
|------------|----------------|
| Job Number | Drawing Number |
|            | <b>PP 02b</b>  |